


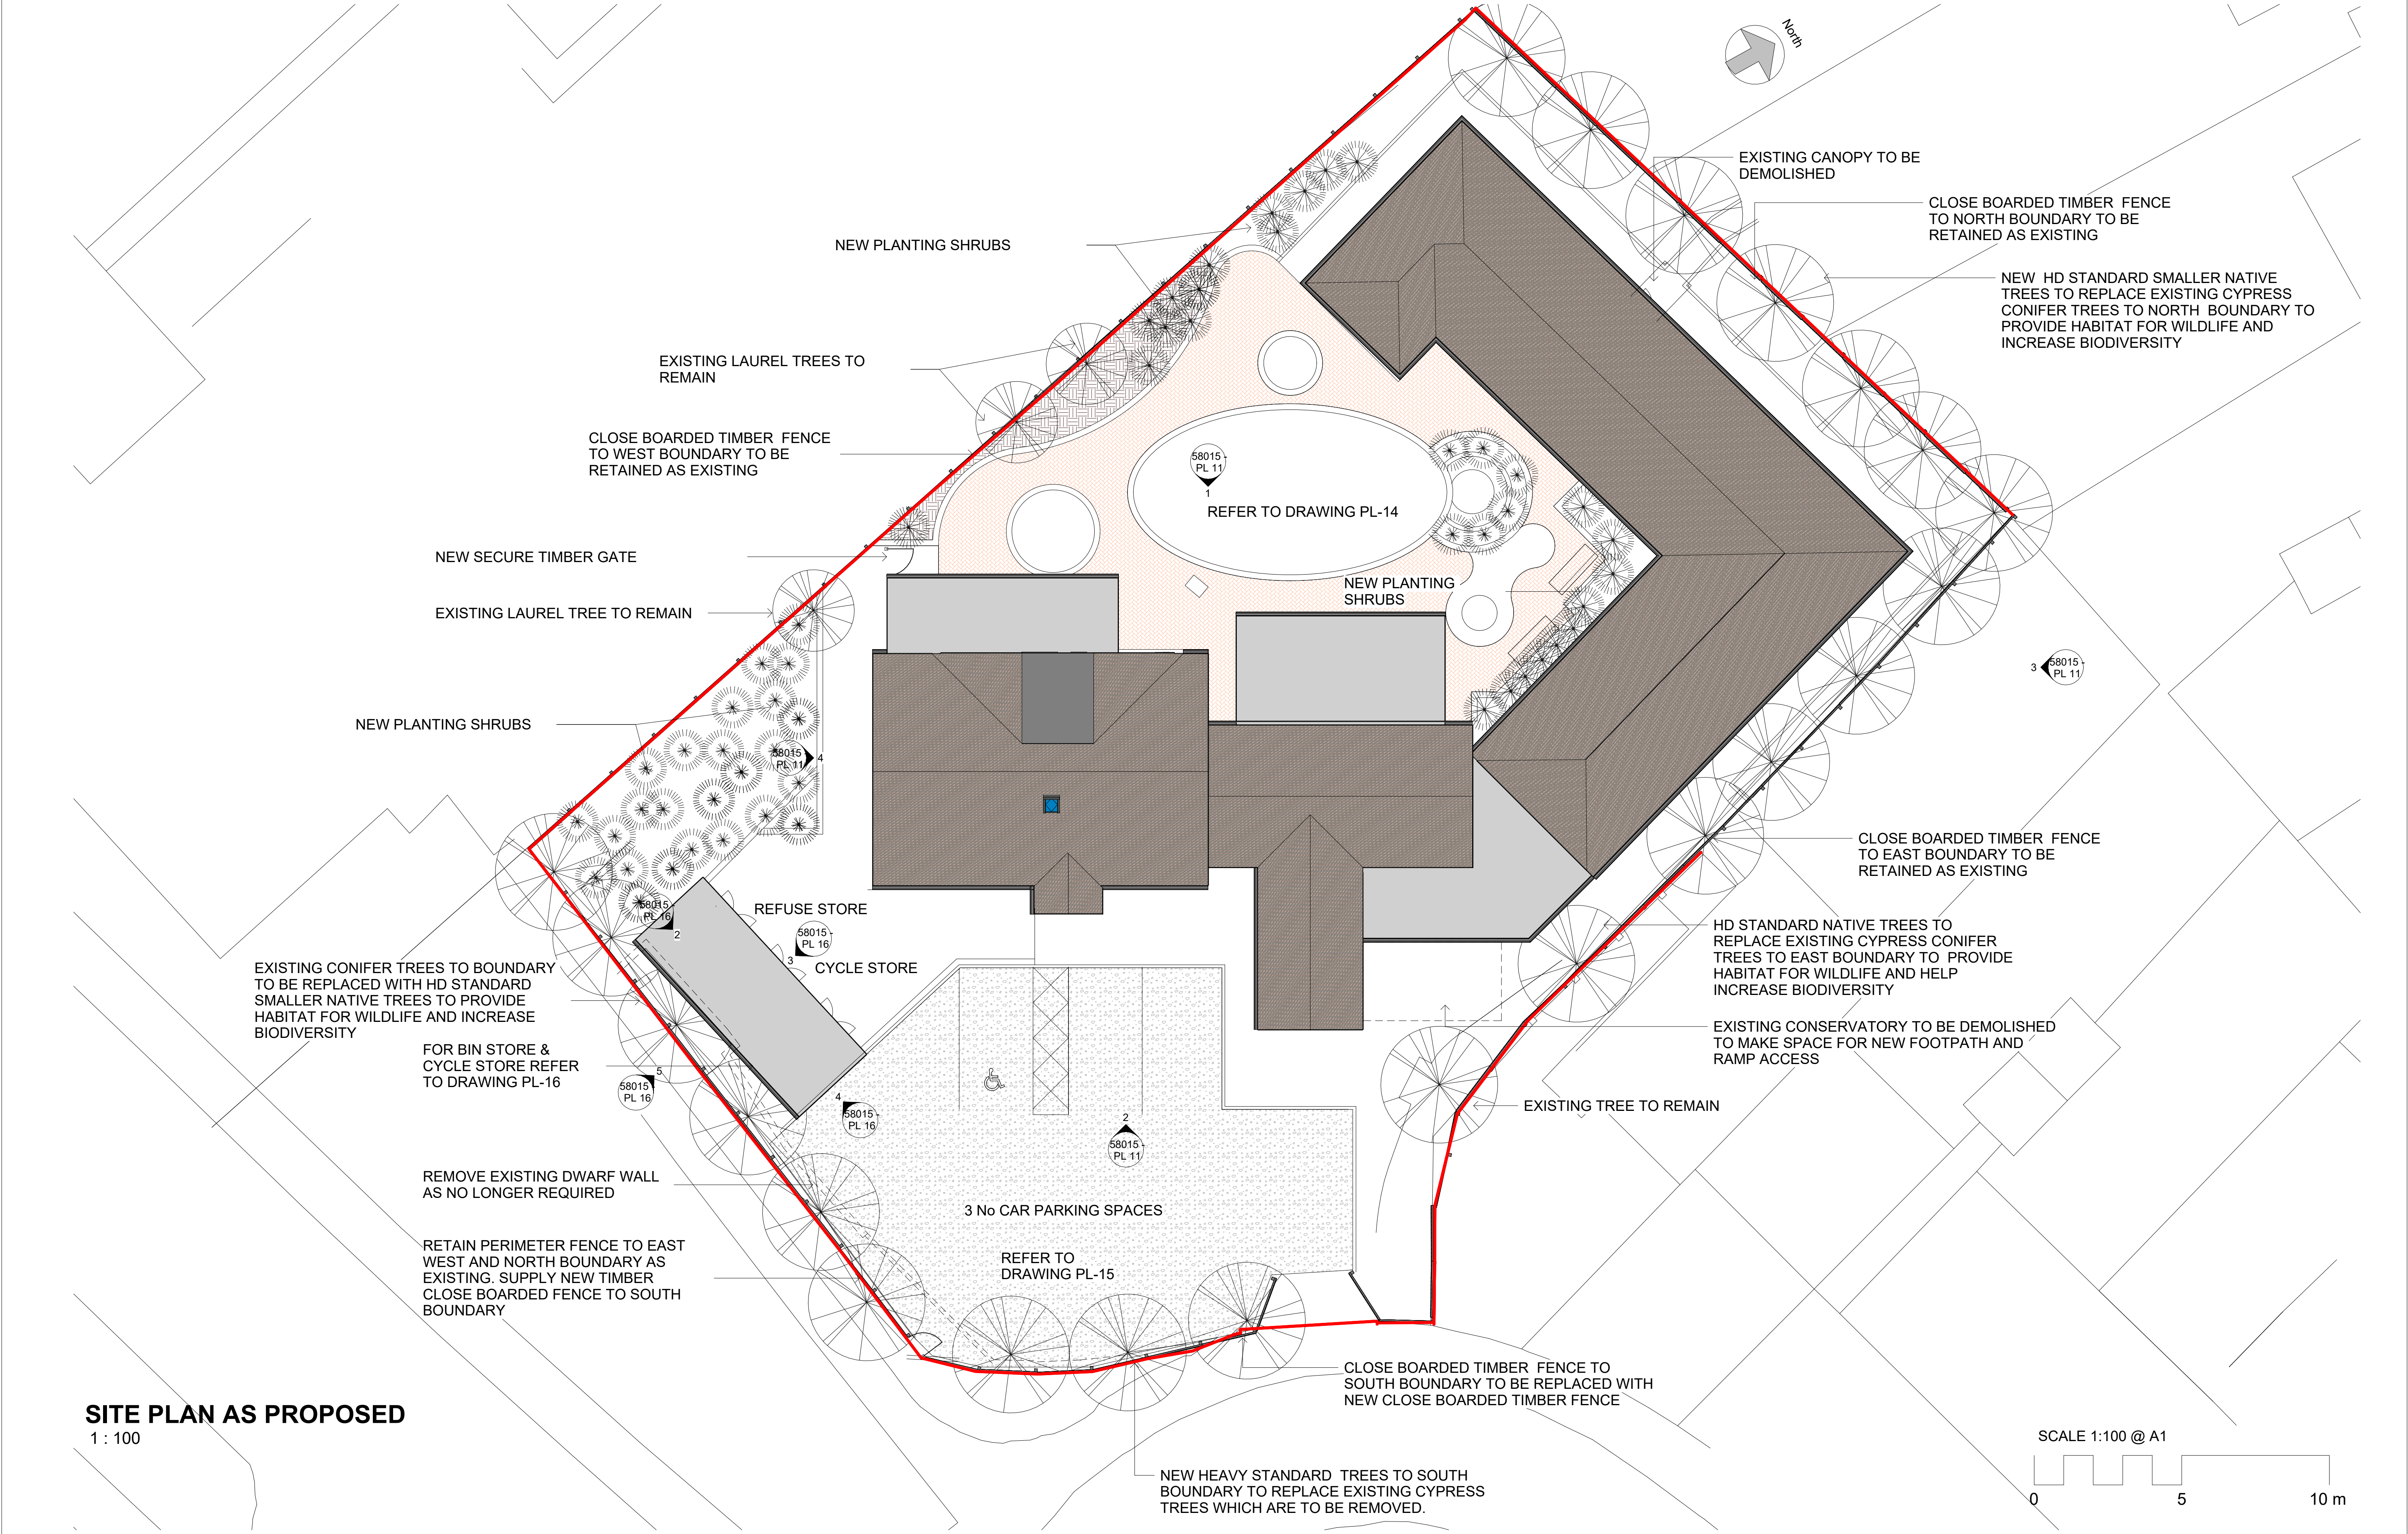

SITE PLAN AS PROPOSED
1 : 100

© MAC DESIGN CONSULTANCY SERVICE LTD.

- No part of this drawing may be reproduced without written consent.
- Where dimensions are not given, drawings must not be scaled and the matter referred to MAC.
- In the event of any dimensional conflict between MAC drawings, the matter must be referred to MAC for clarification.
- All contractors must visit site and be responsible for taking and checking all dimensions relating to this work. Any discrepancies in dimensions or details on or between these drawings/specifications should be drawn to the attention of the MAC and/or the engineer in writing for clarification.
- Do not scale from this drawing and work from figured dimensions only.

Rev	Notes	Date	Chk	By
A	UPDATED	21.07.25	NM	SS
B	SHED REMOVED	26.09.25	PB	SS
C	TREES REVISED, OMIT ARTIFICIAL GRASS	18.11.25	PB	SS
D	OMIT DEMOLISHED CONSERVATORY	01.12.25	PB	SS

© Copyright Reserved. MAC Design Consultancy Services Ltd

MAC
Design Consultancy
Services Limited
A: 7 Harp Lane, 7th Floor
London, EC3R 6DP
T: 01908 231297
E: contact@macconsultingtd.com
W: www.macconsultingtd.com

RIBA
Architecture.com

Date: 09/23/24
Drawn By: SS
Checked by: PB
Scale @ A1:
Scale @ A3:
CAD File No:

C:\Users\SarahSullivan\OneDrive - MA Cost Consulting Ltd\Desktop\S8015 Havant Borough Council S4 Stockheath Road\S8015 MAC REVIT MODEL PLANNING MILESTONE.rvt

HAVANT BOROUGH COUNCIL
CONVERSION OF RETIREMENT HOME
54 STOCKHEATH ROAD

SITE PLAN AS PROPOSED
Stage 3 : PLANNING

58015 - PL 07

D
Revision