



Ground floor	136m2
First floor	110m2
	246m2
Ground Workshop/Garage	36m2
First floor	73m2
	109m2
Site area	1115m2 (0.27acre)

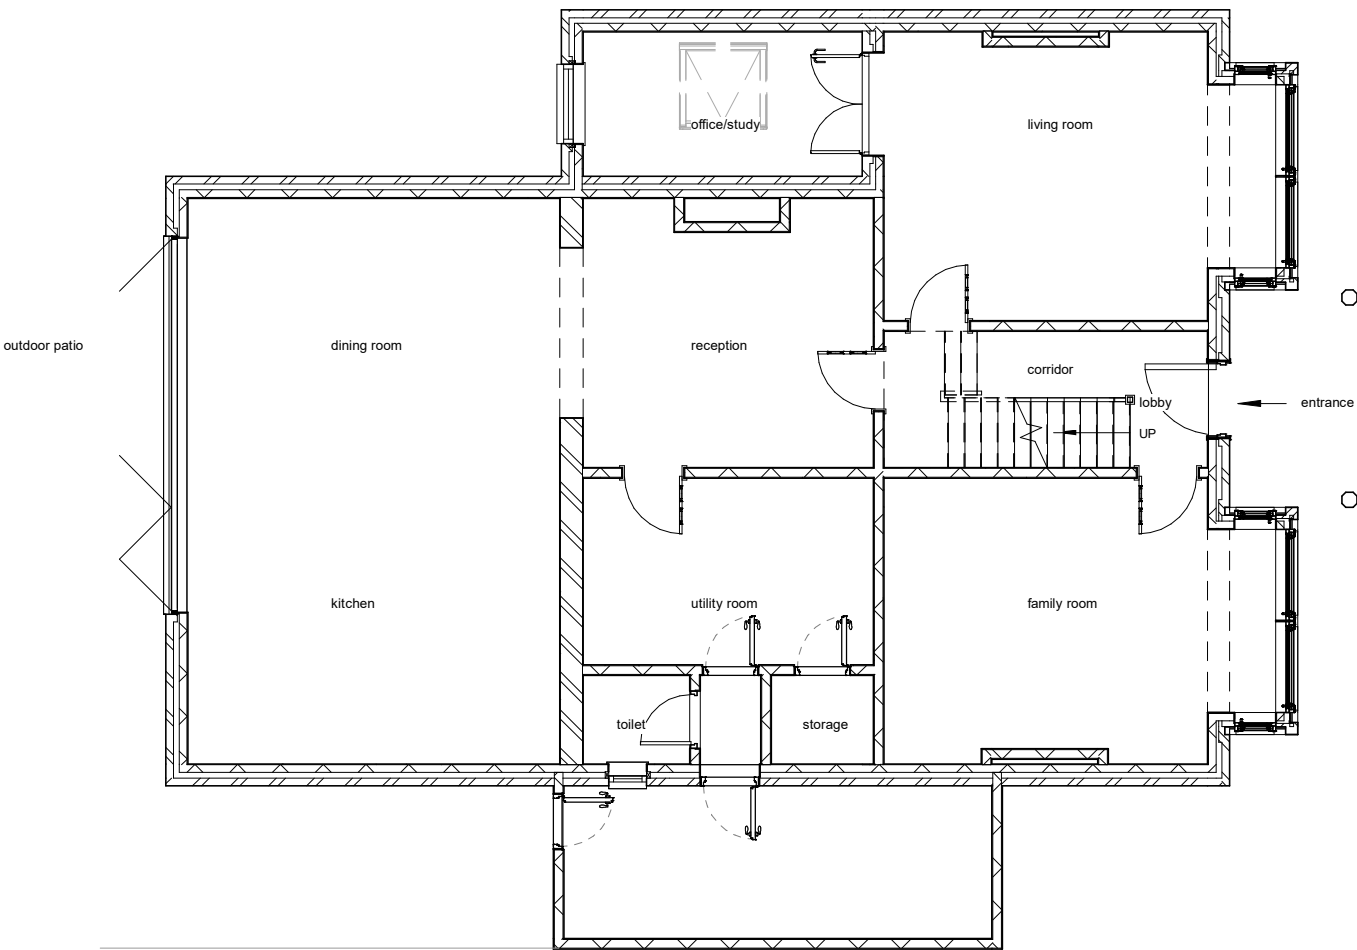

Existing Ground Floor

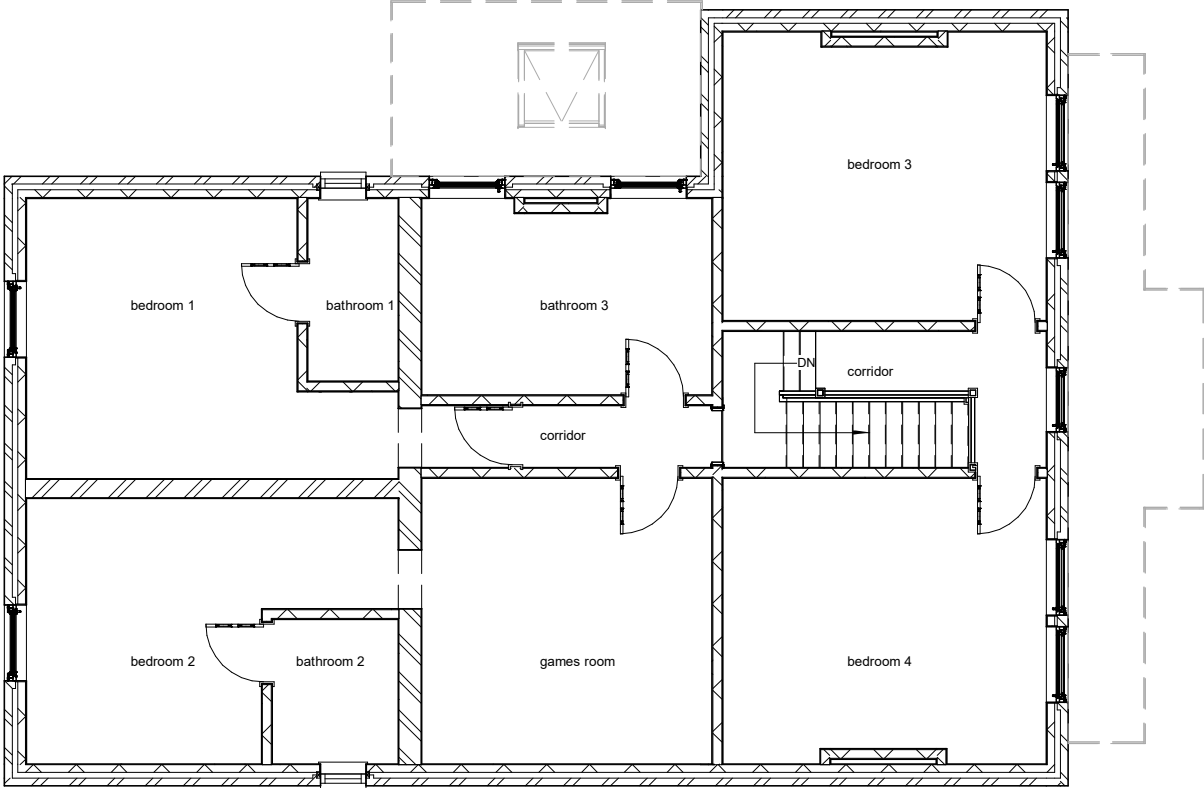

Existing First Floor

pd

parkers
executive
design

1:500

50

1:200

20

1:100

10

1:50

5

All measurement to be checked on site prior to any commenment

Parkers Design Limited - The Studio @ 90, PO9 2PR

www.pexd.co.uk - info@parkersdesign.com - 07776 008822

PROJECT	8 Fourth Avenue PO9 2QX		CLIENT		Morrison	
	SHEET		Date		Issue Date	Scale (@ A3) 1 : 100
			Drawn by SW		DRAWING NUMBER	REV
			Checked by SR		P 1	
		Floor Plans Donor House				




Existing Elevation-Rear



Existing Elevation-Left side



Existing Elevation-Front

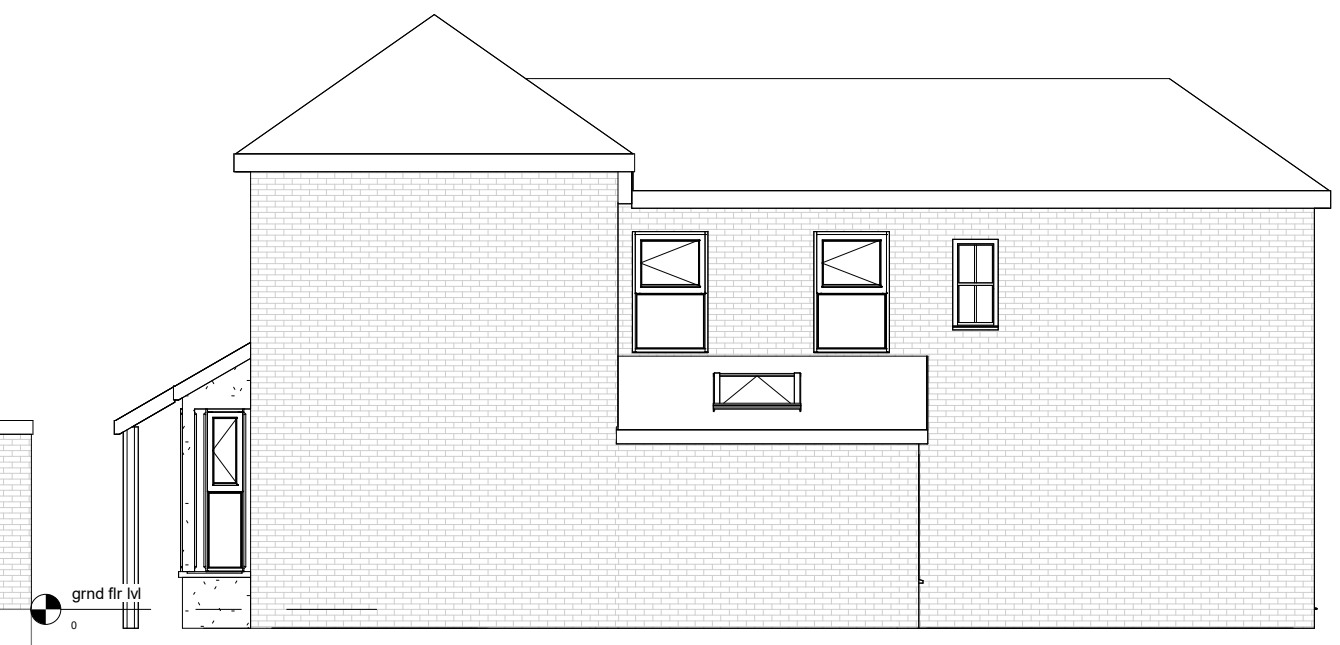

Existing Elevation-Right side

Proposed Annex Lower Ground Floor



1:500							50
1:200							20
1:100							10
1:50							5




All measurement to be checked on site prior to any commenment

Parkers Design Limited - The Studio @ 90, PO9 2PR

www.pexd.co.uk - info@parkersdesign.com - 07776 008822

PROJECT	8 Fourth Avenue PO9 2QX		CLIENT Morrison	
	SHEET Elevations Donor House		Date Issue Date	Scale (@ A3) 1 : 100
		Drawn by SW	DRAWING NUMBER P 2	REV
		Checked by SR		

Garage & Gym with Garden Entertainment room

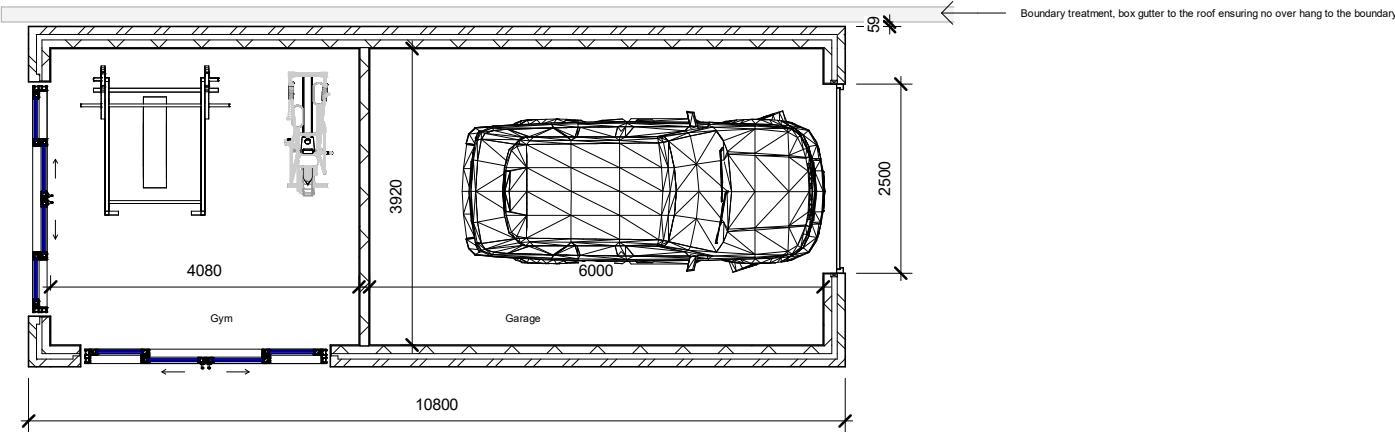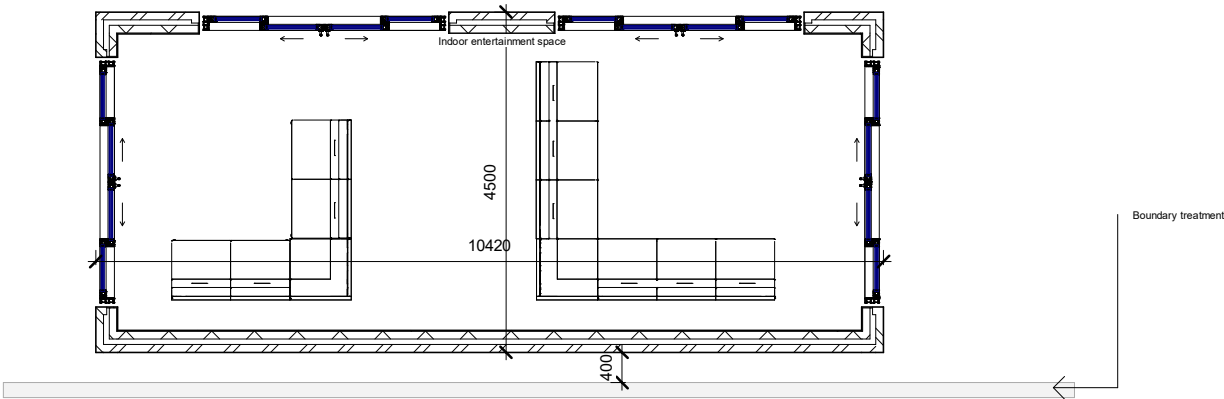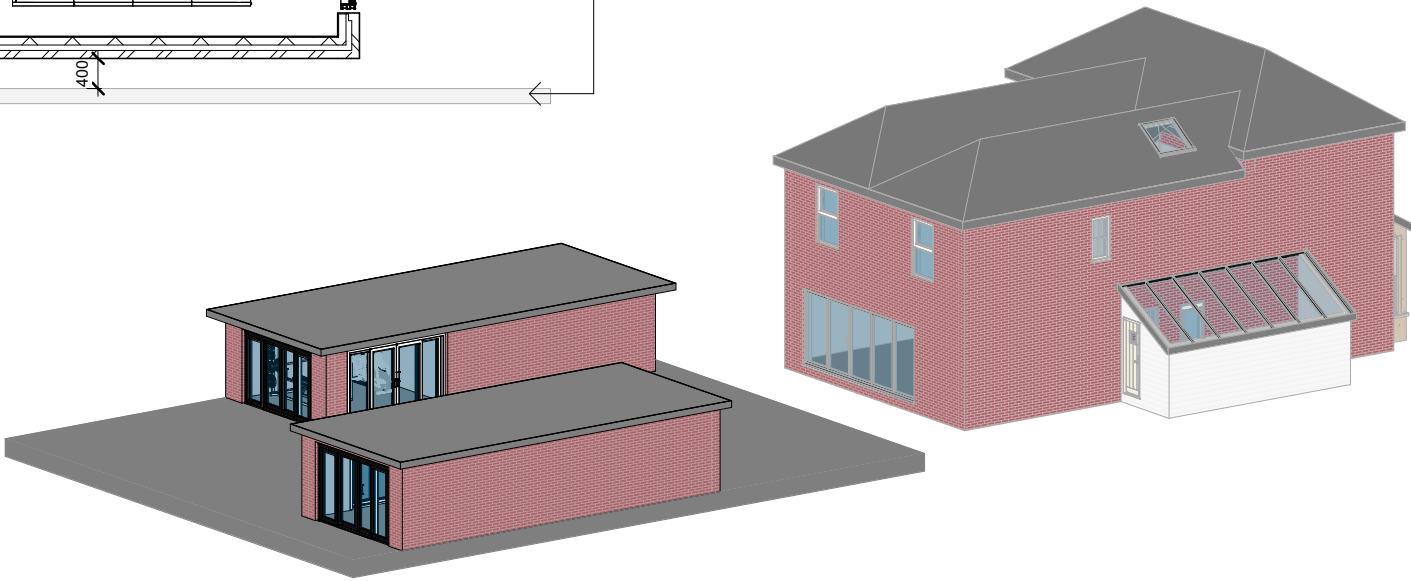


1:500		50
1:200		20
1:100		10
1:50		5

All measurement to be checked on site prior to any commenment


Parkers Design Limited - The Studio @ 90, PO9 2PR	www.pexd.co.uk - info@parkersdesign.com - 07776 008822
---	--

PROJECT	8 Fourth Avenue PO9 2QX		CLIENT		Morrison	
	SHEET	Proposed	Date	Issue Date	Scale (@ A3)	1 : 100
			Drawn by	SW	DRAWING NUMBER	
			Checked by	SR	P 3	

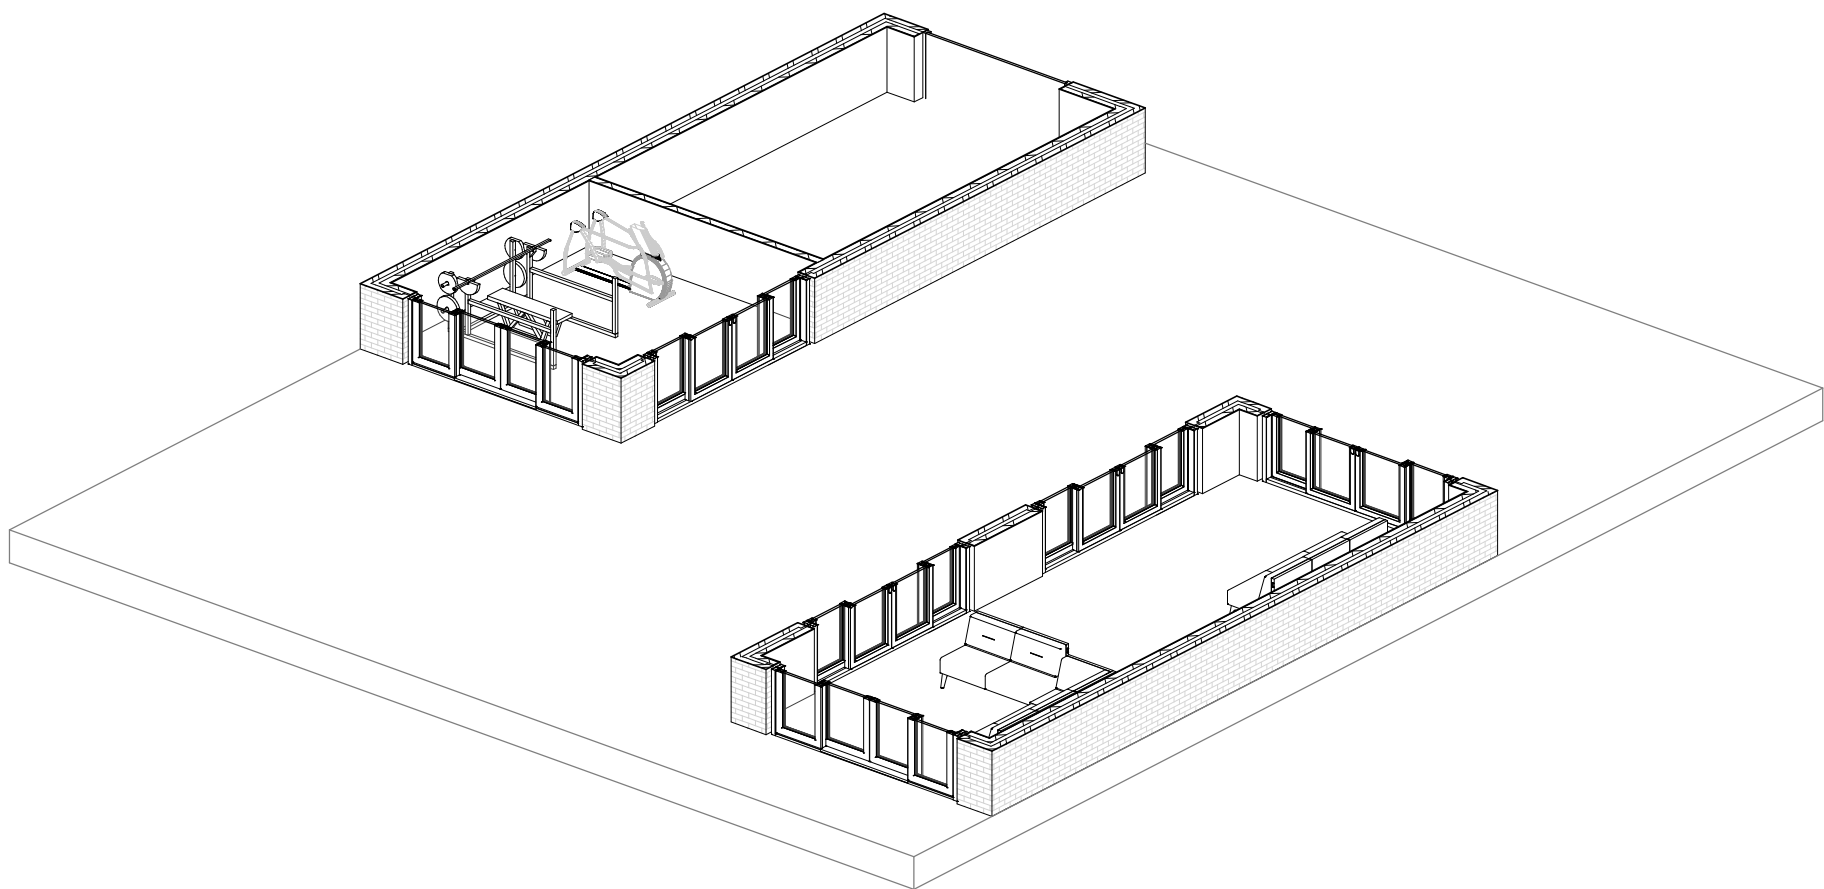


1:500		50
1:200		20
1:100		10
1:50		5
All measurement to be checked on site prior to any commenent		
<div>Parkers Design Limited - The Studio @ 90, PO9 2PR</div> <div>www.pexd.co.uk - info@parkersdesign.com - 07776 008822</div>		


PROJECT	8 Fourth Avenue PO9 2QX	CLIENT Morrison			
		Date	Issue Date	Scale (@ A3)	
SHEET	Proposed Section	Drawn by	SW	DRAWING NUMBER P 4	REV
		Checked by	SR		

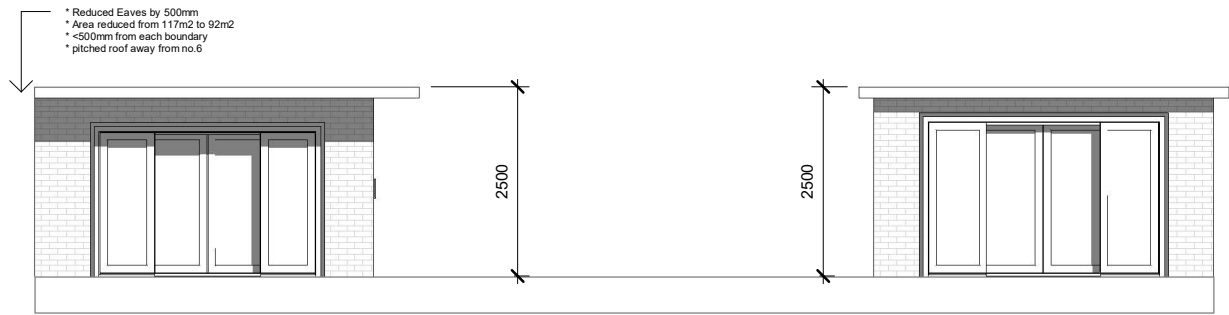

Proposed Elevation FRONT - South

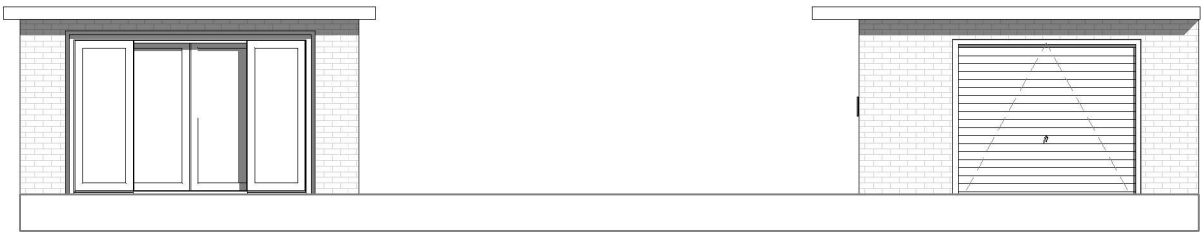

Proposed Elevation REAR - North

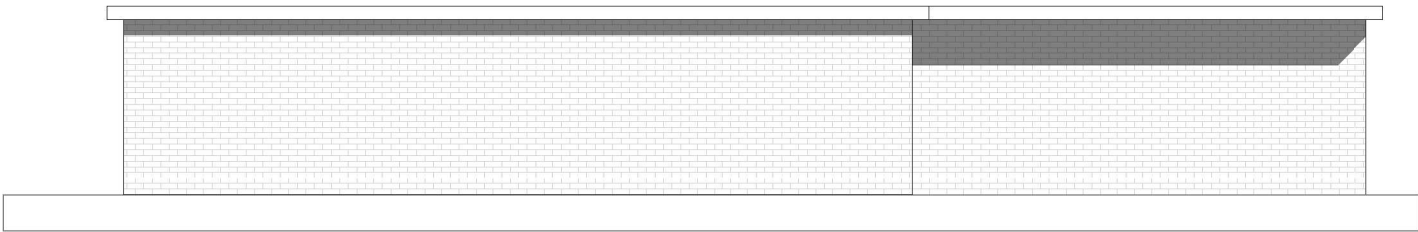

Proposed Elevation SIDE -East



Proposed Elevation SIDE - West





1:500		50
1:200		20
1:100		10
1:50		5

All measurement to be checked on site prior to any commenment


| Parkers Design Limited - The Studio @ 90, PO9 2PR | www.pexd.co.uk - info@parkersdesign.com - 07776 008822 | |

PROJECT	8 Fourth Avenue PO9 2QX		CLIENT		Morrison	
	SHEET		Date	Issue Date	Scale (@ A3)	1 : 100
			Drawn by	SW	DRAWING NUMBER	REV
			Checked by	SR	P 5	

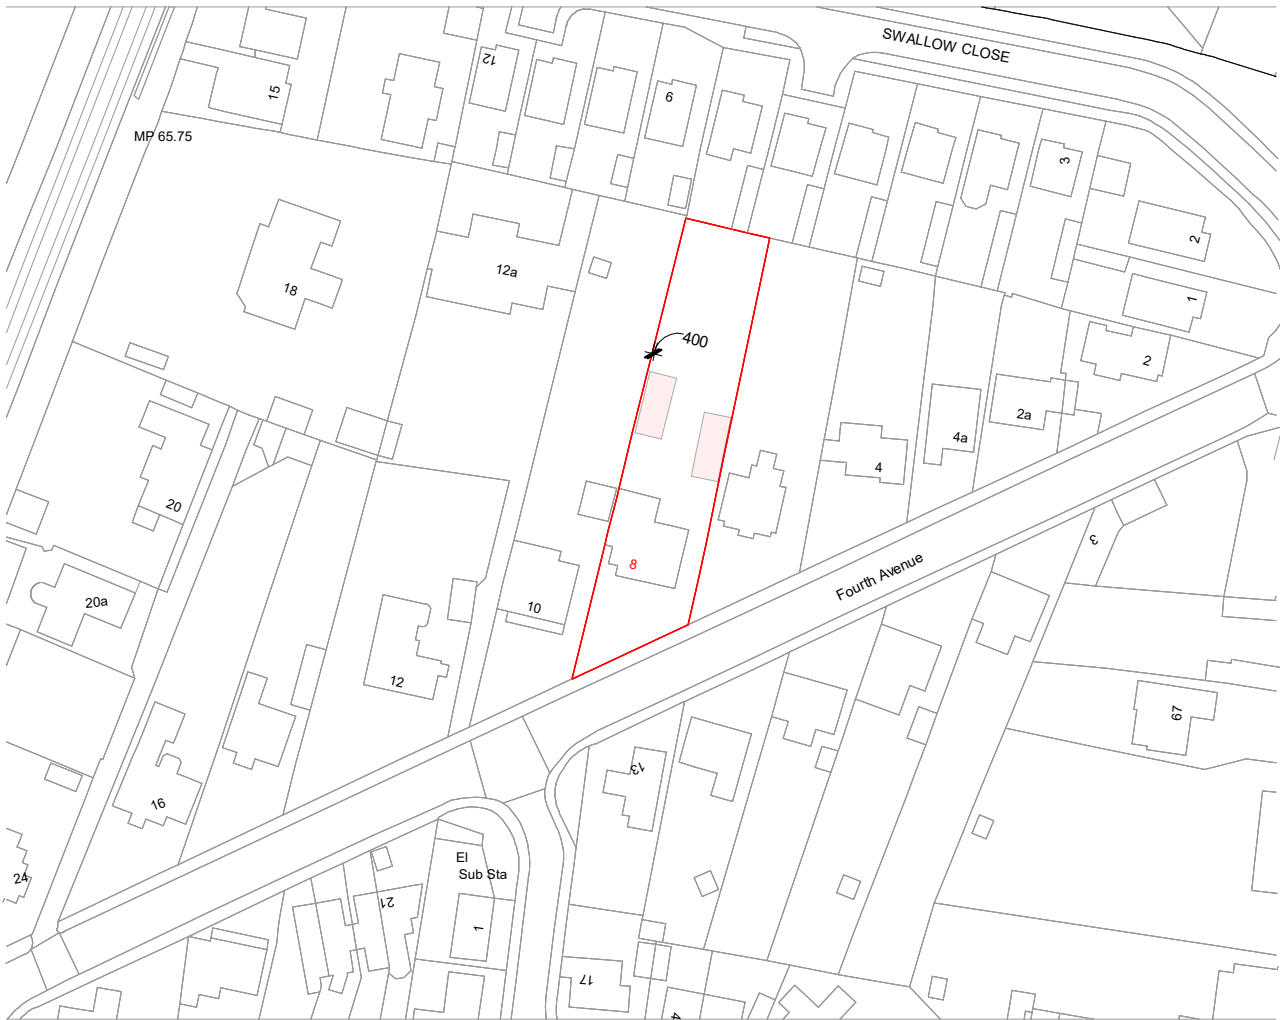 

Location Plan

1:1250

 

Block Plan

1:500

ReQuestAPlan
Map number: TQRQM23050201518918
Title: 8 Fourth Avenue PO9 2QX
Map Produced for: Parkers Design
© Crown copyright and database rights 2023 OS 100042766



1:500		50
1:200		20
1:100		10
1:50		5

All measurement to be checked on site prior to any commenment

Parkers Design Limited - The Studio @ 90, PO9 2PR	www.pexd.co.uk - info@parkersdesign.com - 07776 008822
---	--

PROJECT	8 Fourth Avenue PO9 2QX		CLIENT Morrison	
	SHEET Site Plan	Date	Issue Date	Scale (@ A3) As indicated
		Drawn by	SW	DRAWING NUMBER
		Checked by	SR	P 6