



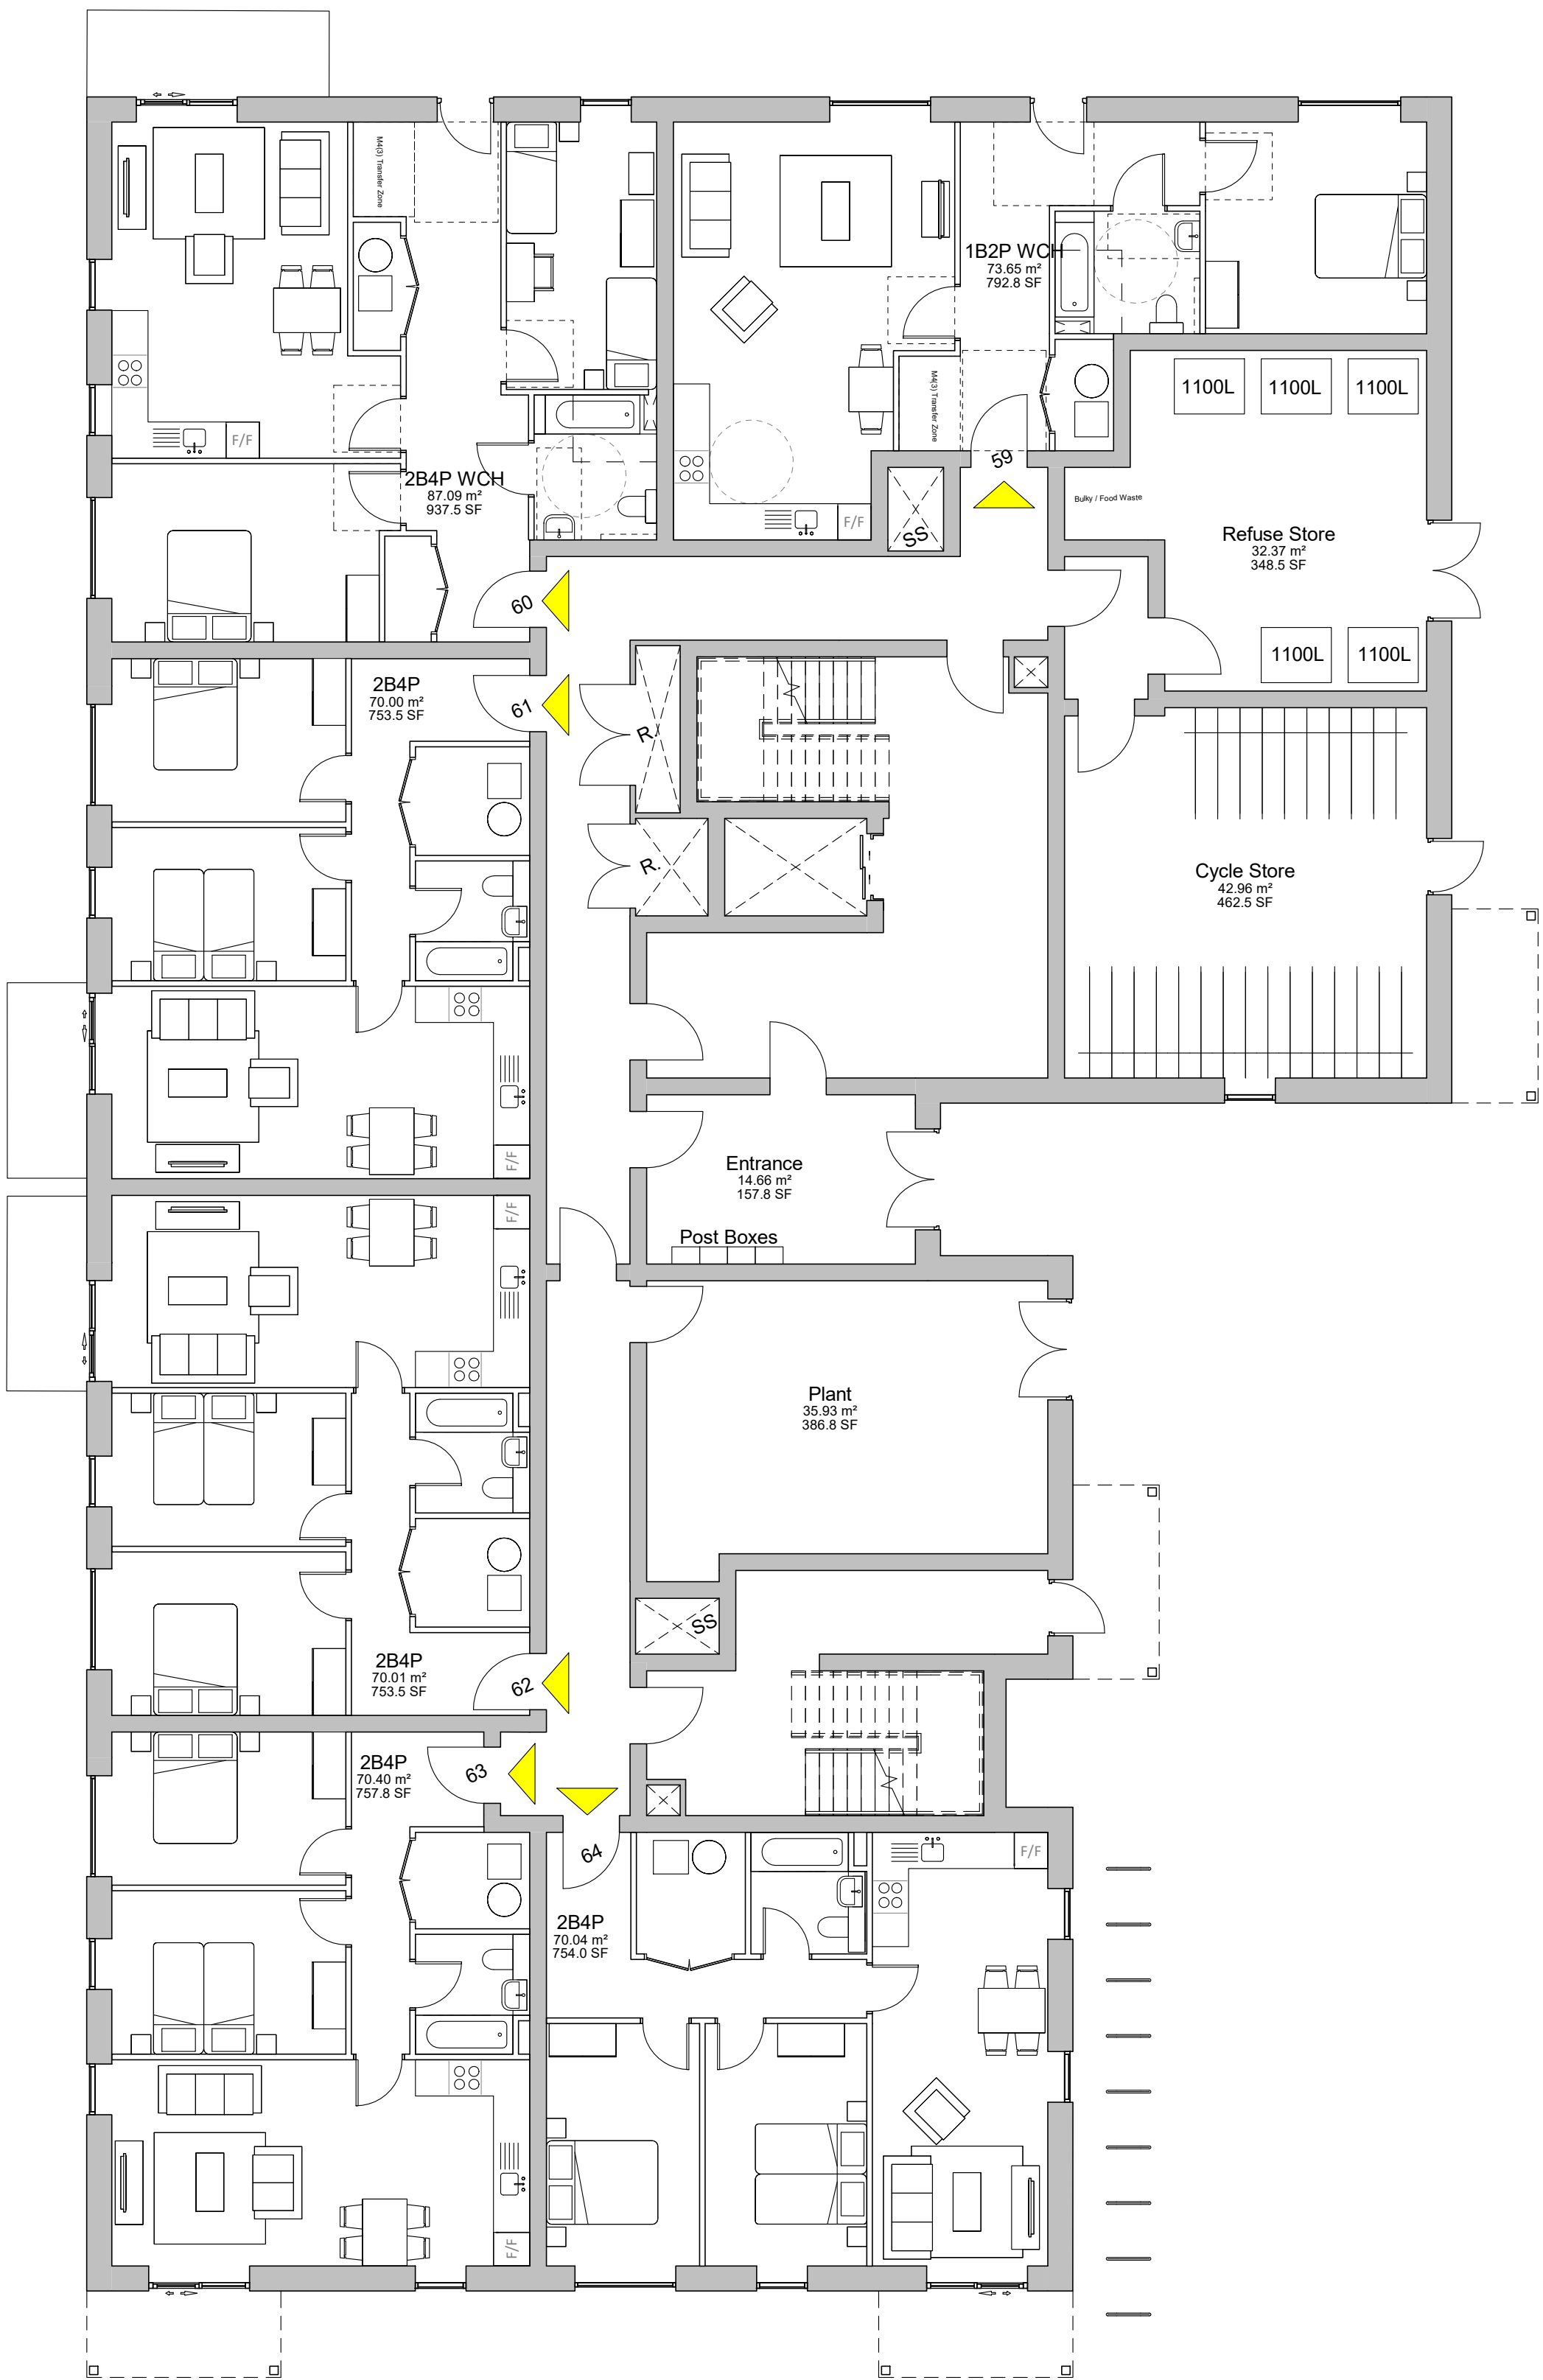

Ground Floor Plan

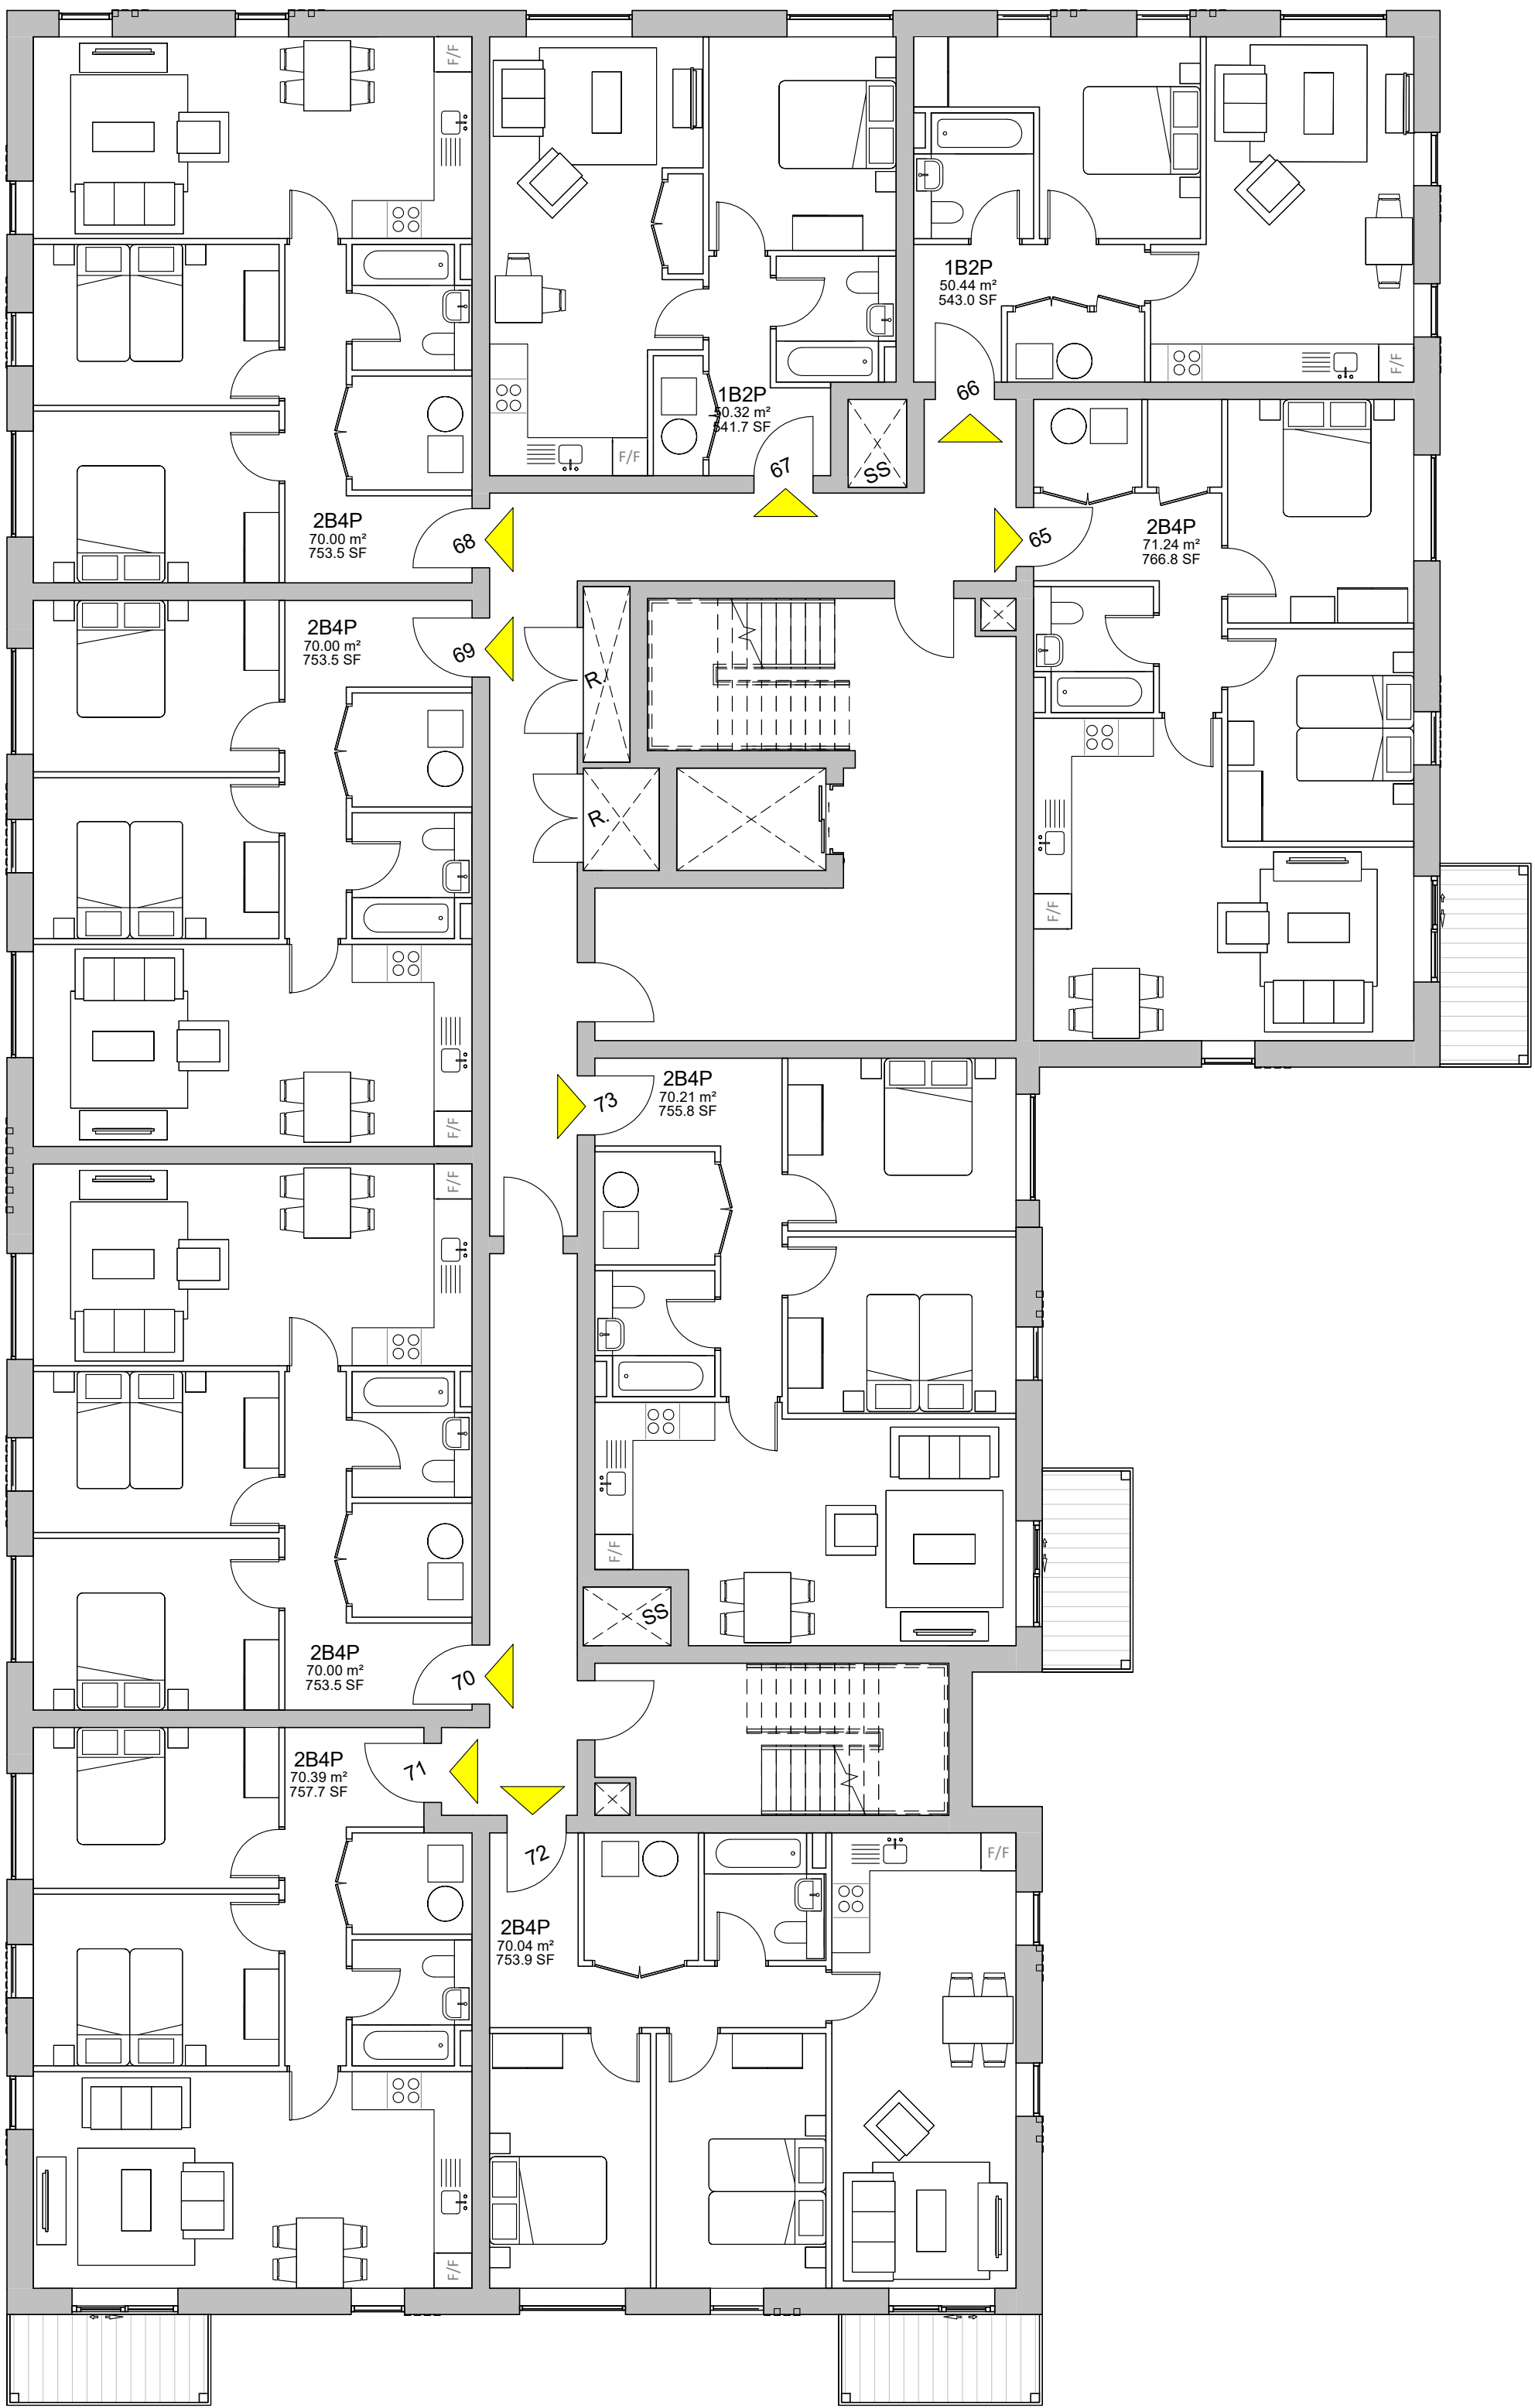


First Floor Plan

NOTES
ERRORS AND OMISSIONS TO BE REPORTED TO THE ARCHITECT.
THIS DRAWING IS COPYRIGHT.

REVISIONS		
A	Issue for Planning	05/08/2025
B	Amendment to balcony	08/10/2025
C	Apartment Layouts Amended	24/11/2025
D	Apartment Layouts Amended	26/11/2025
E	Issue for Planning	04/12/2025

Area Schedule		
Unit	Type	Area
59	1B2P WCH	73.65m ²
60	2B4P WCH	87.09m ²
61	2B4P	70.00m ²
62	2B4P	70.01m ²
63	2B4P	70.40m ²
64	2B4P	70.04m ²
65	2B4P	71.24m ²
66	1B2P	50.44m ²
67	1B2P	50.32m ²
68	2B4P	70.00m ²
69	2B4P	70.00m ²
70	2B4P	70.00m ²
71	2B4P	70.39m ²
72	2B4P	70.04m ²
73	2B4P	70.21m ²

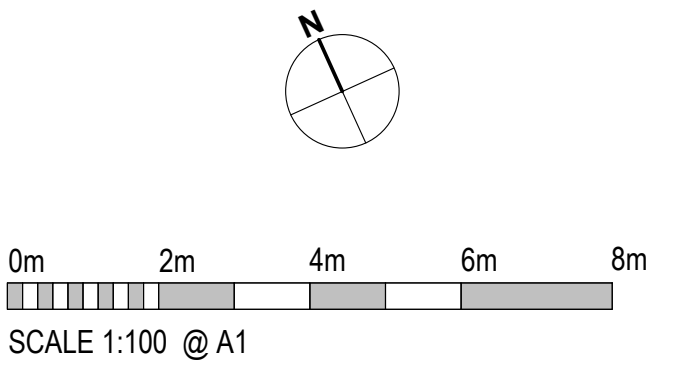

EDGINGTONS
ARCHITECTS

meridian house | 2 russell street | windsor | berkshire | SL4 1HQ
t: +44 (0)1753 857092 | e: mail@edgingtons.co.uk
web: http://www.edgingtons.co.uk

Stonebond Properties (Guildford) Limited
Former SSE Offices
Bartons Road, Havant

Apartments Ground and First Floor

Layout Plans

PROJECT STATUS Planning

SCALE (A1) 1 : 100

DATE 03/08.2025 DRAWN AG

JOB No. 6087 DWG No.1220 REV. E