



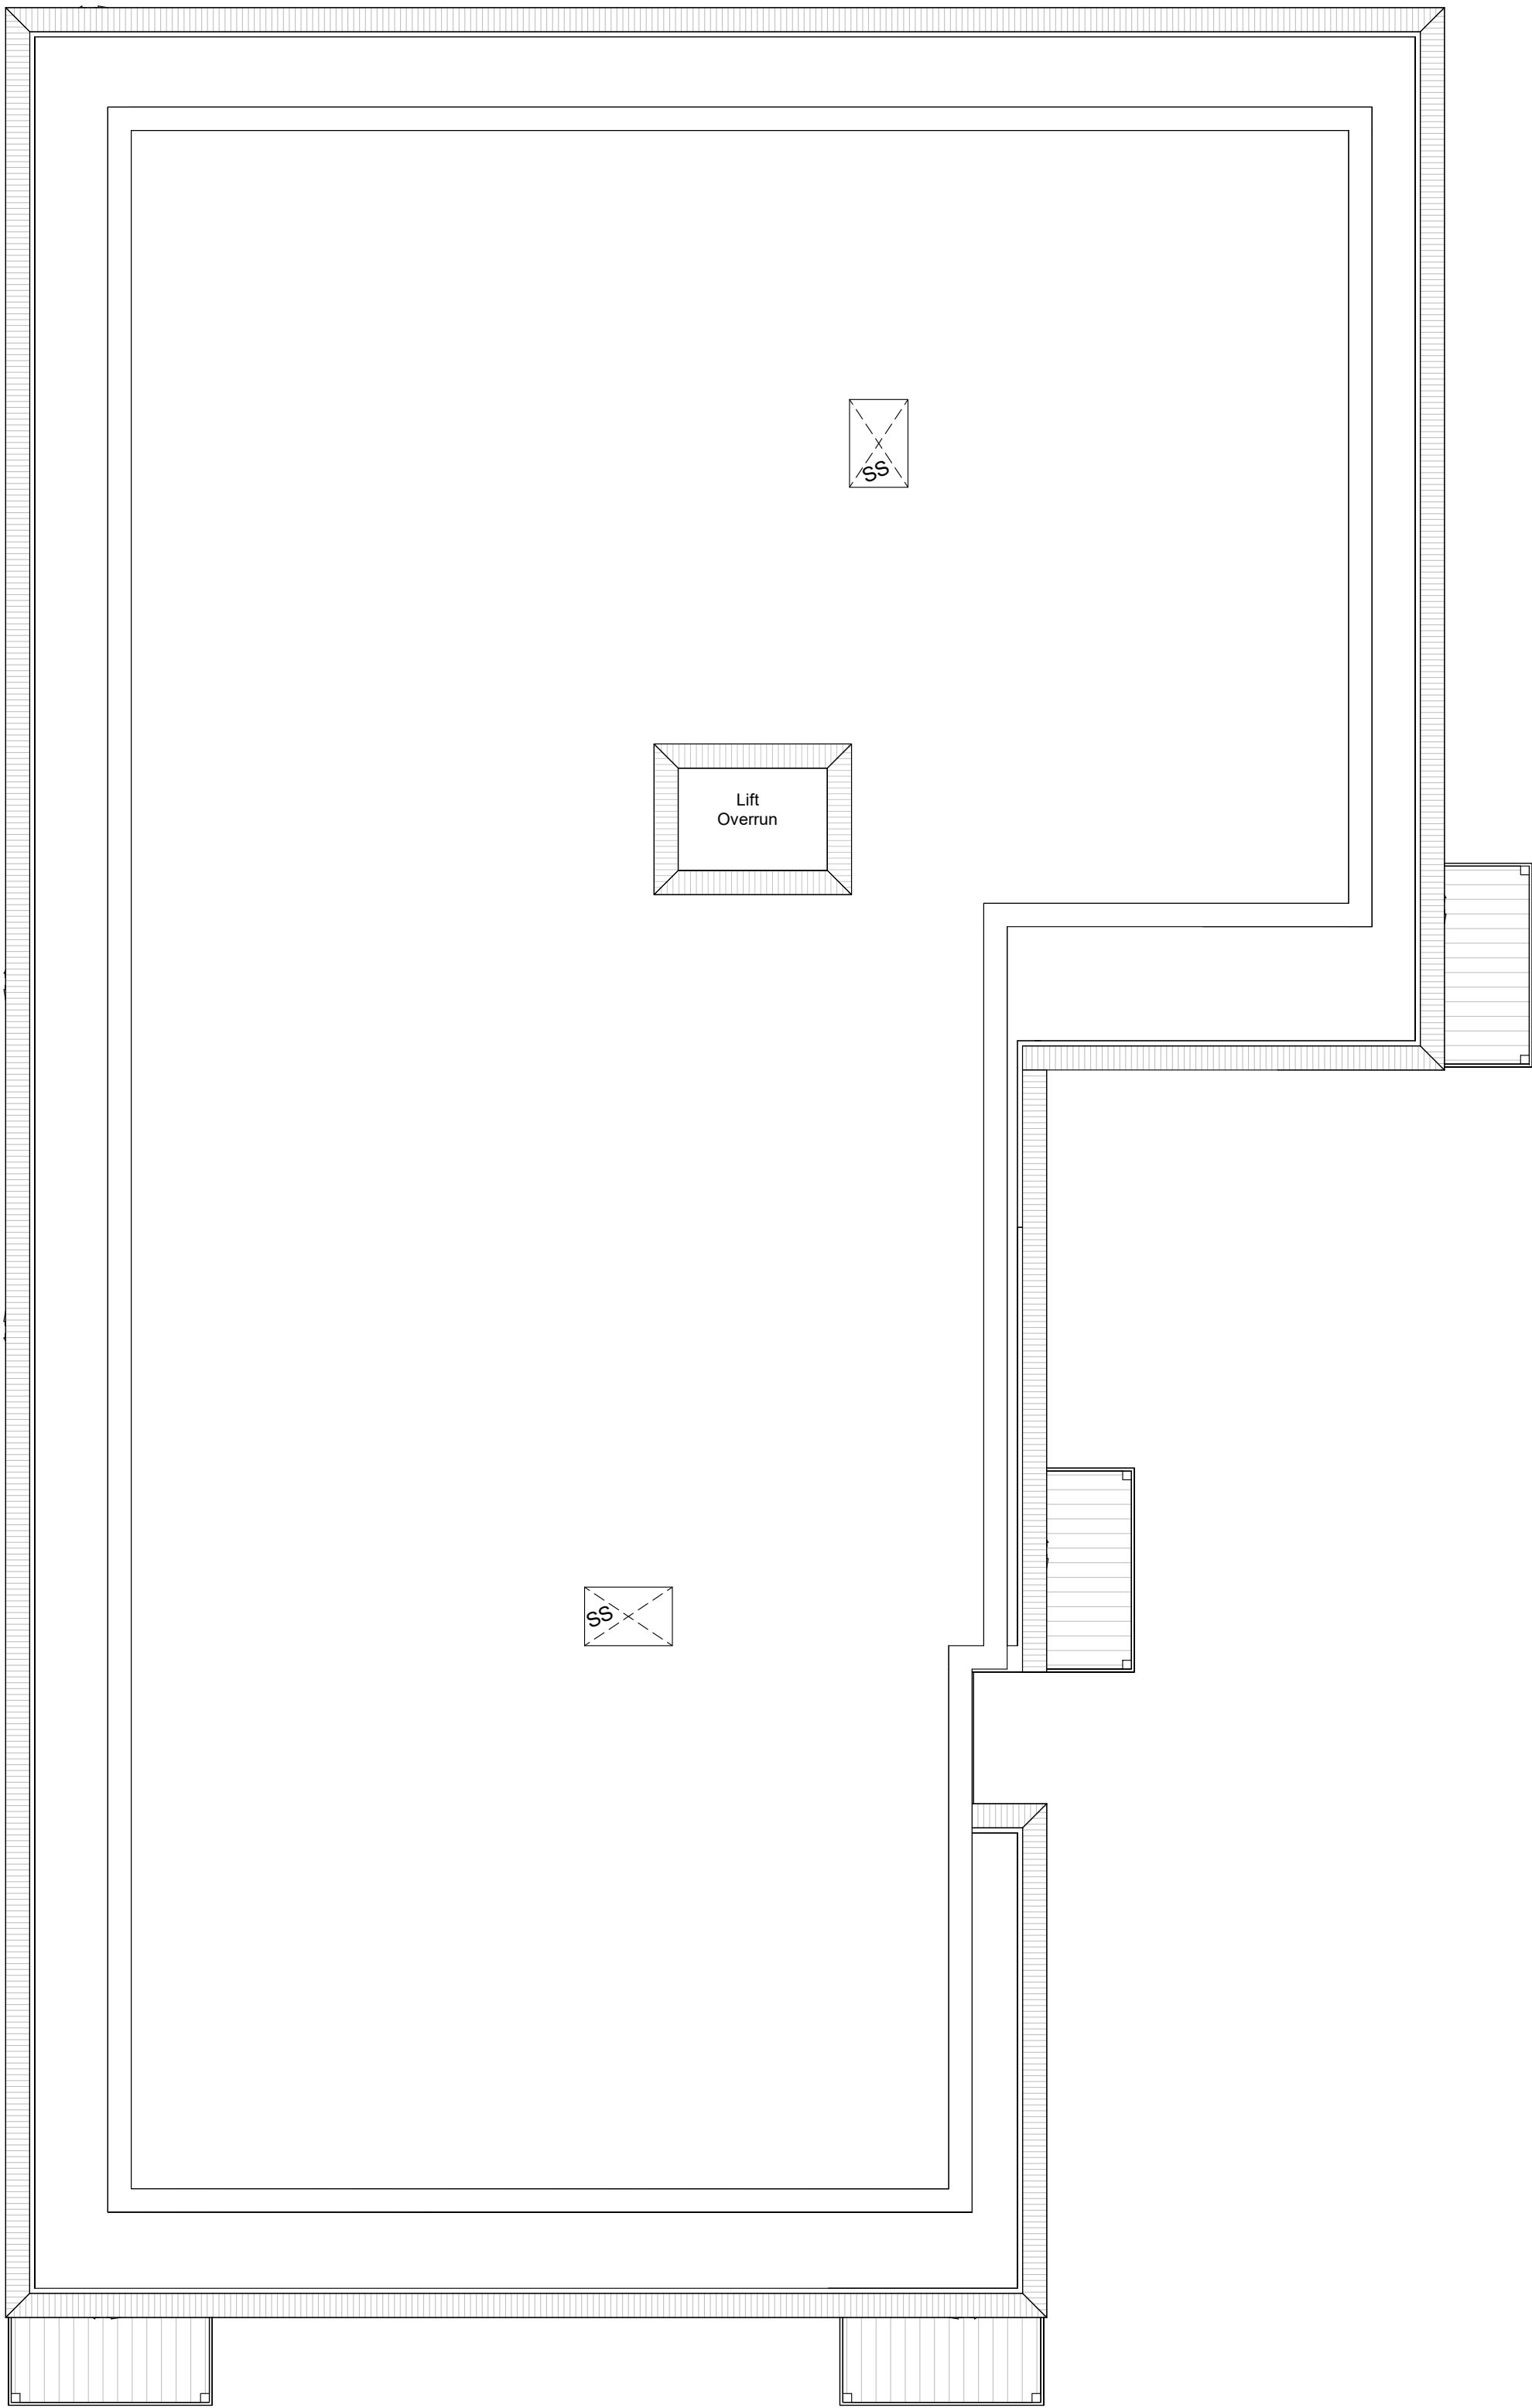


Roof Plan

NOTES
ERRORS AND OMISSIONS TO BE REPORTED TO THE ARCHITECT.
THIS DRAWING IS COPYRIGHT.

REVISIONS

A	Issue for Planning	05/08/2025
B	Amendment to balcony	08/10/2025
C	Apartment Layouts Amended	24/11/2025
D	Apartment Amended	26/11/2025
E	Issue for Planning	04/12/2025

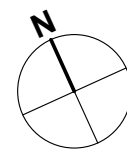 

SCALE 1:100 @ A1

EDGINGTONS
ARCHITECTS

meridian house | 2 russell street | windsor | berkshire | SL4 1HQ
t: +44 (0)1753 857092 | e: mail@edgingtons.co.uk
web: http://www.edgingtons.co.uk

Stonebond Properties (Guildford) Limited

Former SSE Offices

Bartons Road, Havant

Apartments Roof Plan

Layout Plans

PROJECT STATUS Planning

SCALE (A1) 1 : 100

DATE 31/07/25 DRAWN AG

JOB No. 6087 DWG No. 1222 REV. E