





Front Elevation




Rear Elevation

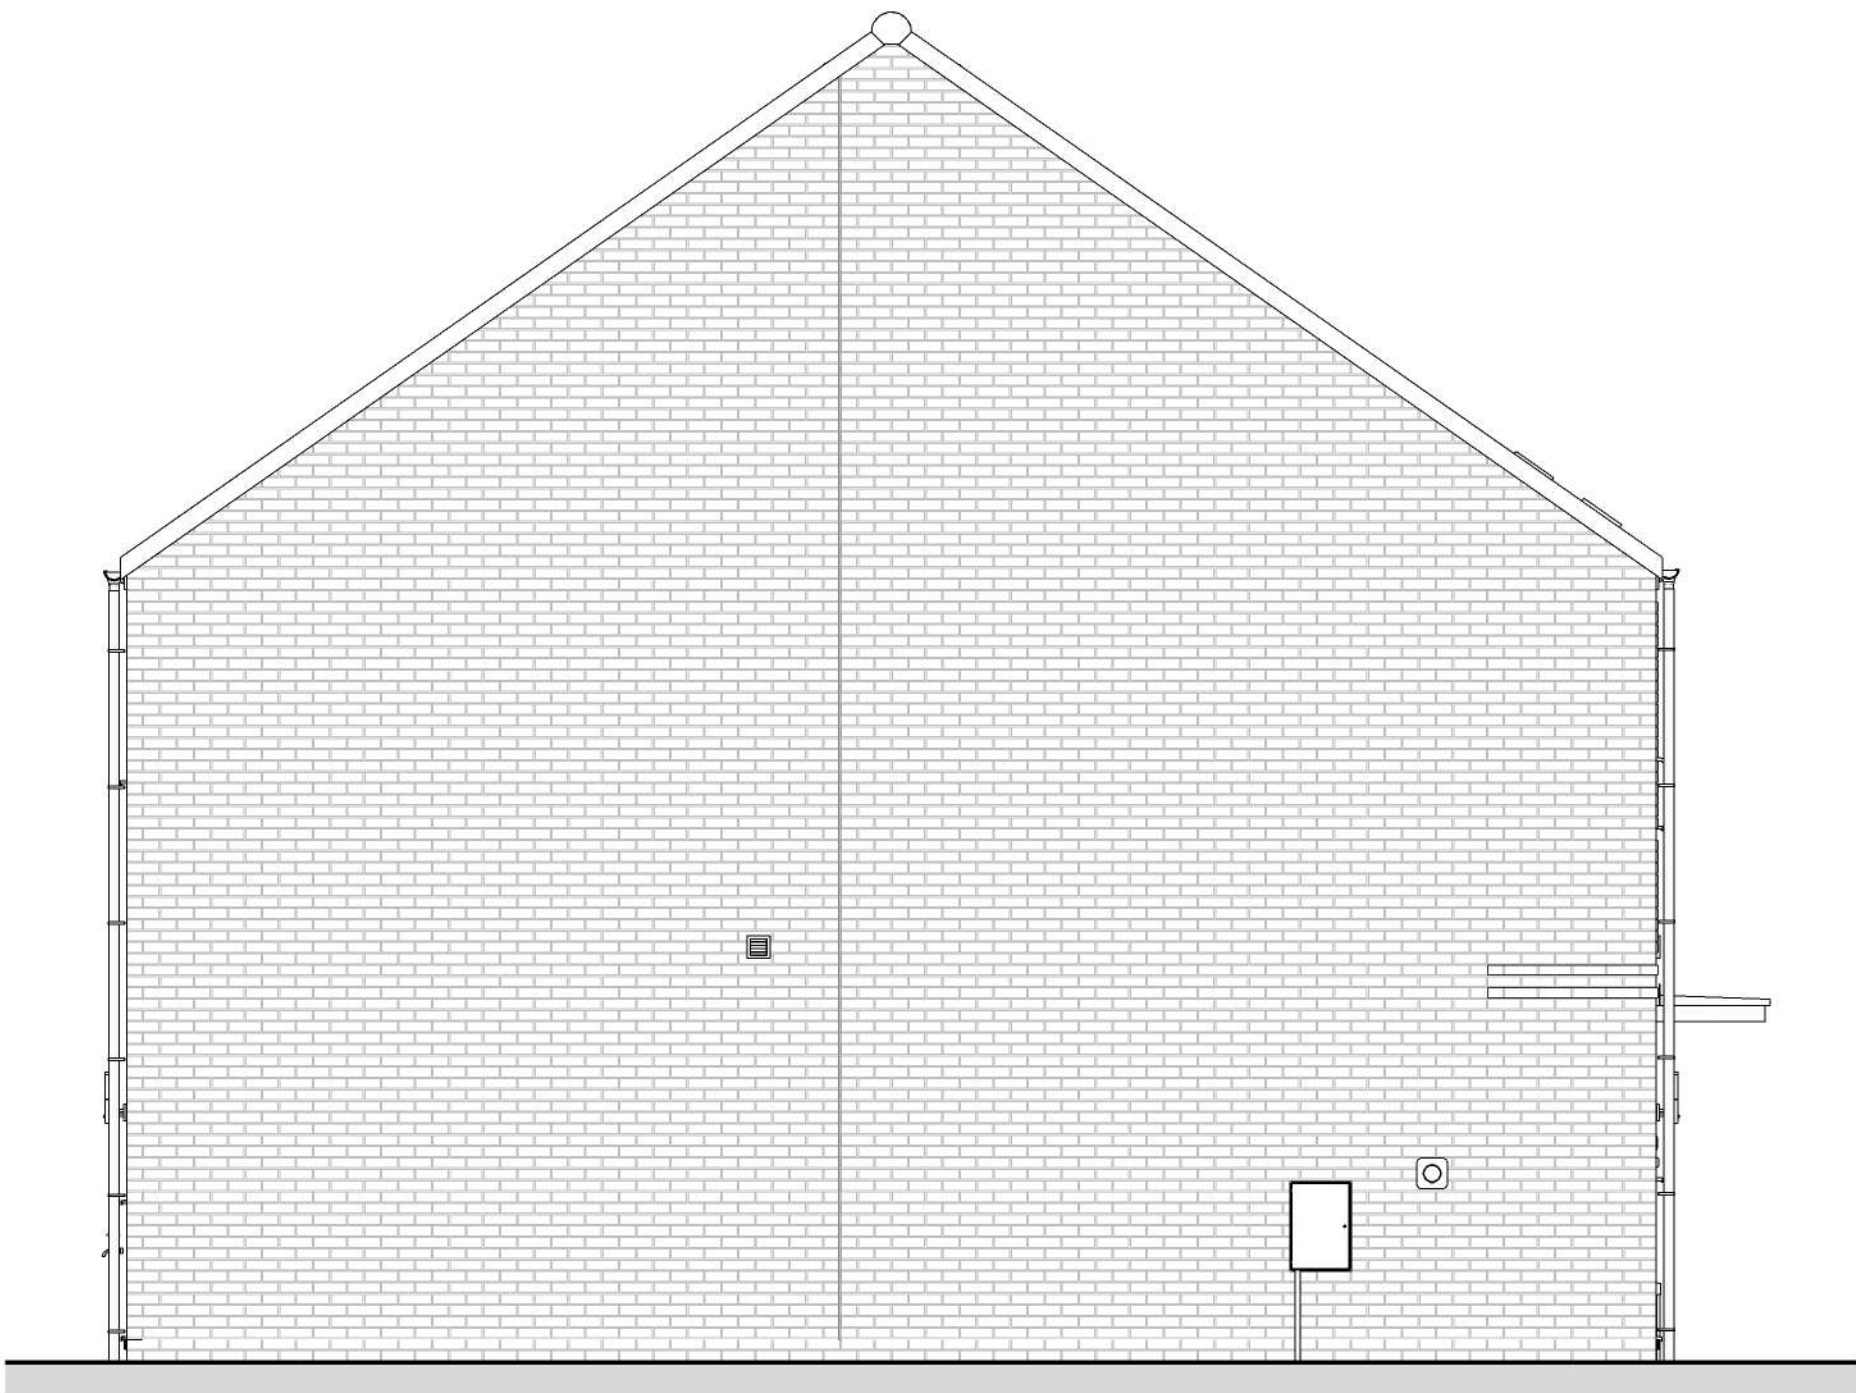


Side Elevation

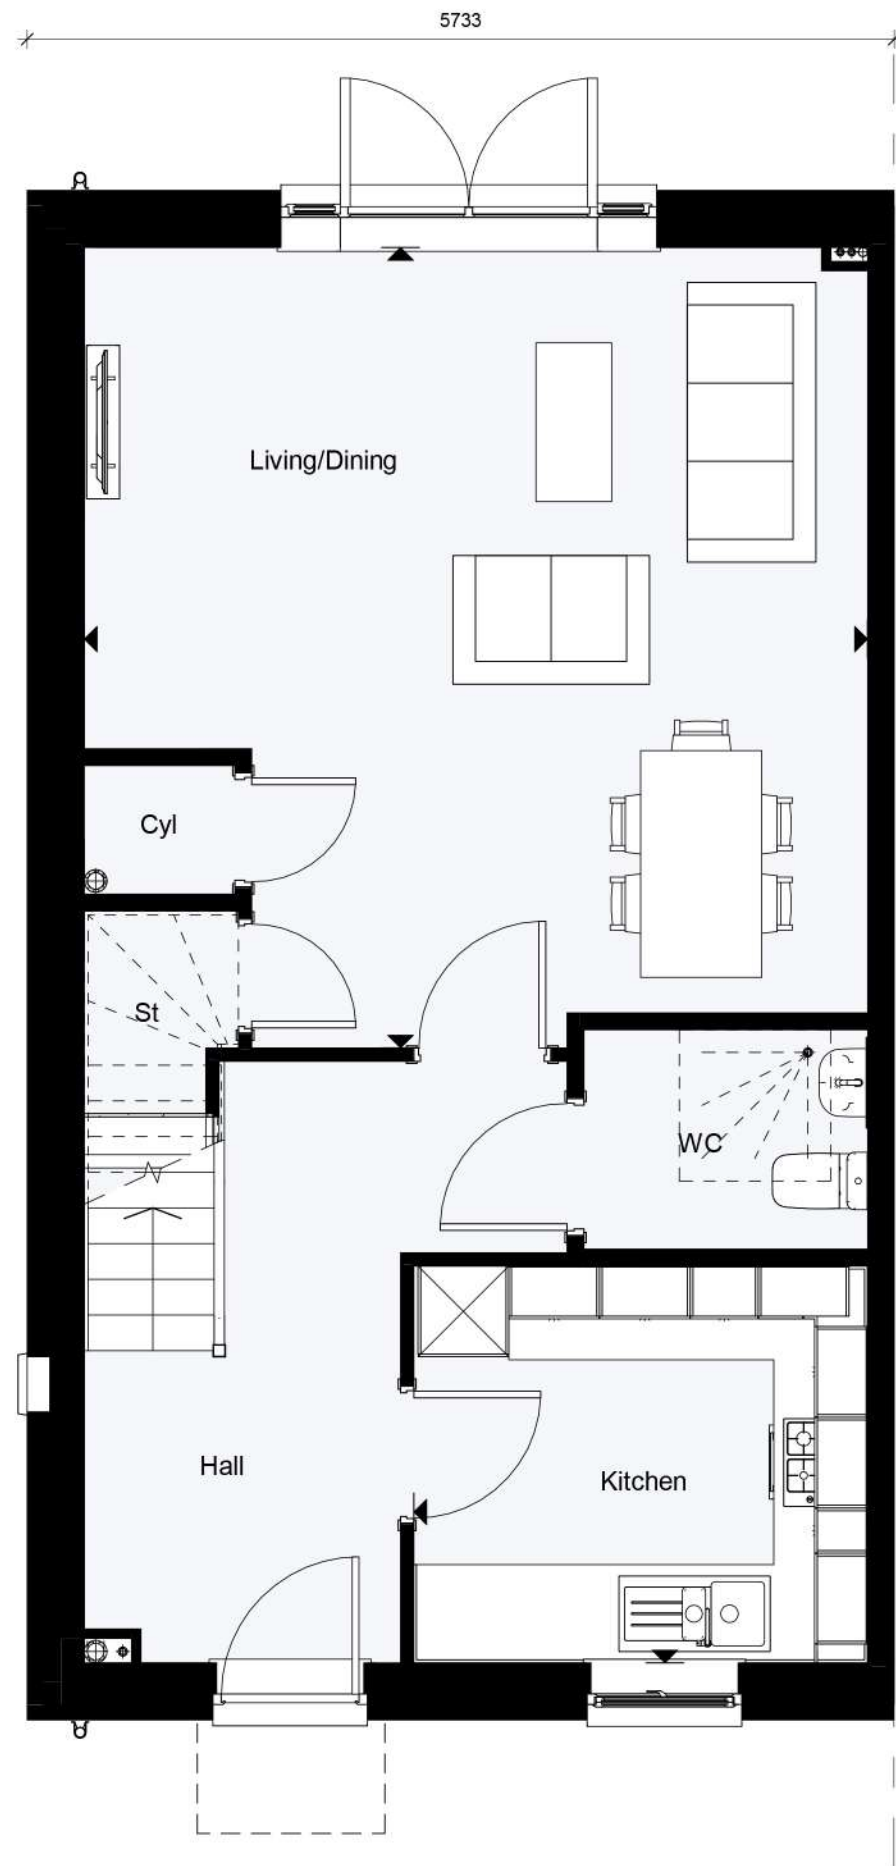

Ground Floor Plan

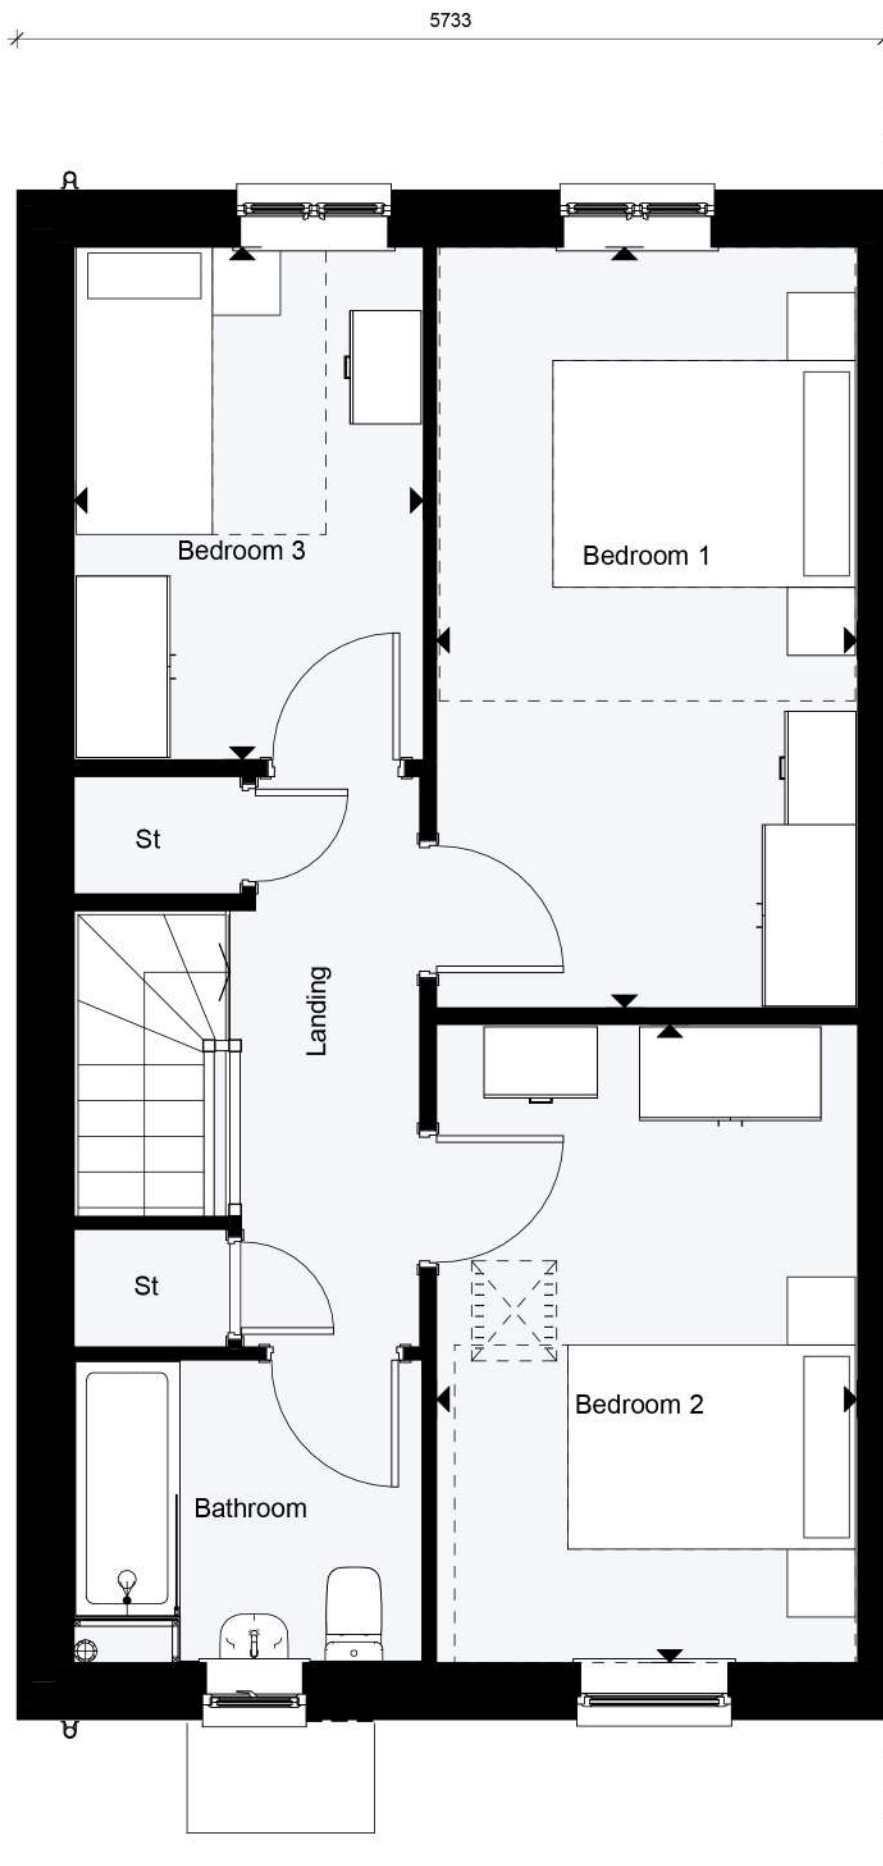

First Floor Plan

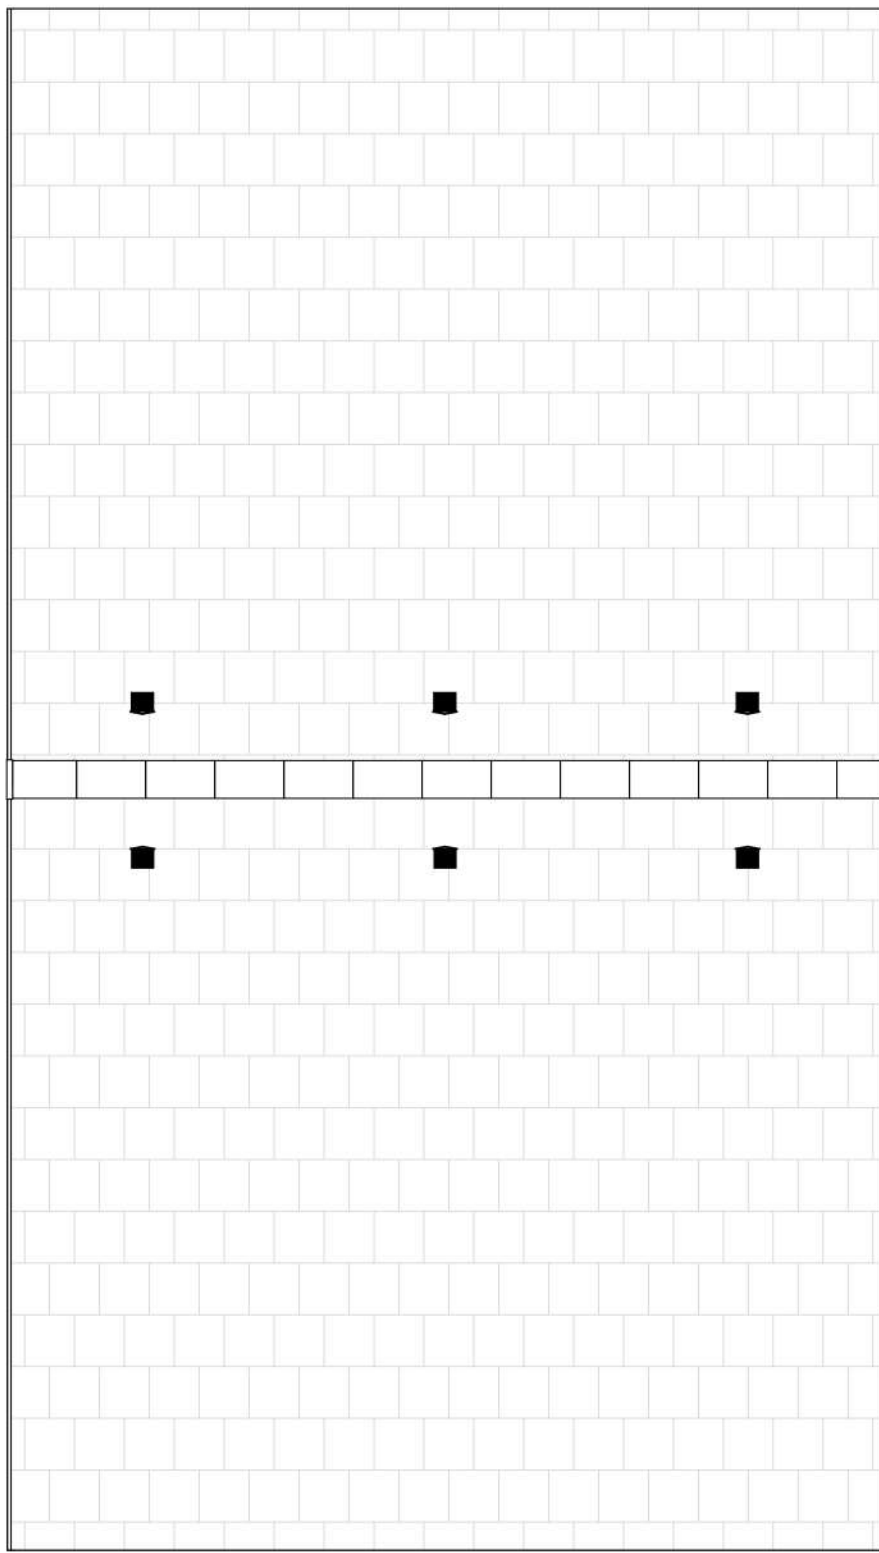

Roof Plan

NOTES
ERRORS AND OMISSIONS TO BE REPORTED TO THE ARCHITECT.
THIS DRAWING IS COPYRIGHT.

REVISIONS		
A	Issue for Planning	31/07/25
B	Issue for Planning	03/12/25


Note: Coloured elevations are indicative only. For detailed material specification, please refer to dwelling materials layout 6087-1150.

PLOT No.	
As Drawn	2
Handed	

Level	Area sqm	Area sqft
Ground Floor GIA	49	530
First Floor GIA	49	530
Total GIA	98	1060

Ground Floor NIA	48	522
First Floor NIA	48	522
Total NIA	97	1044

NDSS Storage:	2.62m²
---------------	--------

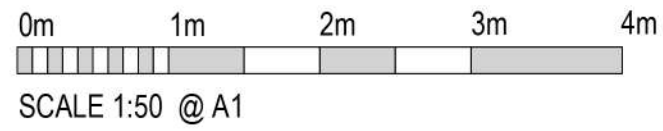

SCALE 1:50 @ A1

EDGINGTONS
ARCHITECTS

meridian house | 2 russell street | berkshire | SL4 1HQ
t: +44 (0)1753 857092 | e: mail@edgingtons.co.uk
web: http://www.edgingtons.co.uk

Stonebond Properties (Guildford) Limited
Former SSE Offices
Bartons Road, Havant

House Type M3.11 - Option 1

Floor Plans and Elevations

PROJECT STATUS Planning

SCALE (A1) 1 : 50

DATE 09/07/25 DRAWN AG

JOB No. 6087 DWG No.1252 REV. B