




Front Elevation



Rear Elevation

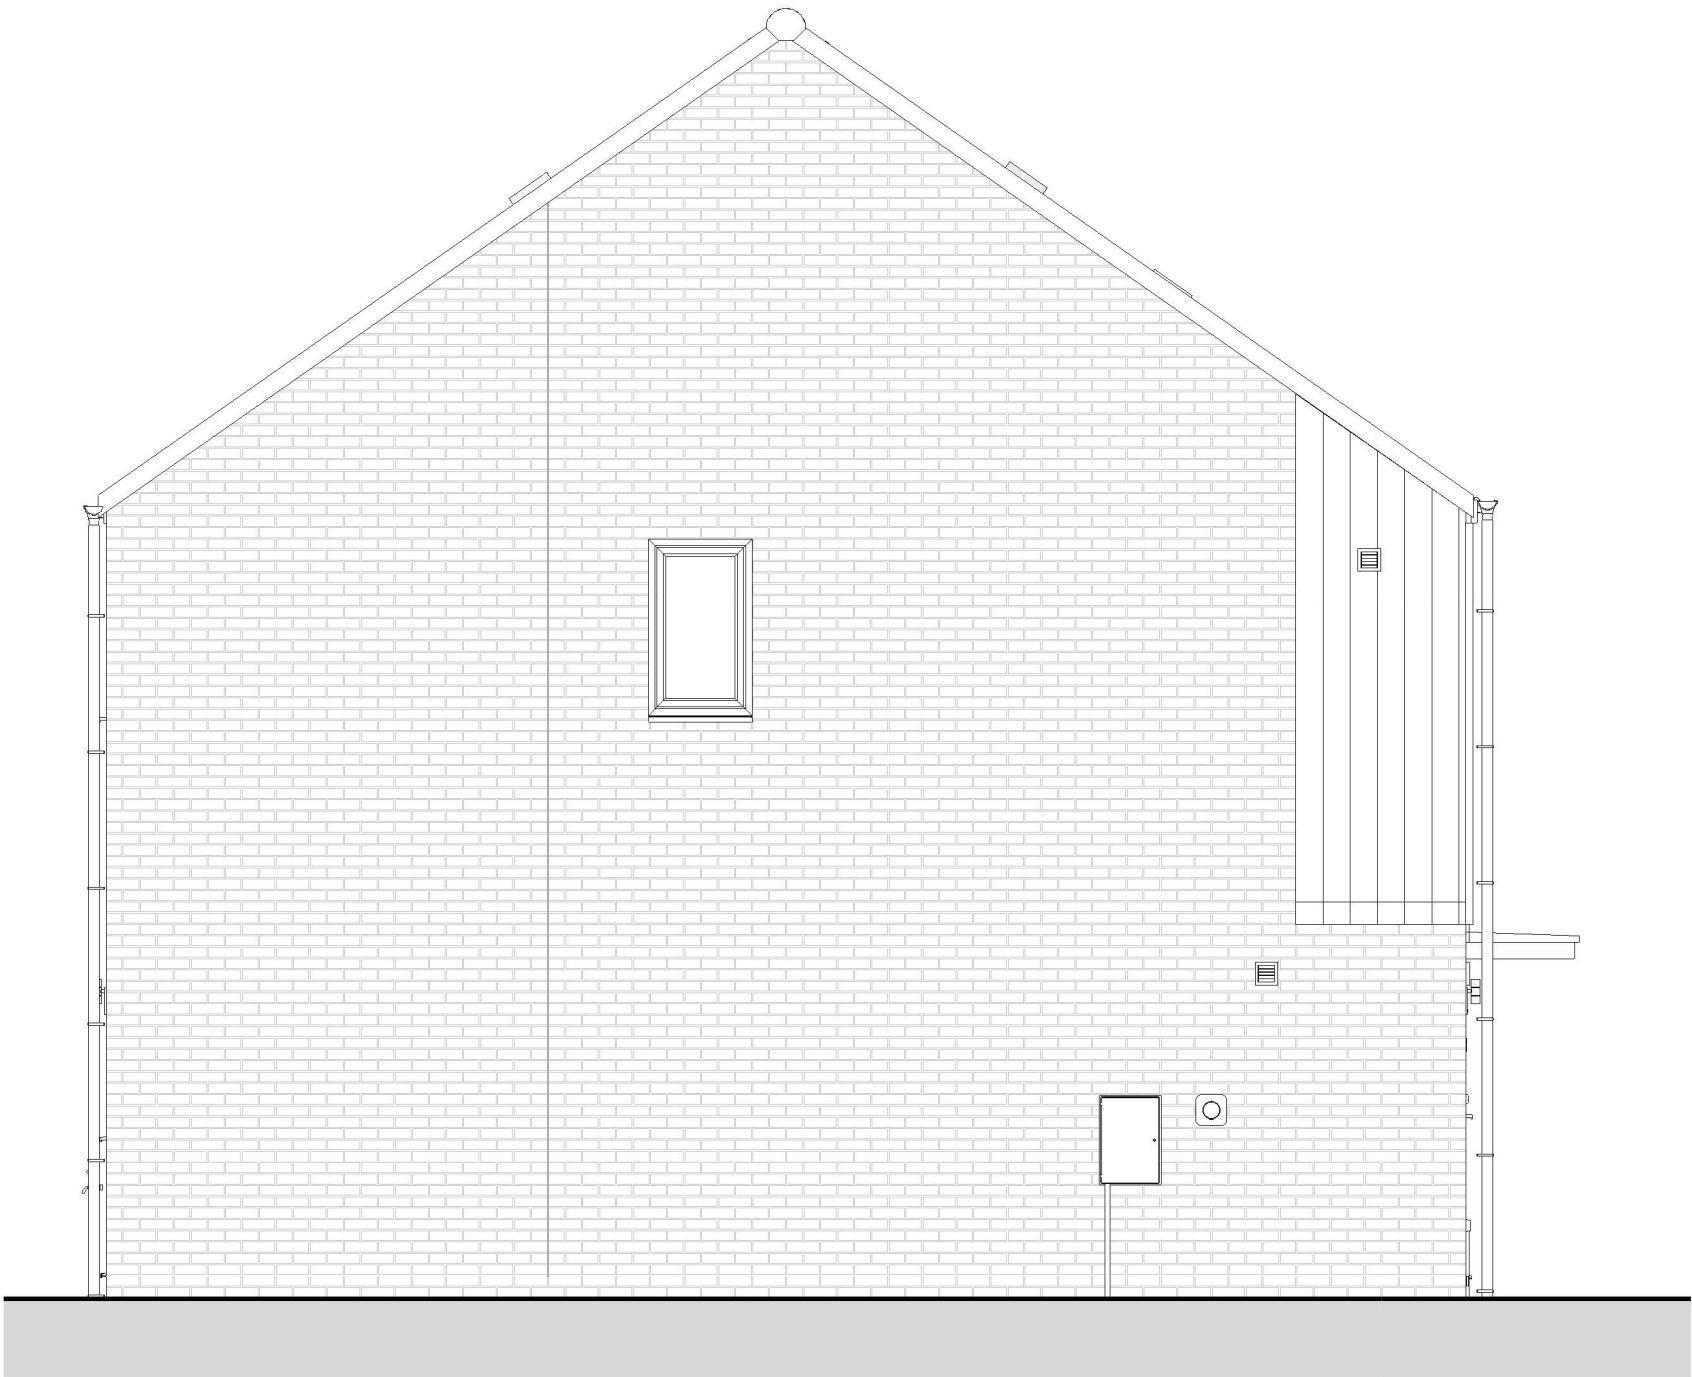


Side Elevation


NOTES
ERRORS AND OMISSIONS TO BE REPORTED TO THE ARCHITECT.
THIS DRAWING IS COPYRIGHT.

REVISIONS		
A	Issue for Planning	03/12/25


Note: Coloured elevations are indicative only. For detailed material specification, please refer to dwelling materials layout 6087-1150.

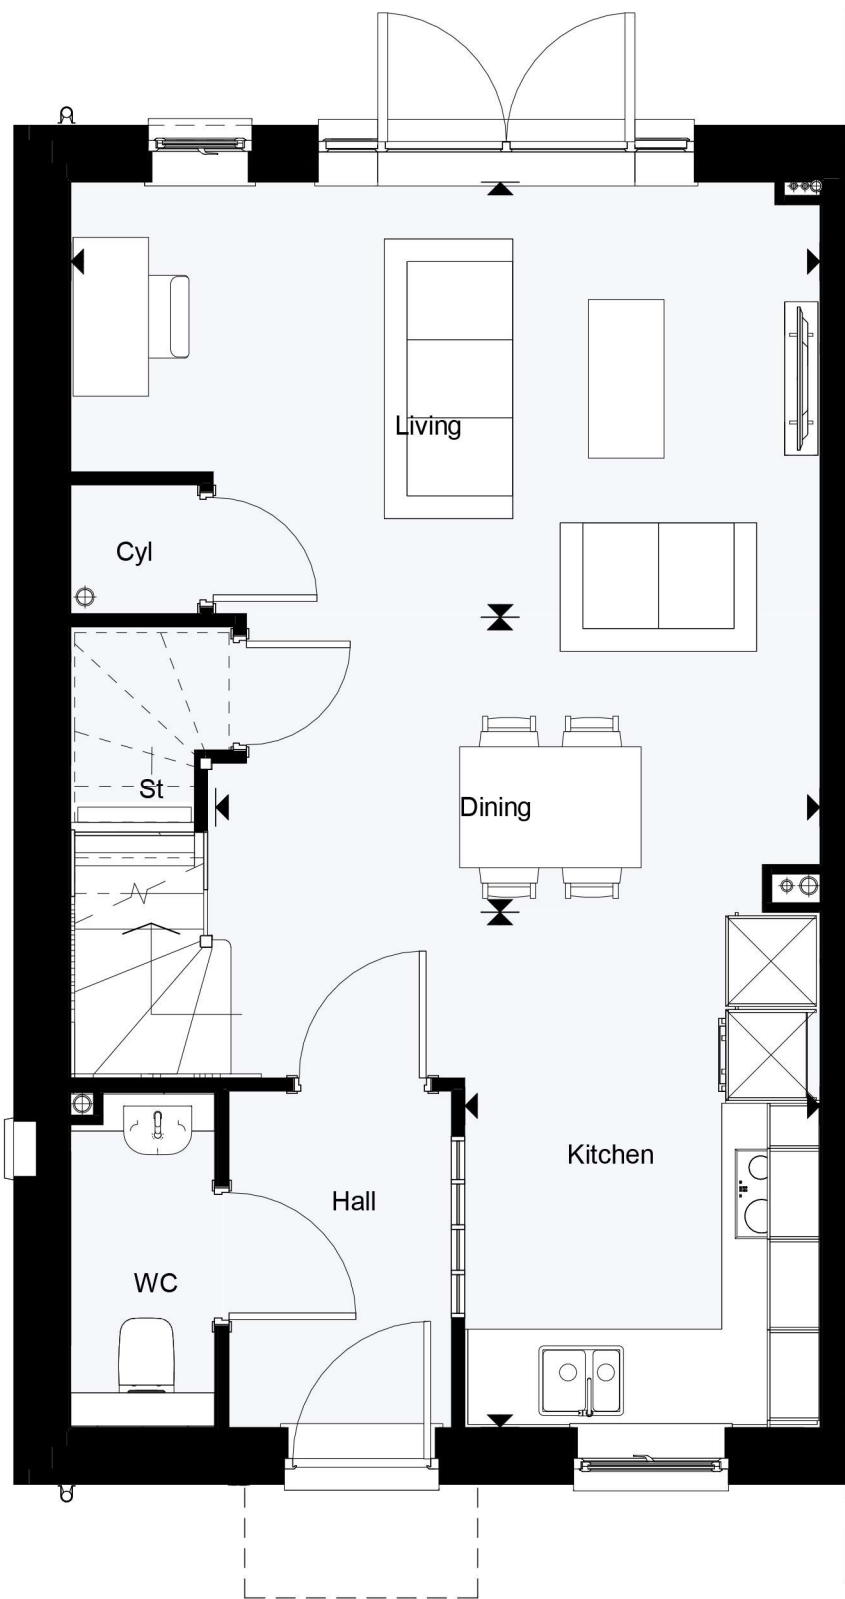

Ground Floor Plan

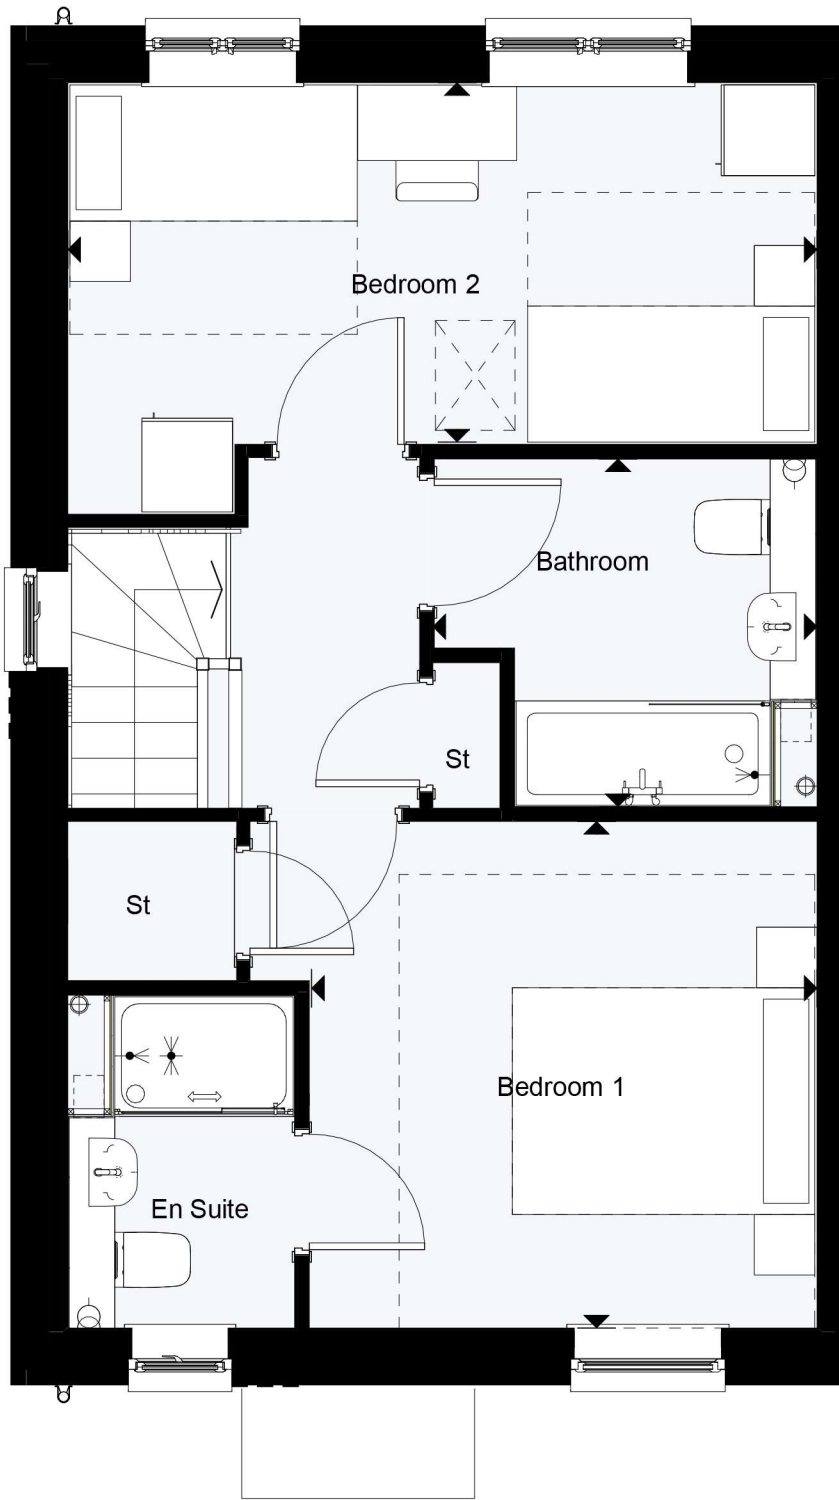

First Floor Plan

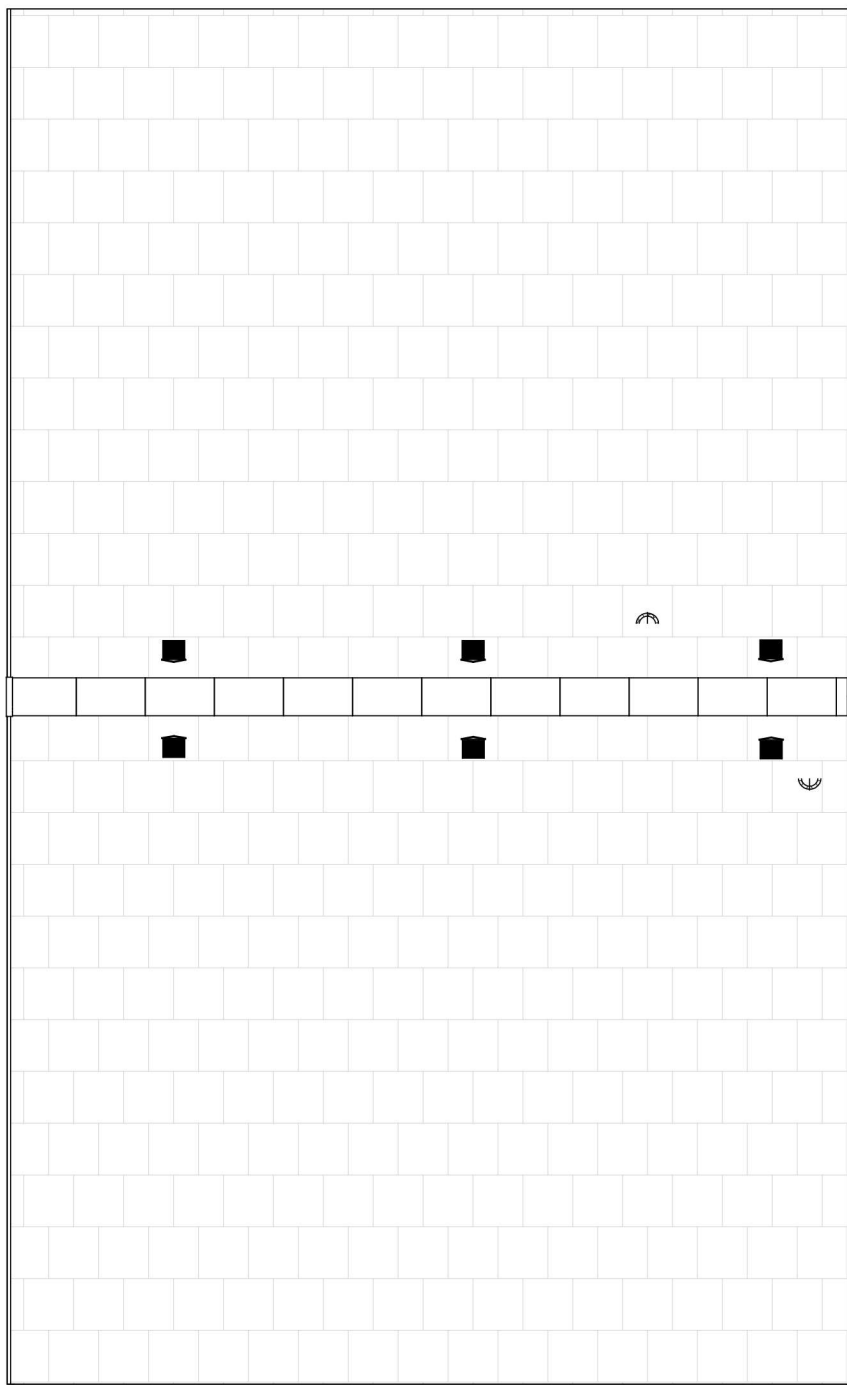


Roof Plan

PLOT No.	
As Drawn	13, 15, 31, 35, 42, 52
Handed	12, 30, 32, 41, 50, 51

Level	Area sqm	Area sqft
Ground Floor GIA	41	446
First Floor GIA	41	446
Total GIA	83	893

Ground Floor NIA	41	439
First Floor NIA	41	439
Total NIA	82	878

NDSS Storage:	2.17m²
---------------	--------

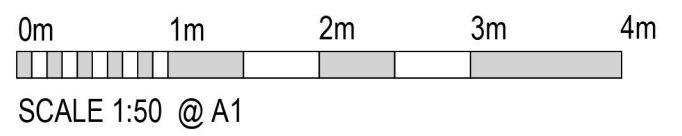

EDGINGTONS
ARCHITECTS

meridian house | 2 russell street | windsor | berkshire | SL4 1HQ
t: +44 (0)1753 857092 | e: mail@edgingtons.co.uk
web: http://www.edgingtons.co.uk

Stonebond Properties (Guildford) Limited
Former SSE Offices
Bartons Road, Havant

House Type M2.3 - Option 2

Floor Plans and Elevations

PROJECT STATUS Planning

SCALE (A1) 1 : 50

DATE 18/11/25 DRAWN AG

JOB No. 6087 DWG No. 1261 REV. A