



Front Elevation



Side Elevation




Side Elevation


NOTES
ERRORS AND OMISSIONS TO BE REPORTED TO THE ARCHITECT.
THIS DRAWING IS COPYRIGHT.

REVISIONS		
A	Issue for Planning	31/07/25
B	Issue for Planning	03/12/25


Note: Coloured elevations are indicative only. For detailed material specification, please refer to dwelling materials layout 6087-1150.

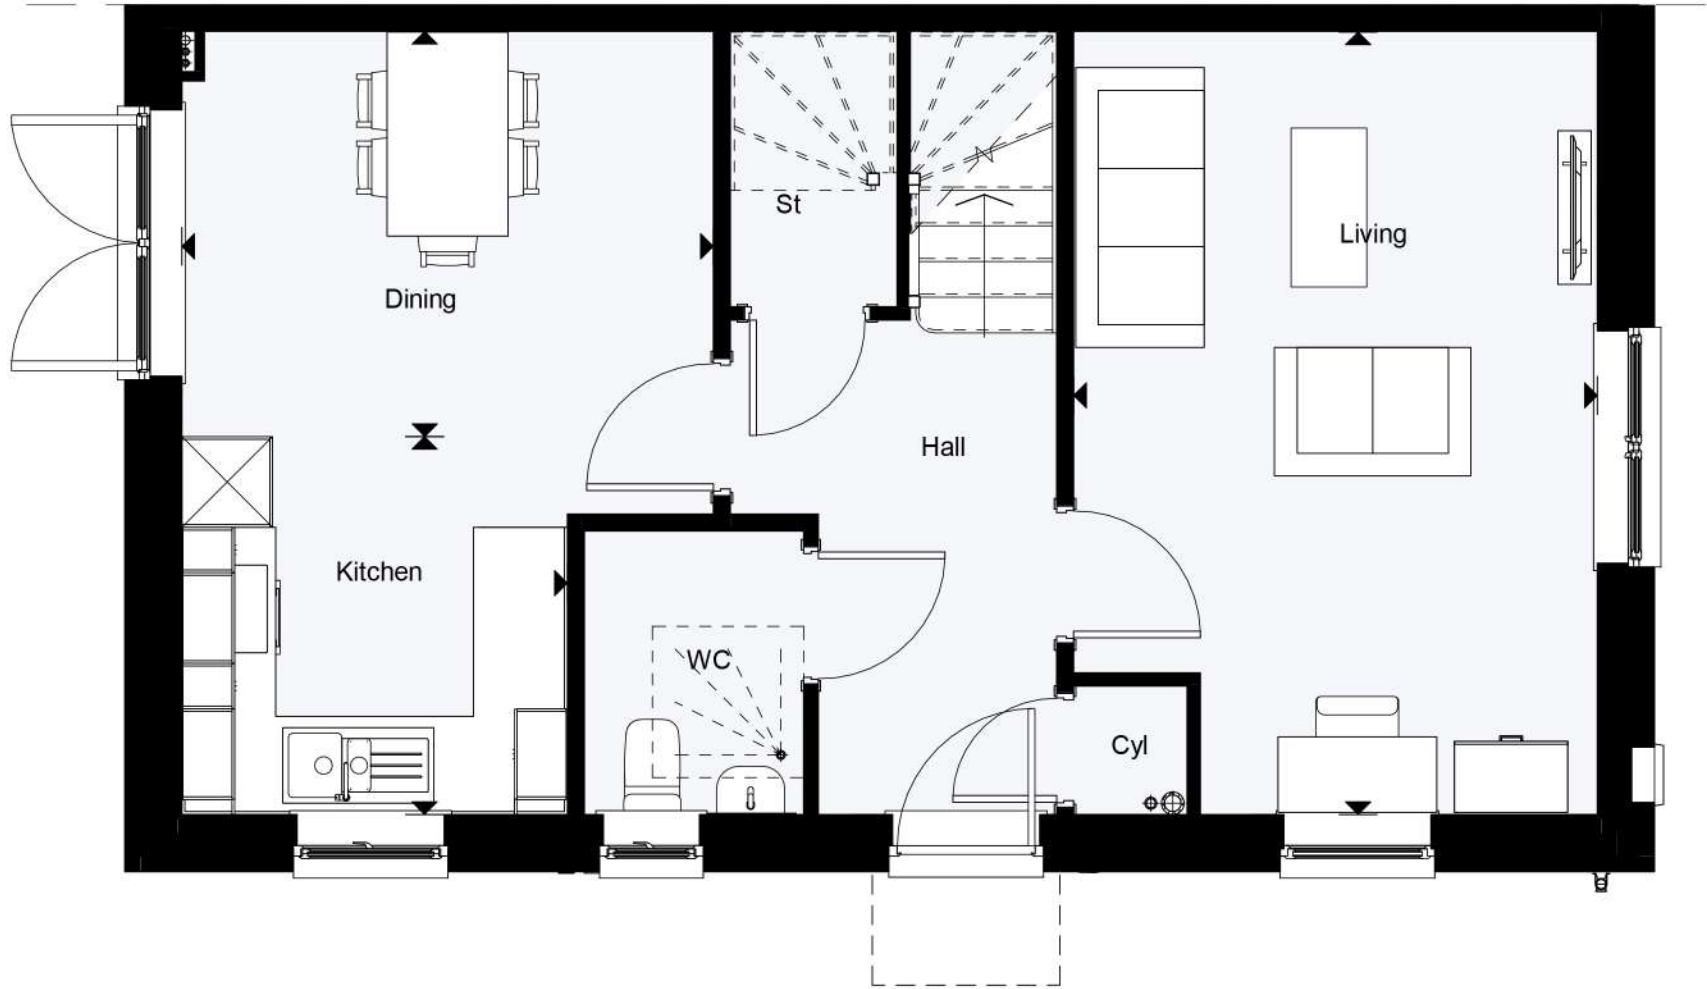

Ground Floor Plan

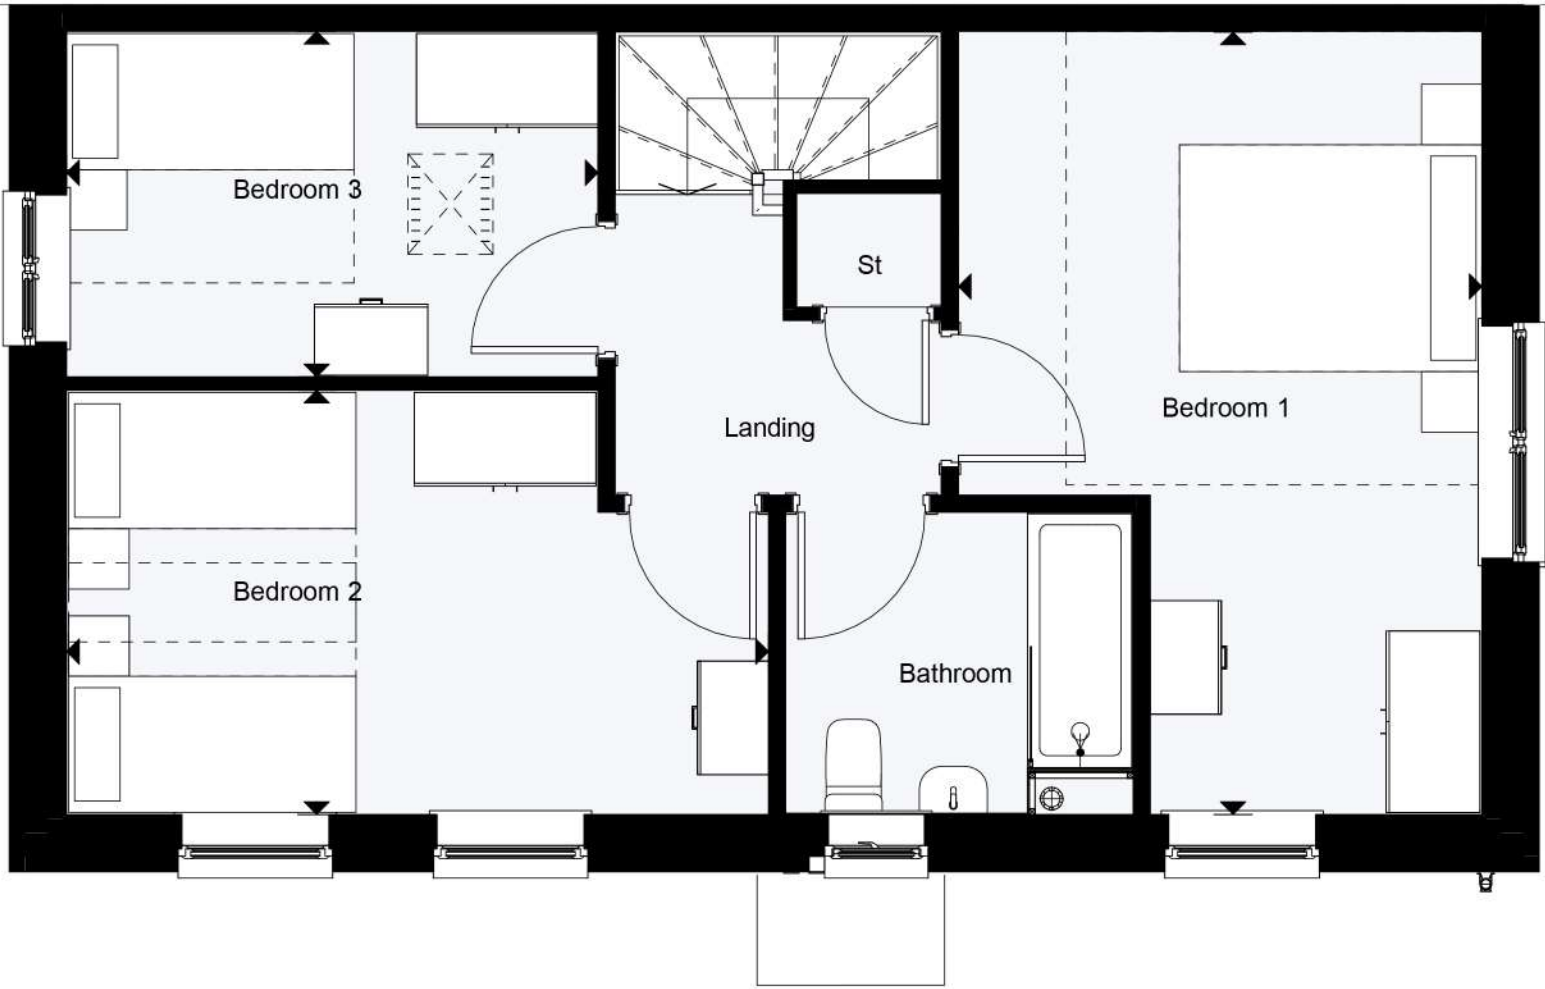

First Floor Plan

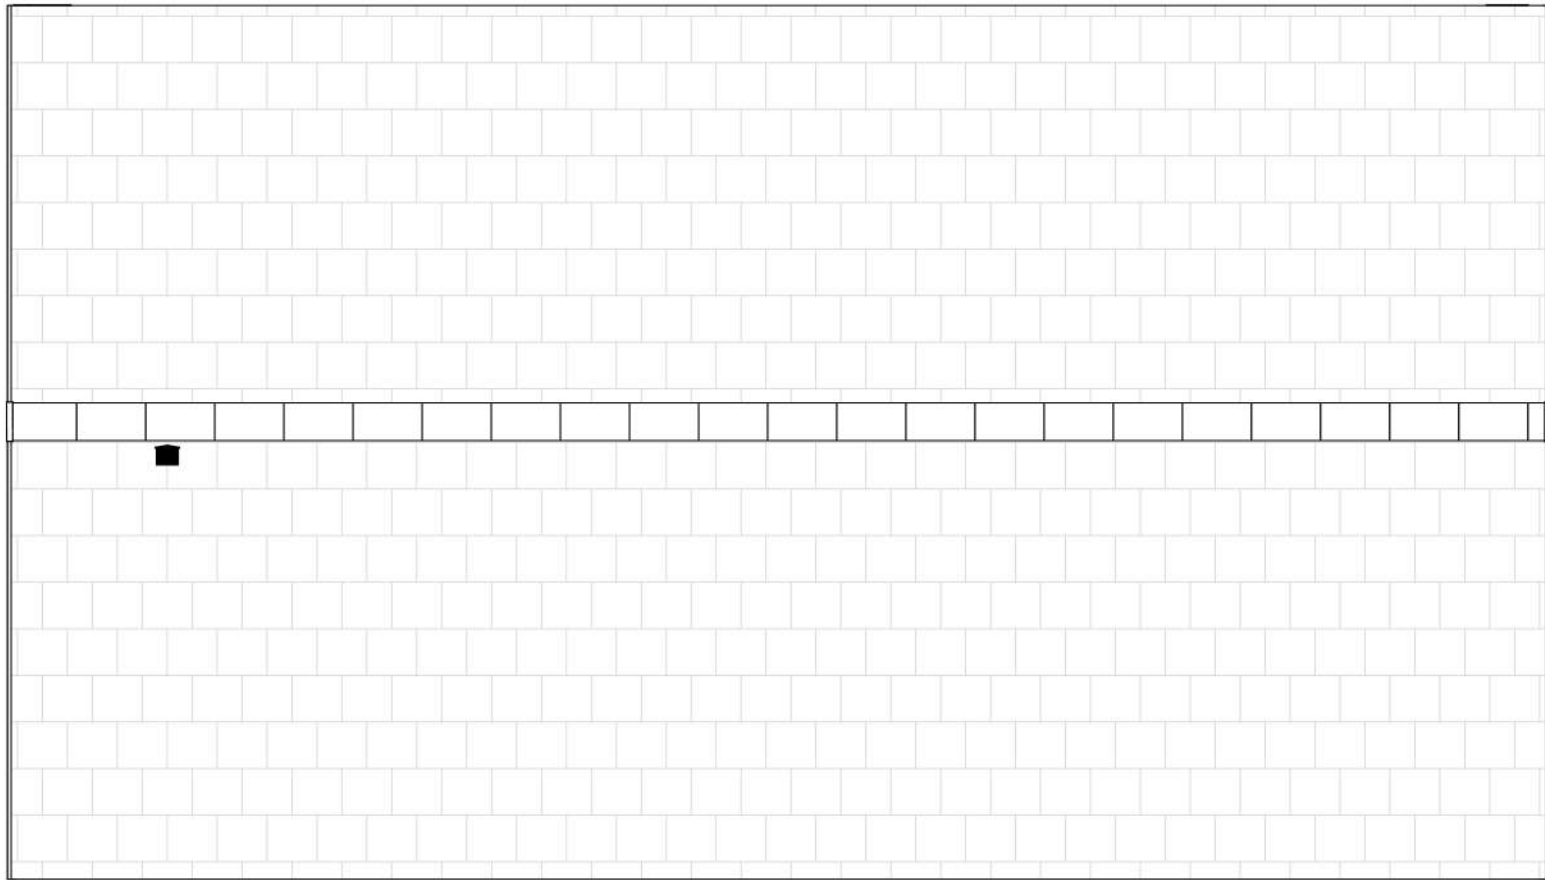


Roof Plan

PLOT No.	
As Drawn	33
Handed	1, 11, 14, 29, 34, 40

Level	Area sqm	Area sqft
Ground Floor GIA	49	530
First Floor GIA	49	530
Total GIA	98	1060

Ground Floor NIA	48	522
First Floor NIA	48	522
Total NIA	97	1044

NDSS Storage:	2.73m²
---------------	--------

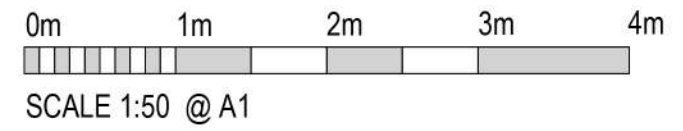

EDGINGTONS
ARCHITECTS

meridian house | 2 russell street | windsor | berkshire | SL4 1HQ
t: +44 (0)1753 857092 | e: mail@edgingtons.co.uk
web: http://www.edgingtons.co.uk

Stonebond Properties (Guildford) Limited
Former SSE Offices
Bartons Road, Havant

House Type M3.13 - Option 2
Floor Plans and Elevations

PROJECT STATUS	Planning
----------------	----------

SCALE (A1)	1 : 50
------------	--------

DATE	09/07/25	DRAWN	AG
------	----------	-------	----

JOB No.	6087	DWG No.	1257	REV.	B
---------	------	---------	------	------	---