





Front Elevation




Rear Elevation

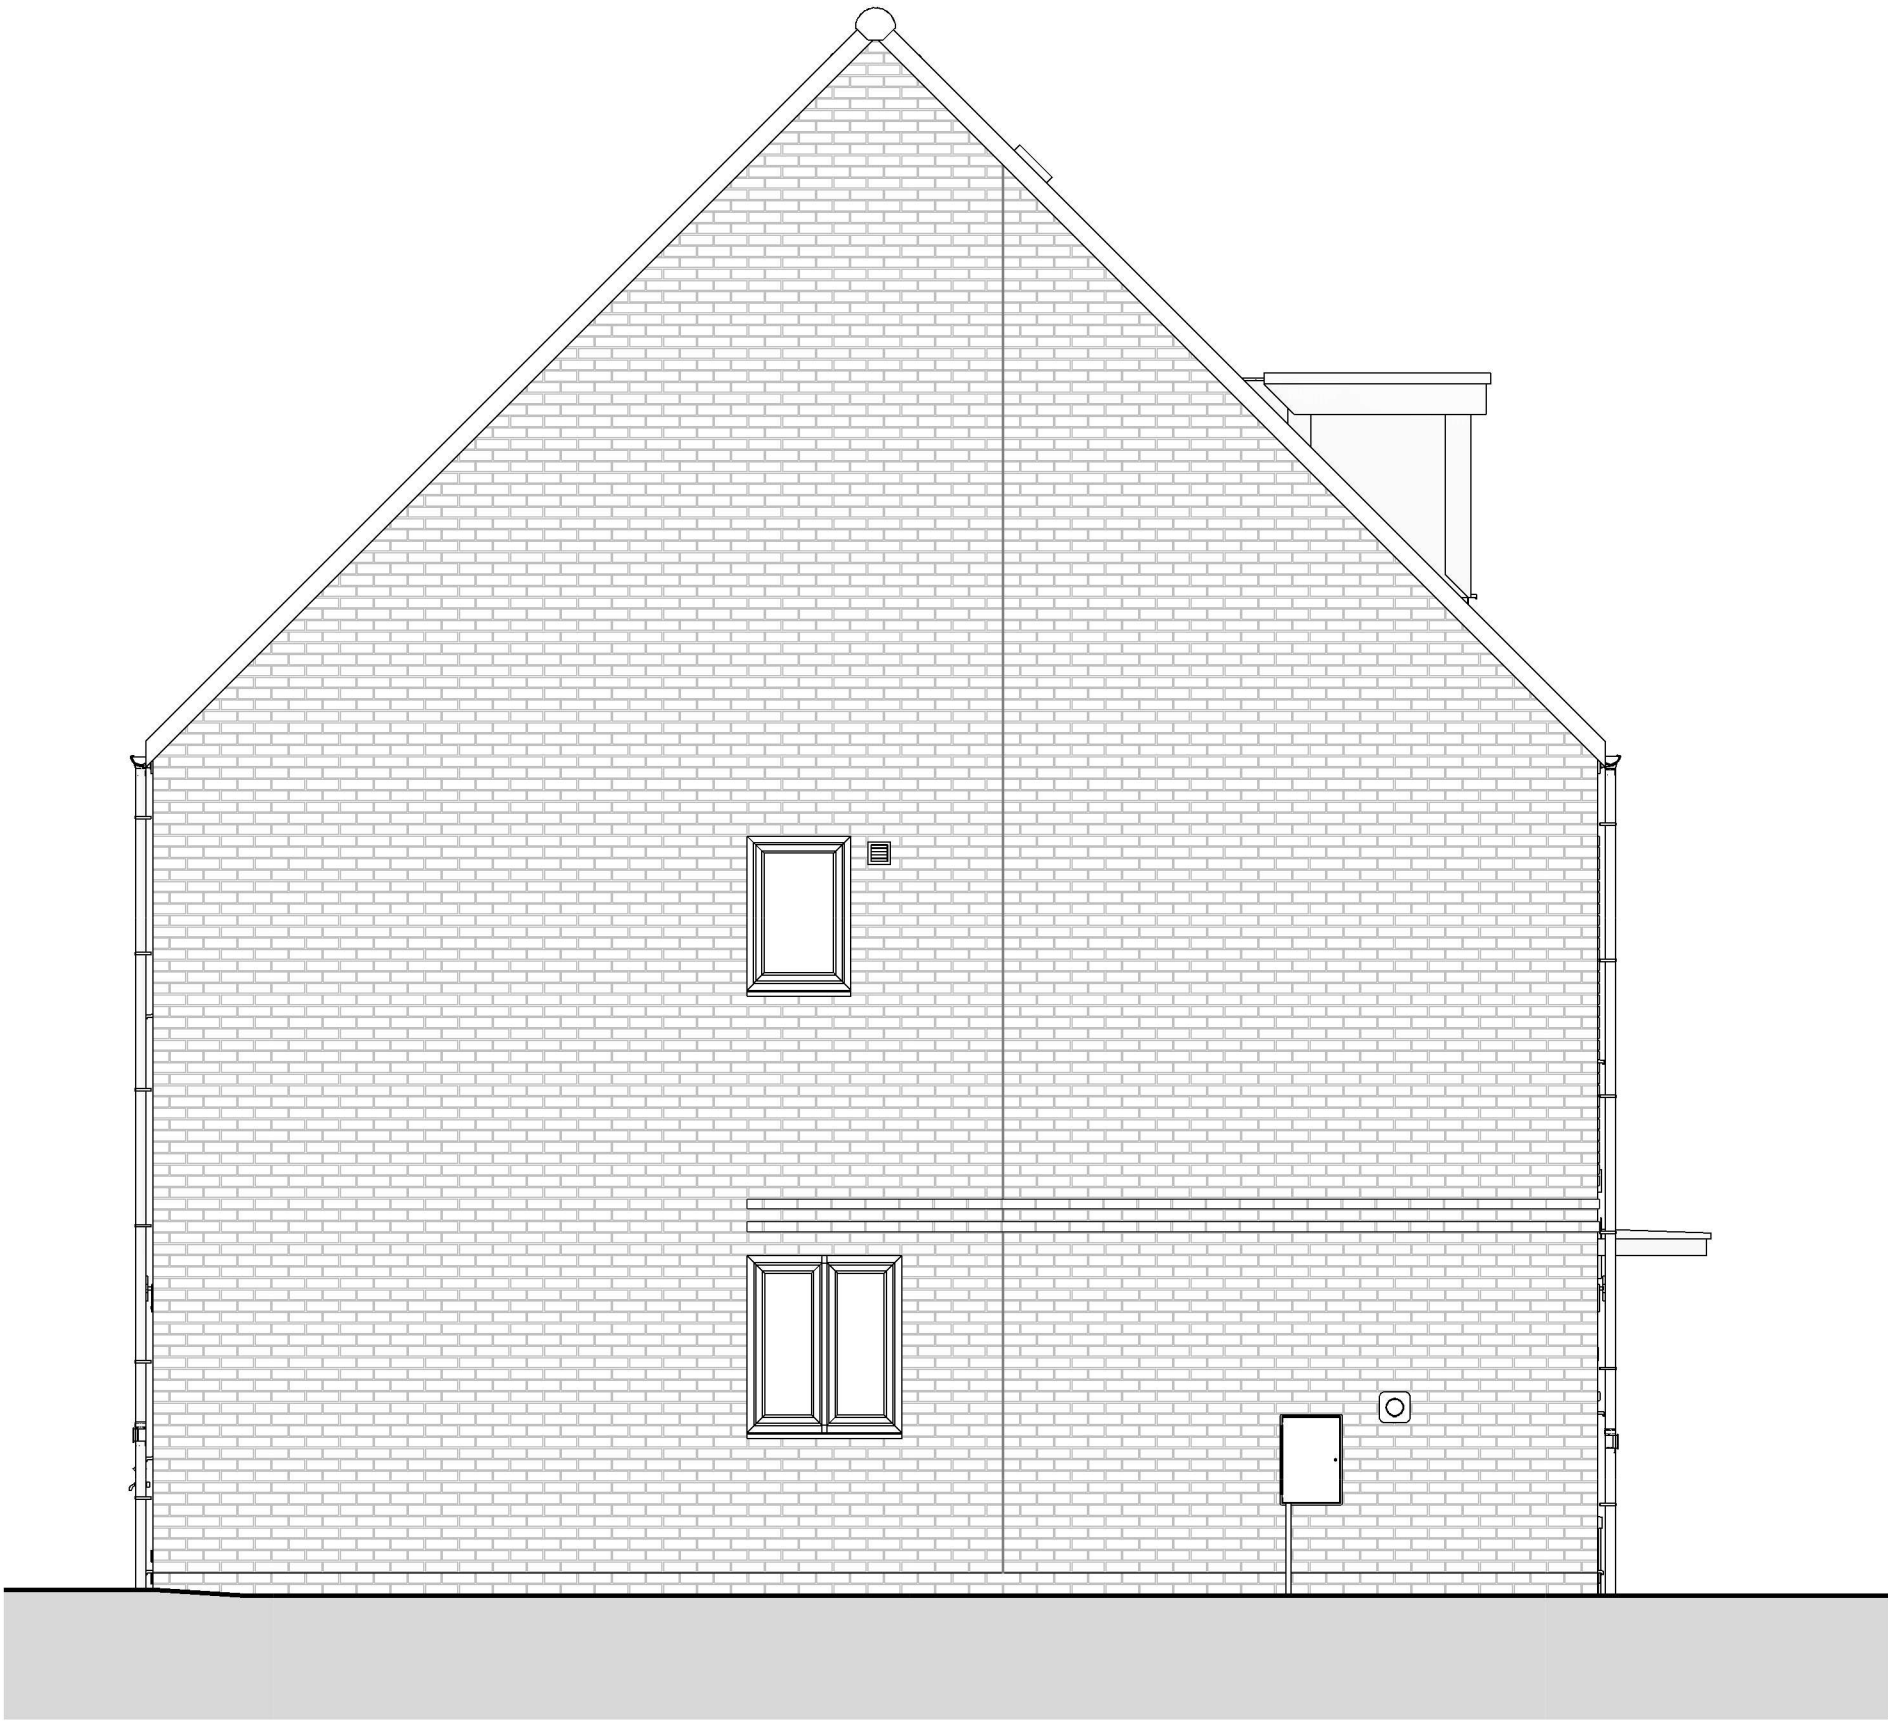


Side Elevation

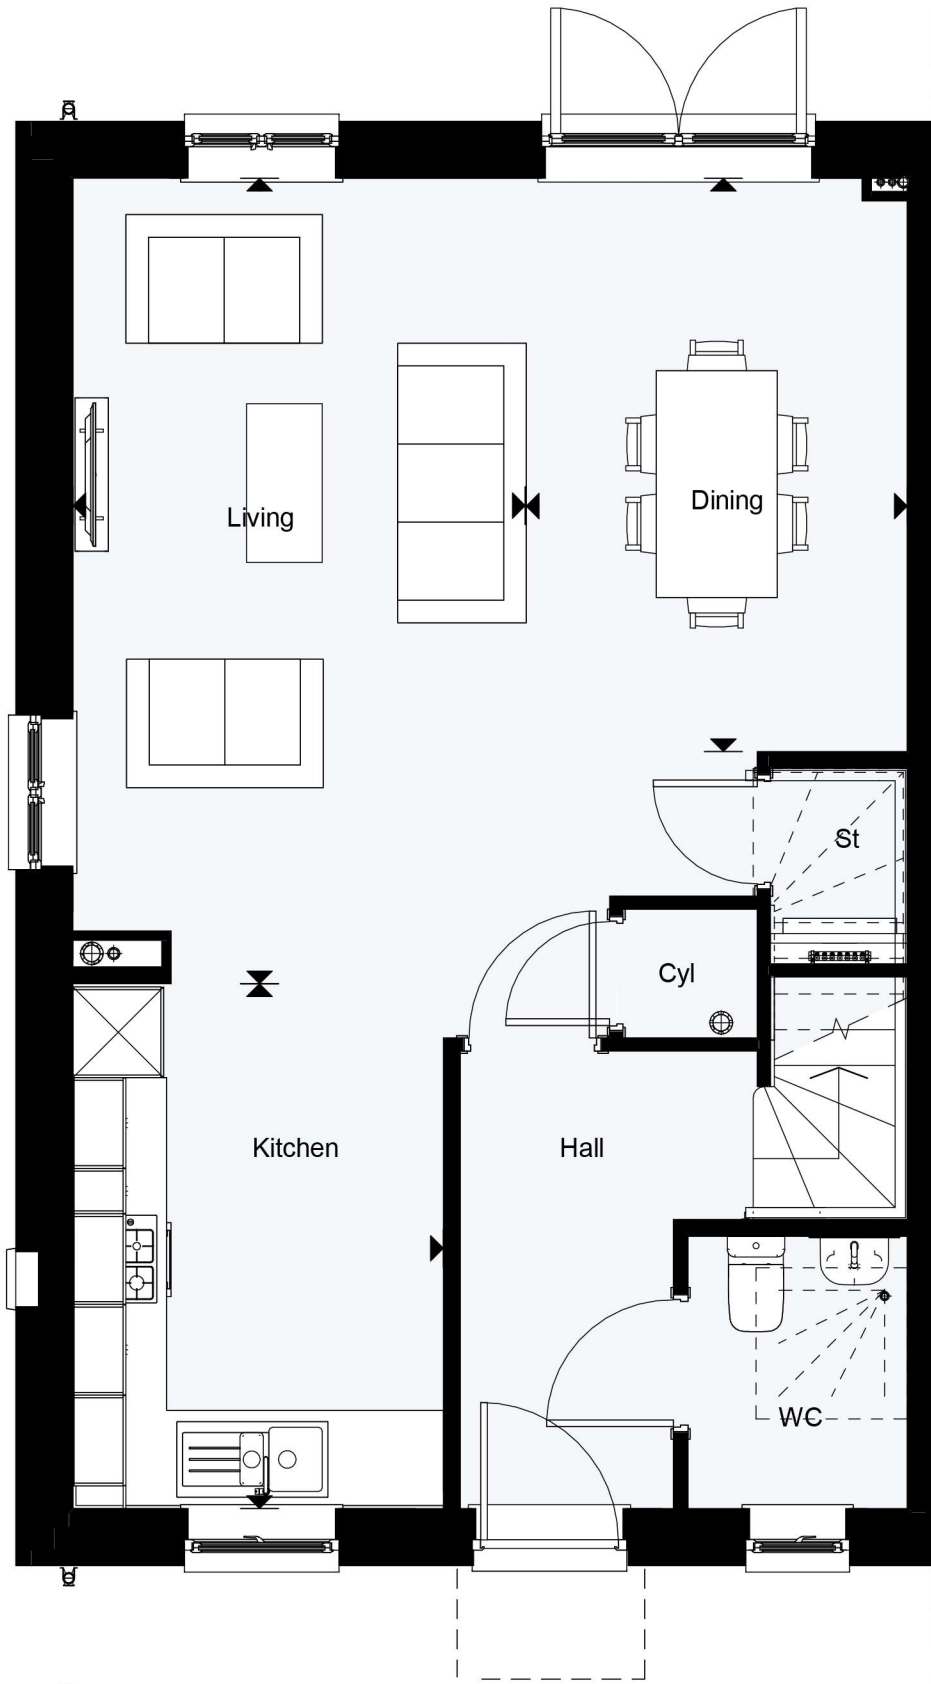


Ground Floor Plan

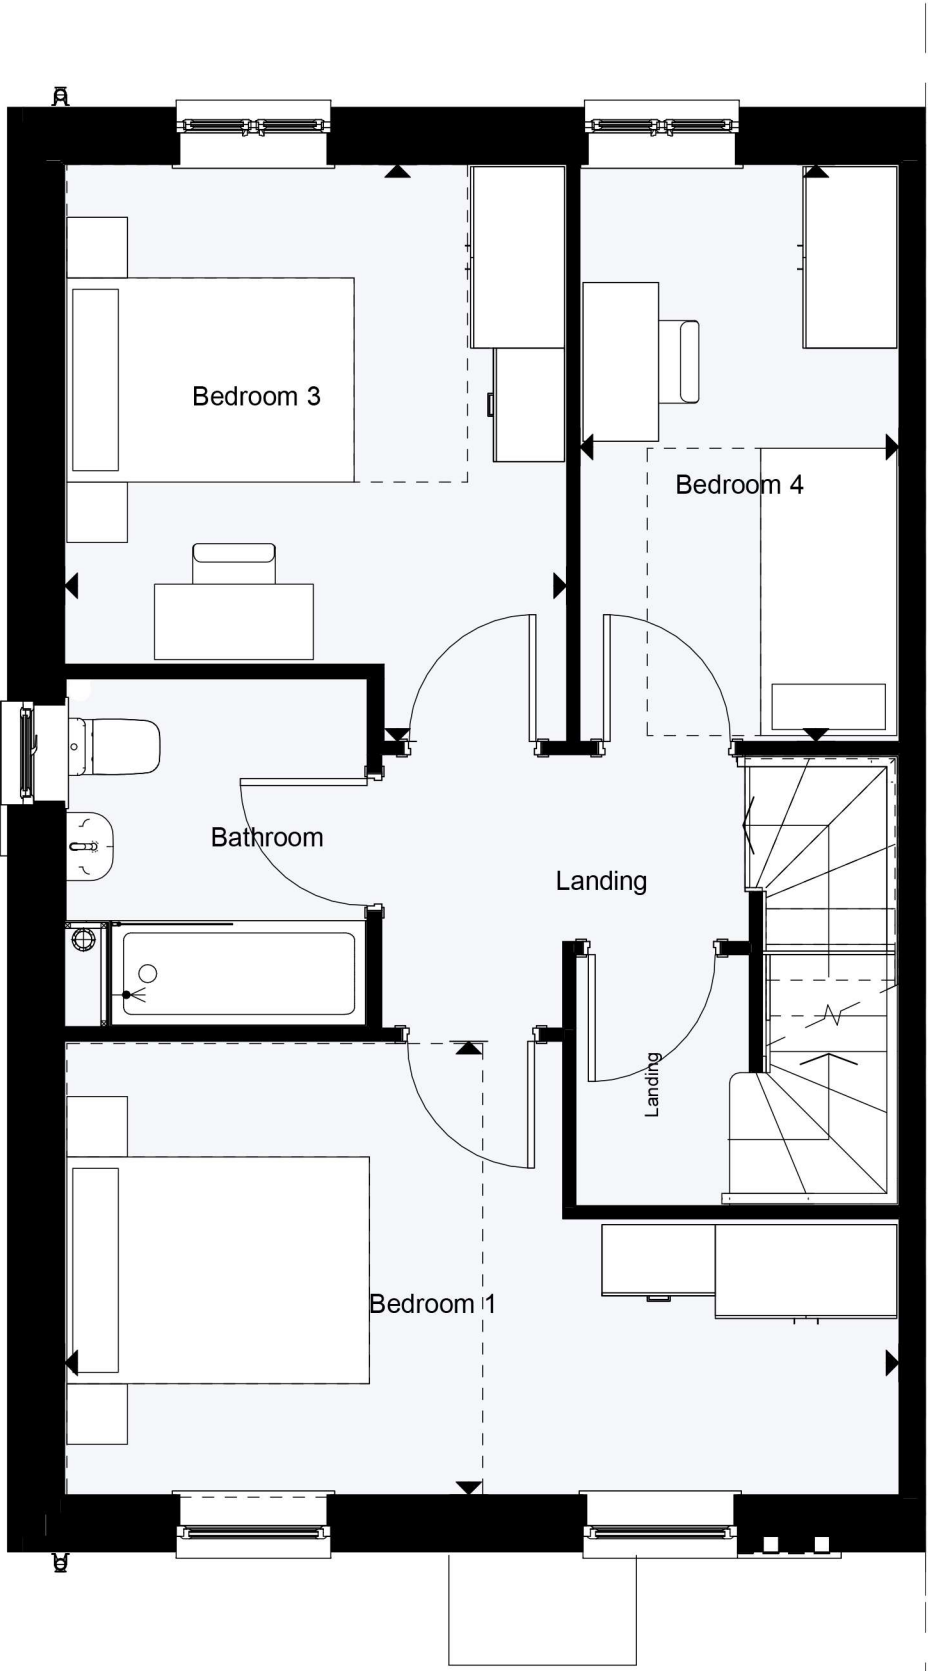

First Floor Plan

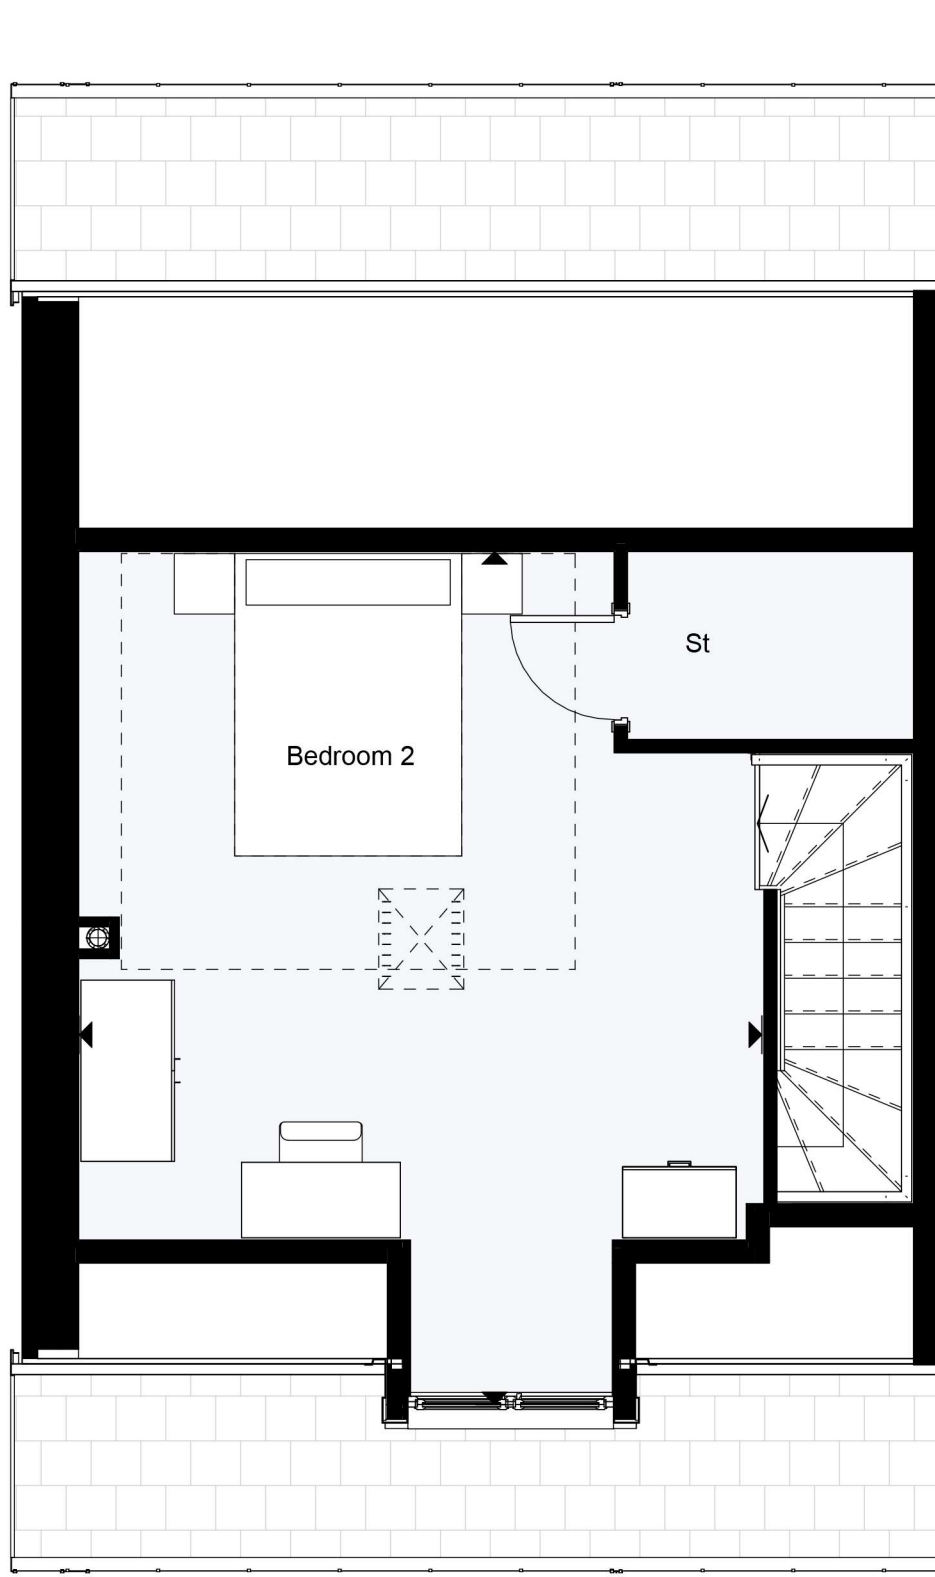

Second Floor Plan

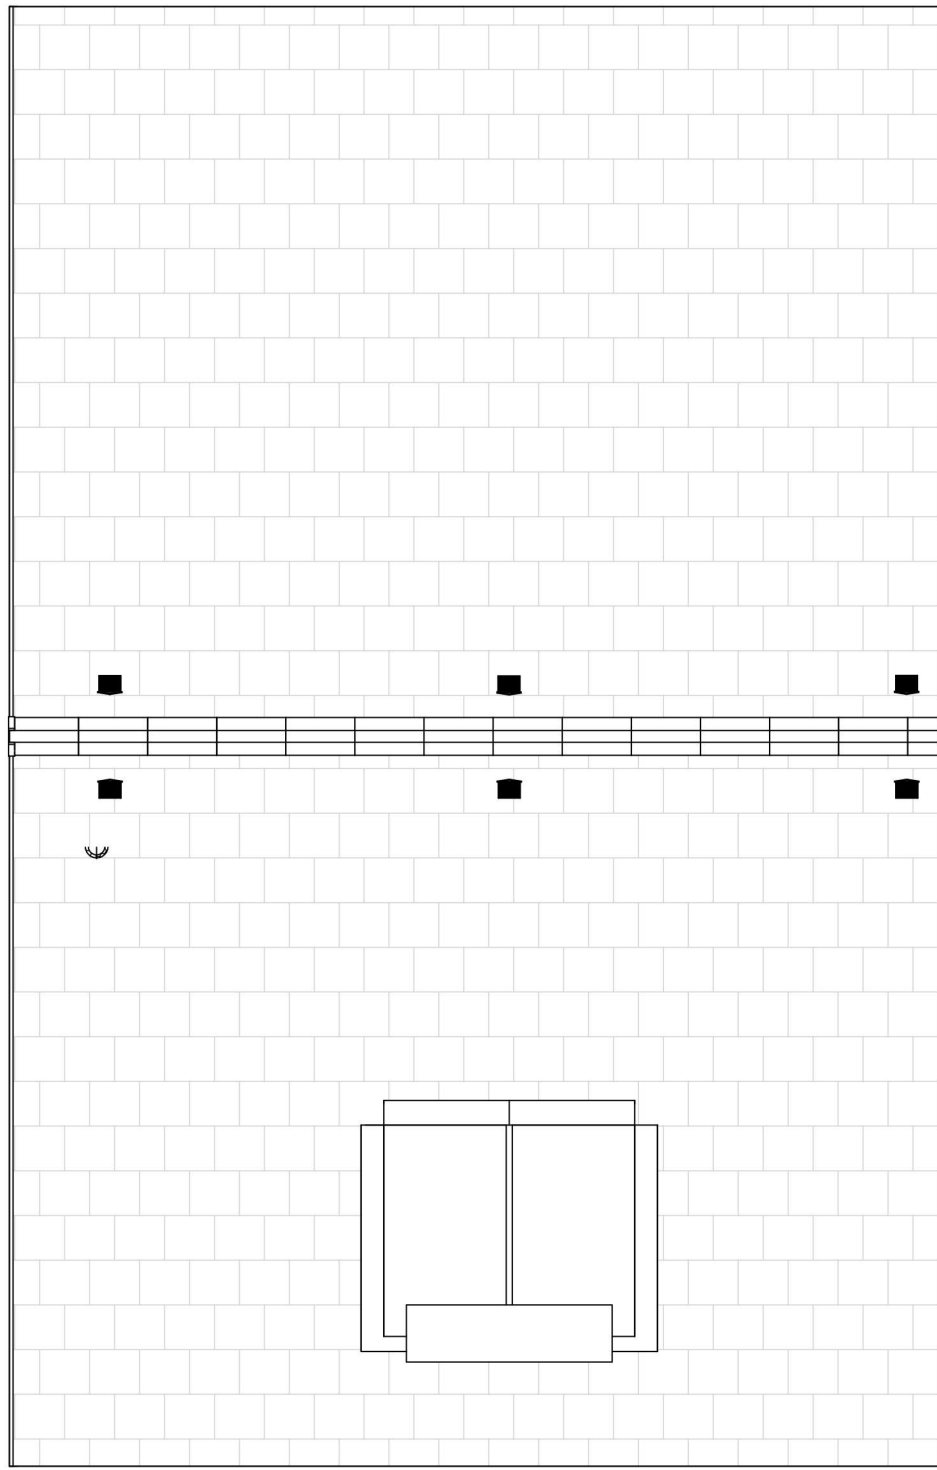

Roof Plan

NOTES
ERRORS AND OMISSIONS TO BE REPORTED TO THE ARCHITECT.
THIS DRAWING IS COPYRIGHT.

REVISIONS		
A	Issue for Planning	03/12/25


Note: Coloured elevations are indicative only. For detailed material specification, please refer to dwelling materials layout 6087-1150.

PLOT No.	
As Drawn	4, 6, 37, 39, 54
Handed	3, 5, 36, 38, 53

Level	Area sqm	Area sqft
Ground Floor GIA	49	530
First Floor GIA	49	530
Second Floor GIA	27	288
Total GIA	125	1348

Ground Floor NIA	49	522
First Floor NIA	49	522
Second Floor NIA	26	288
Total NIA	123	1328

NDSS Storage:	3.34m²
---------------	--------

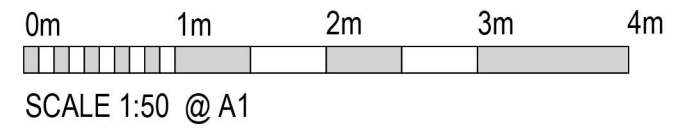

EDGINGTONS
ARCHITECTS

meridian house | 2 russell street | windsor | berkshire | SL4 1HQ
t: +44 (0)1753 857092 | e: mail@edgingtons.co.uk
web: http://www.edgingtons.co.uk

Stonebond Properties (Guildford) Limited
Former SSE Offices
Bartons Road, Havant

House Type M4.12 - Option 1

Floor Plans and Elevations

PROJECT STATUS Planning

SCALE (A1) 1 : 50

DATE 18/11/25 DRAWN AG

JOB No. 6087 DWG No.1262 REV. A