

 
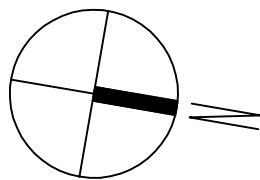



14 Bridgefoot Path
PROPOSED

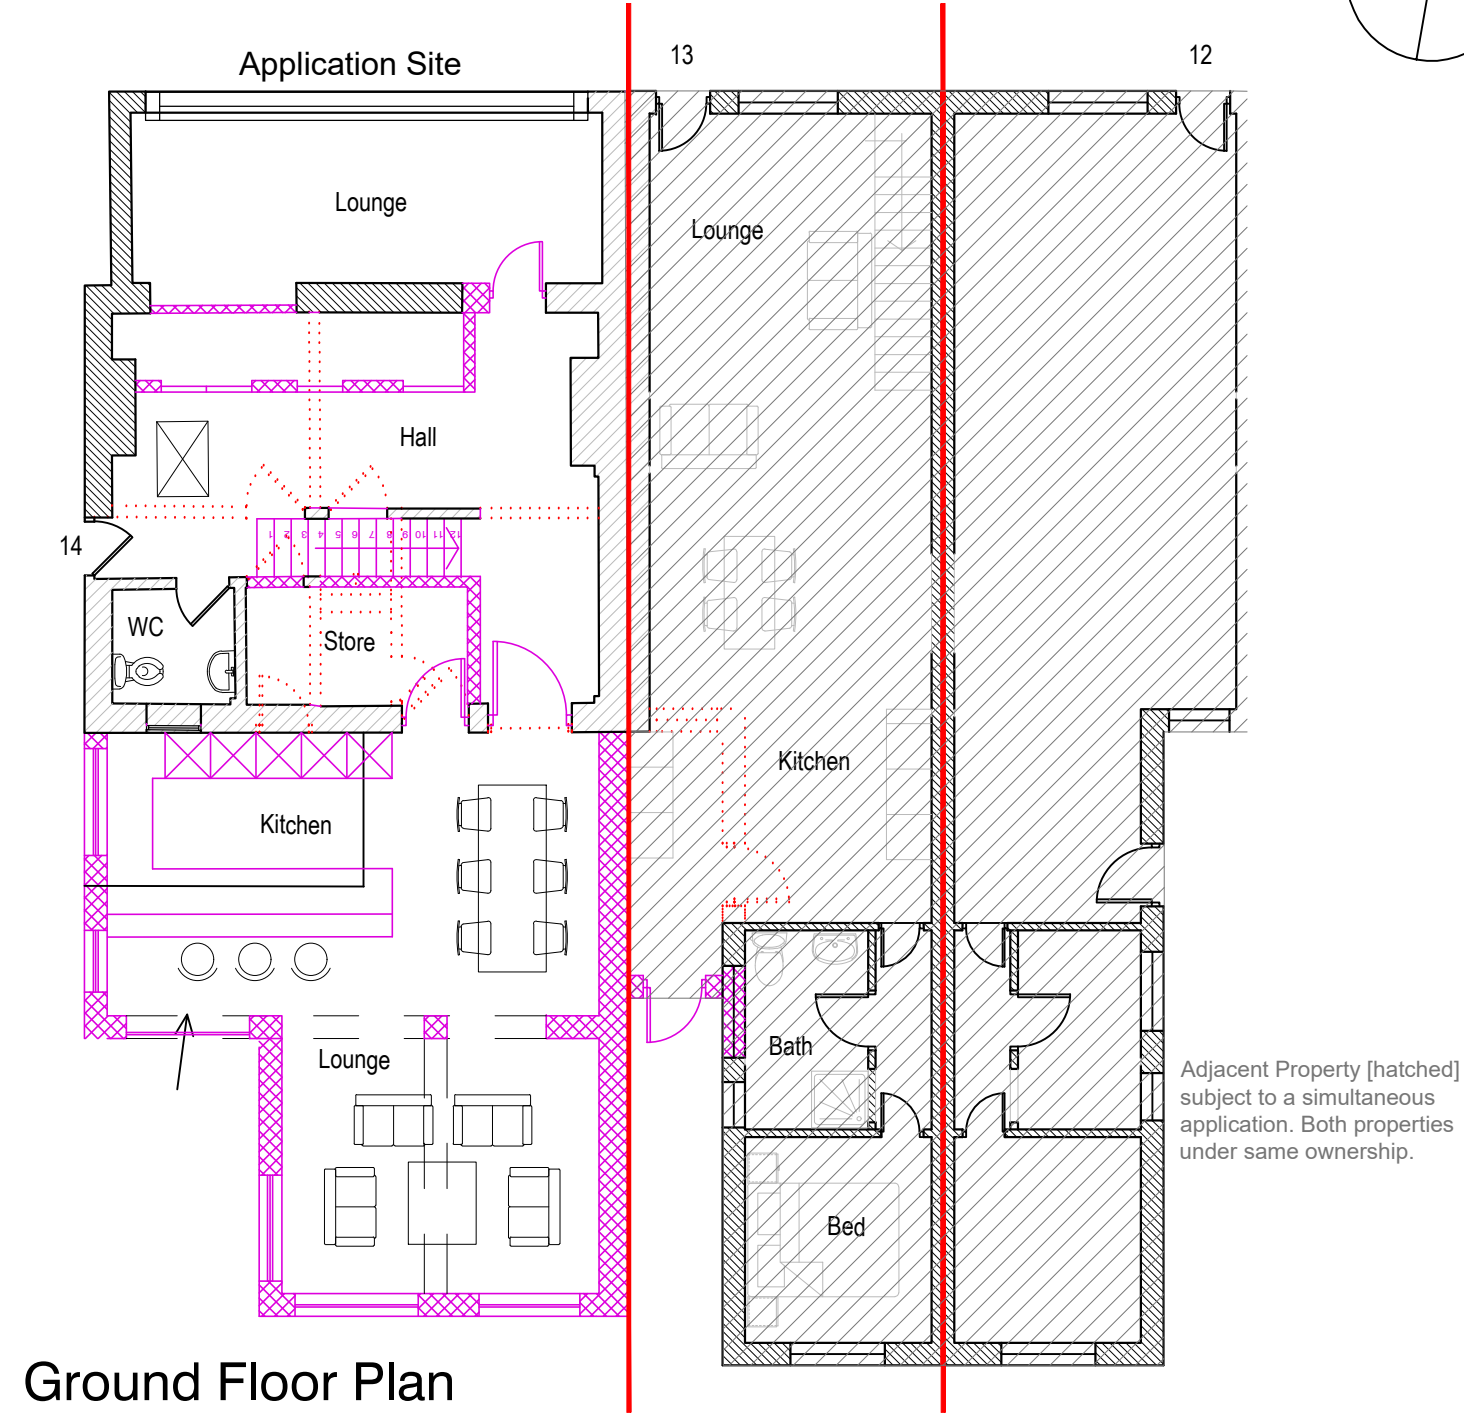

Ground Floor Plan
scale 1:100

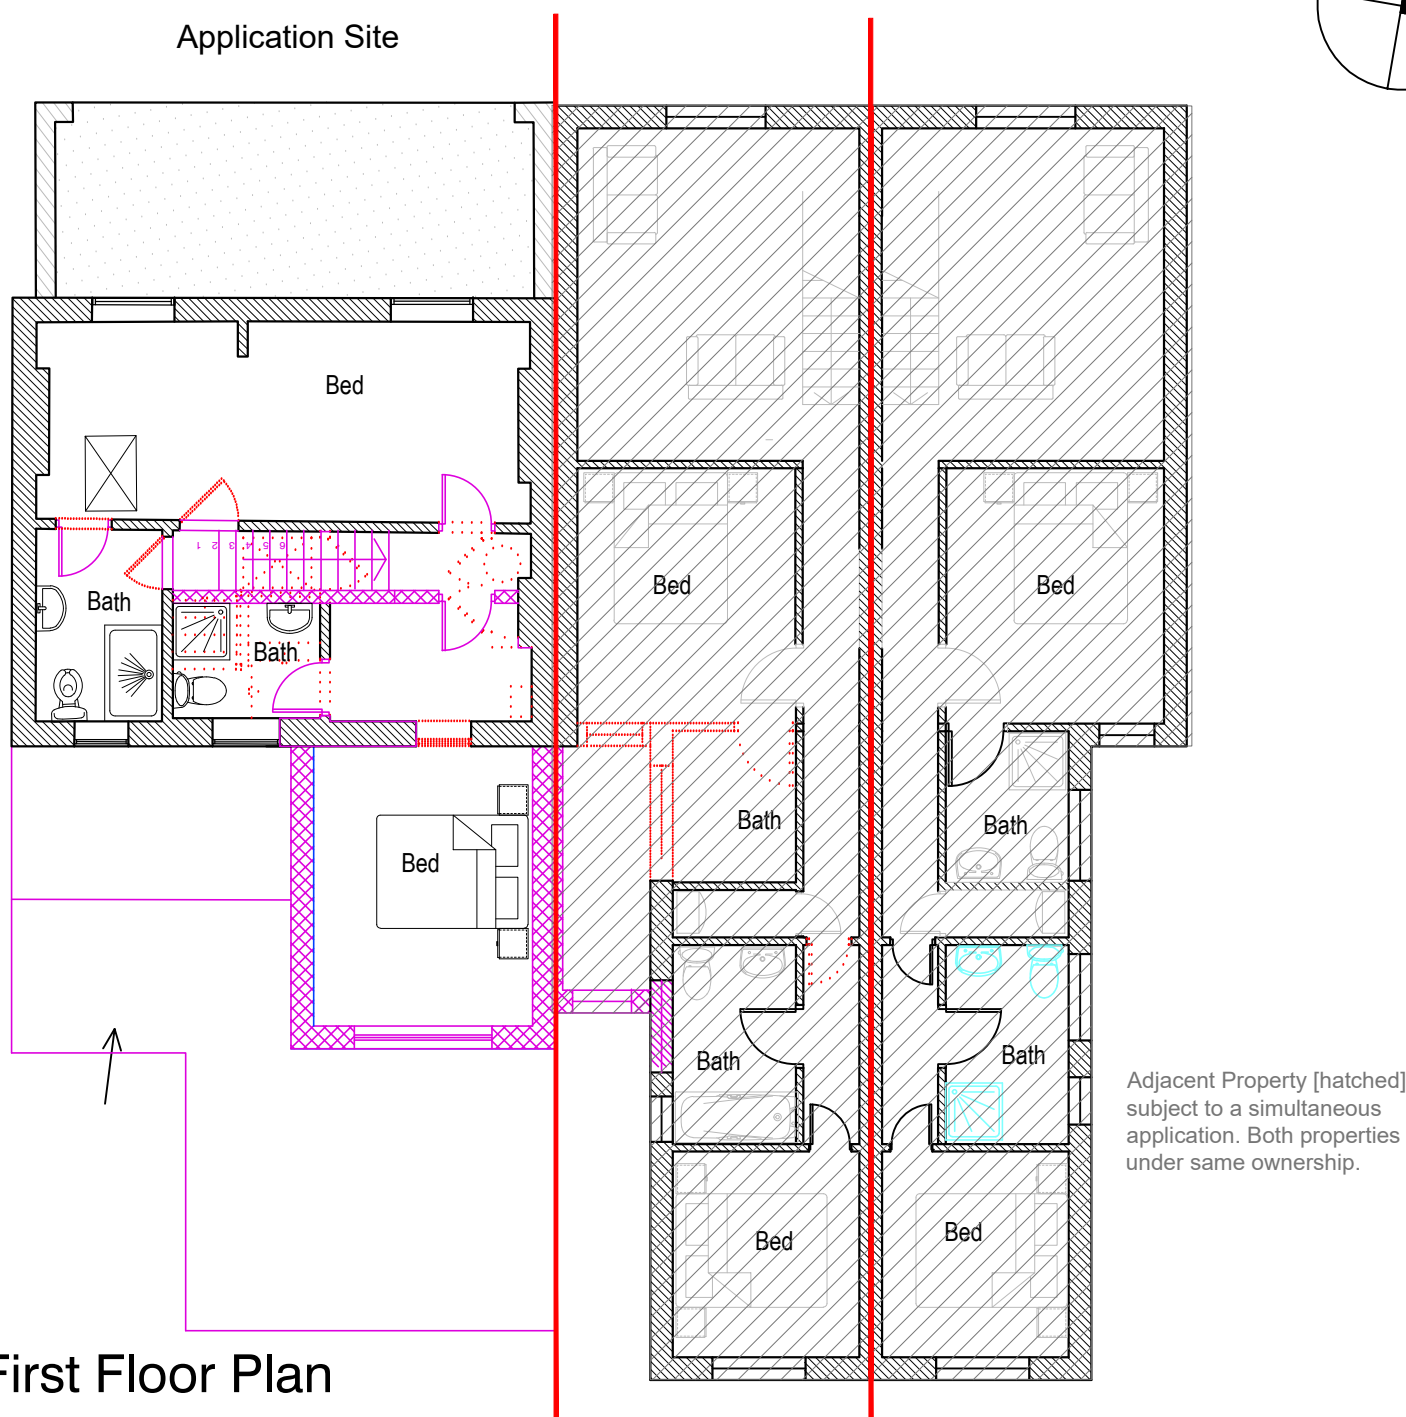

First Floor Plan
scale 1:100

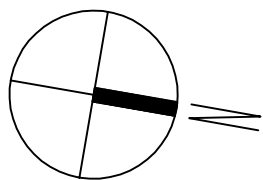

Site Concept
scale 1:100


GENERAL NOTES

Dimensions to be checked on site before commencing work. Any discrepancies shall be reported to the architect immediately.


Do not scale from these drawings except for planning purposes. Use figured dimensions only.

ACCOMPANYING DOCUMENTATION


All details shown on Helyer Davies Architects drawings are to be read in conjunction with the project specification and other consultants drawings and details.

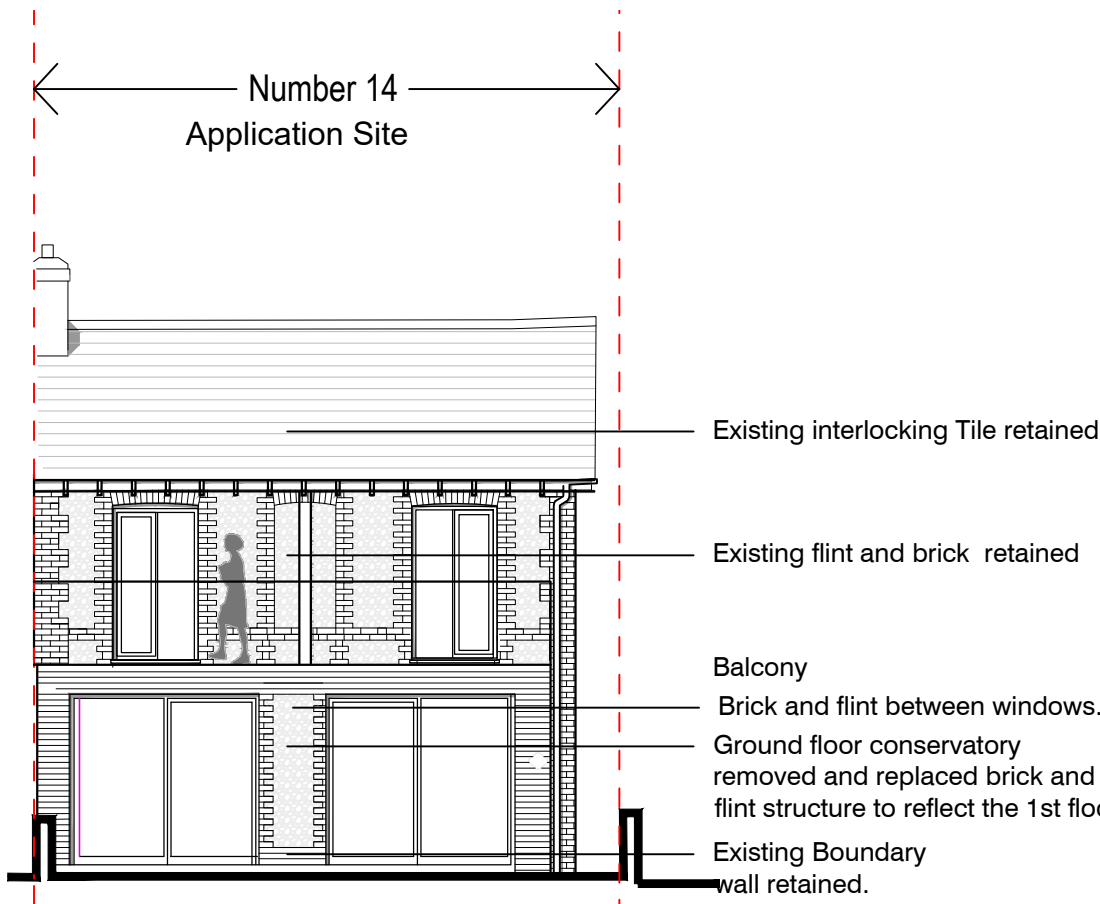


West Elevation
scale 1:100

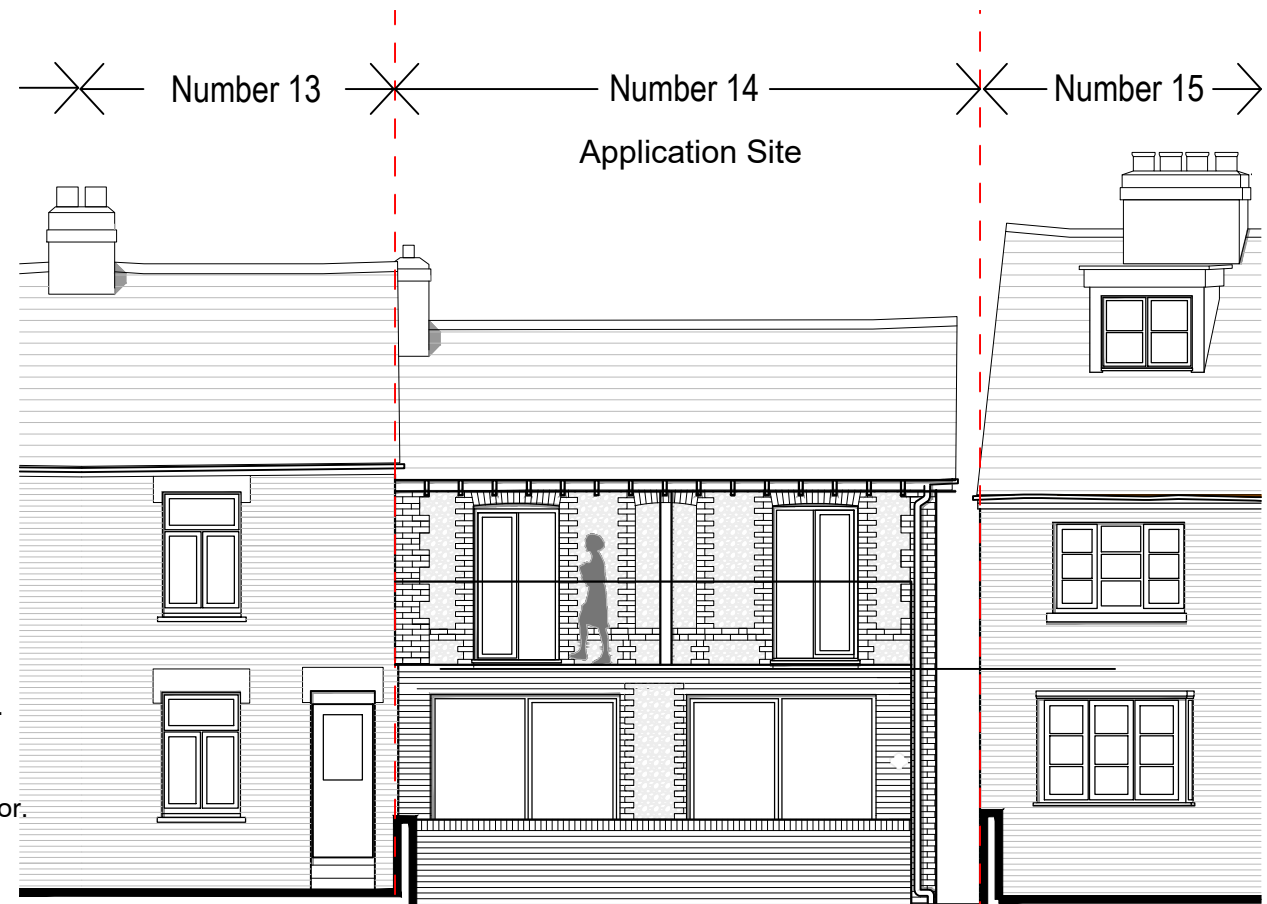

West Elevation
scale 1:100

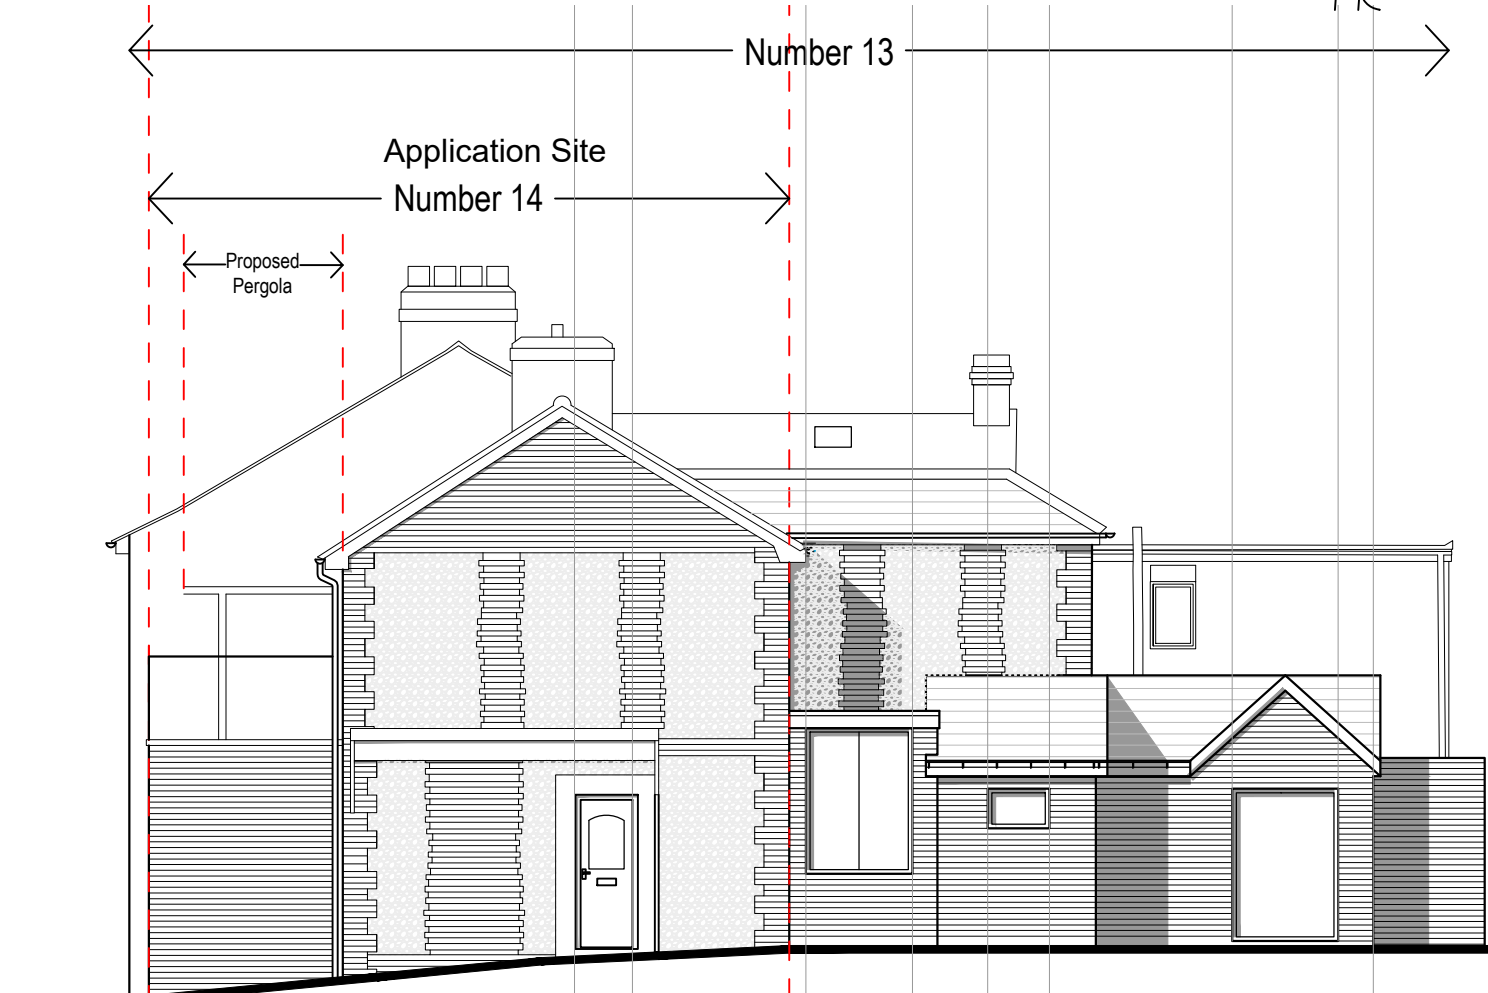


South Elevation
scale 1:100

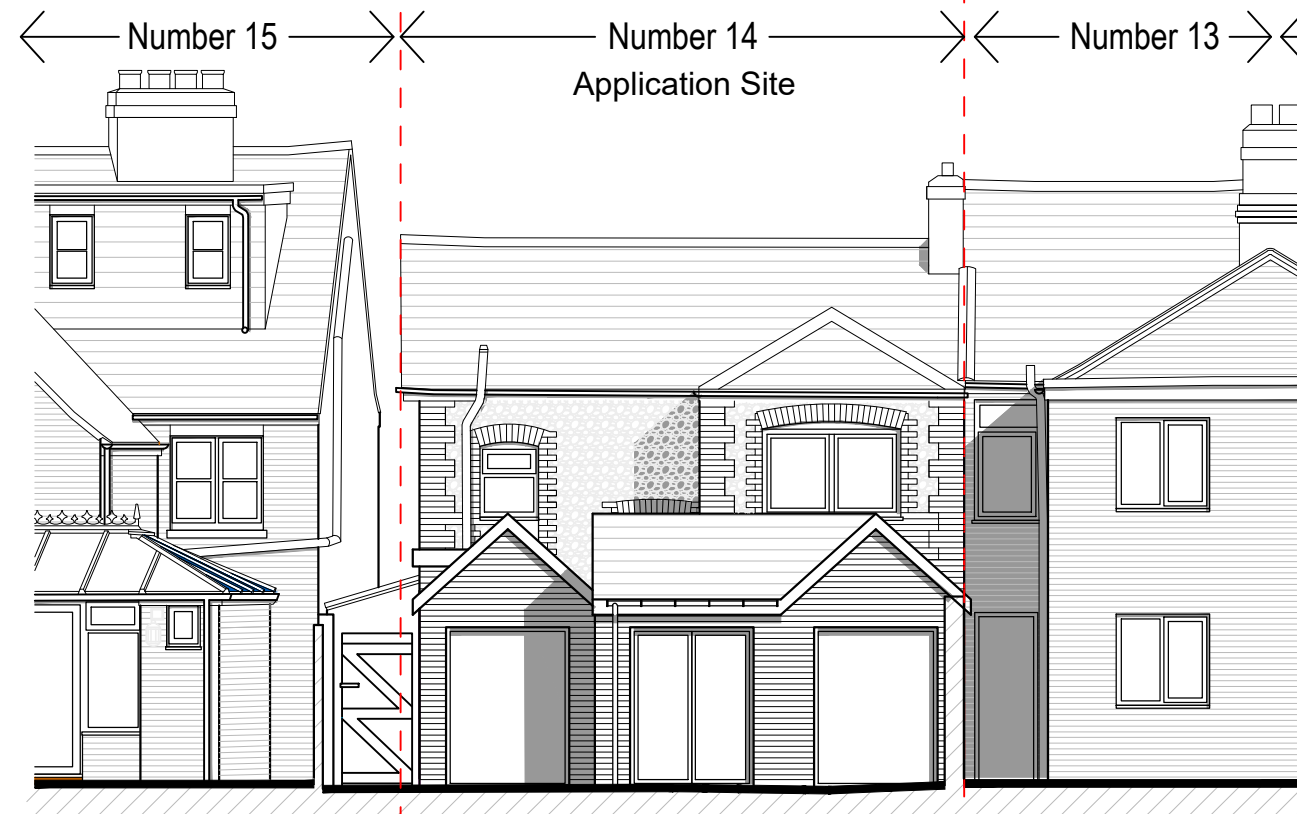


East Elevation
scale 1:100

The rear wall of 13 is to be extended so the window from the first floor bedroom is not so recessed by the extension of 12

Tiles to match Existing
Flint and brick 1st floor walls to reflect existing - will also partly screen the ugly brick extension of 12 & 13 Bridgefoot as viewed from School Lane

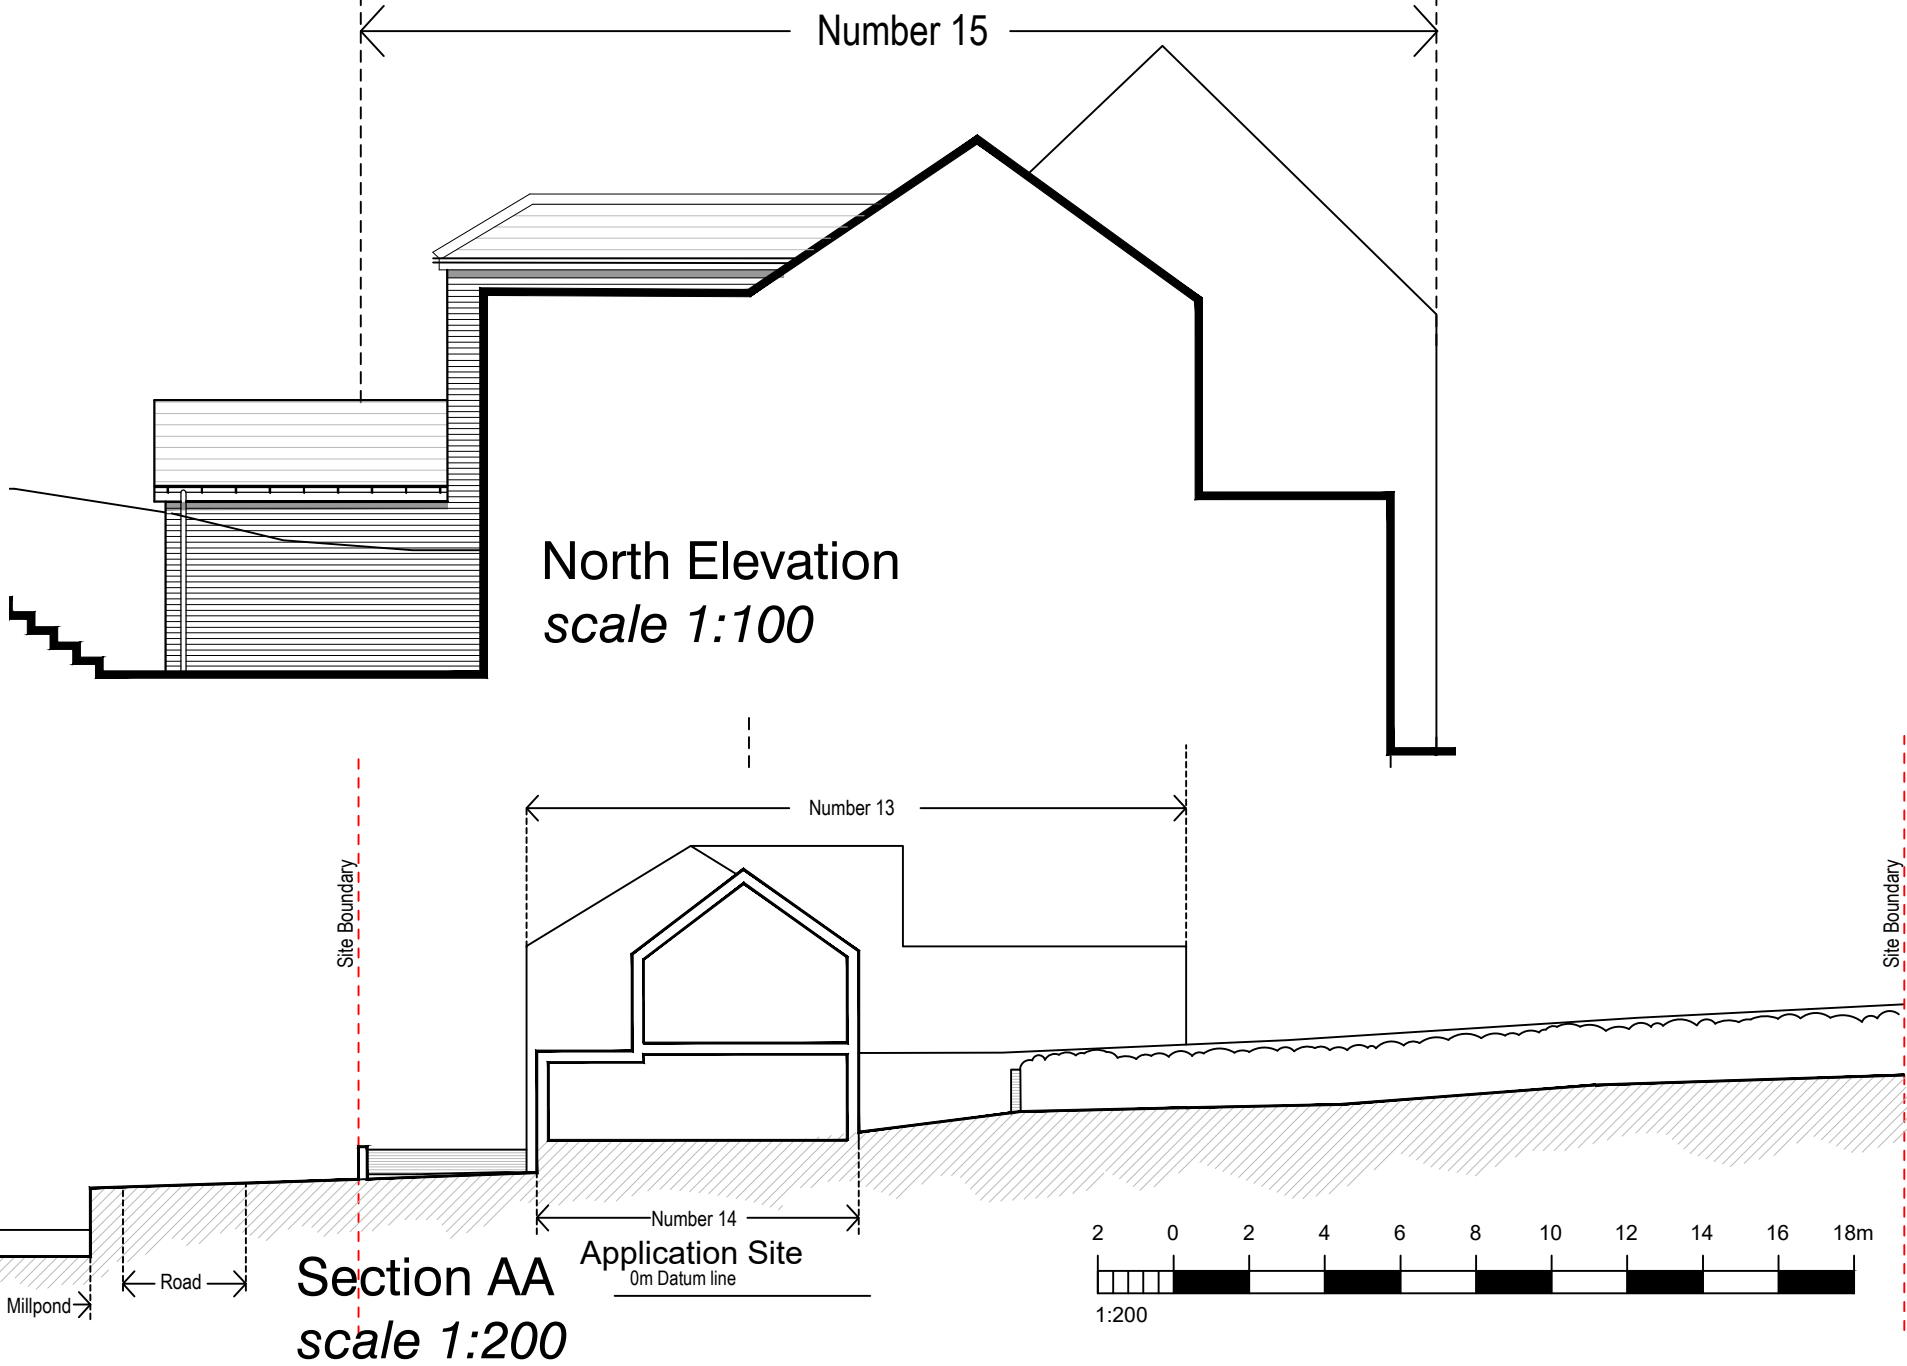

Section AA
scale 1:200


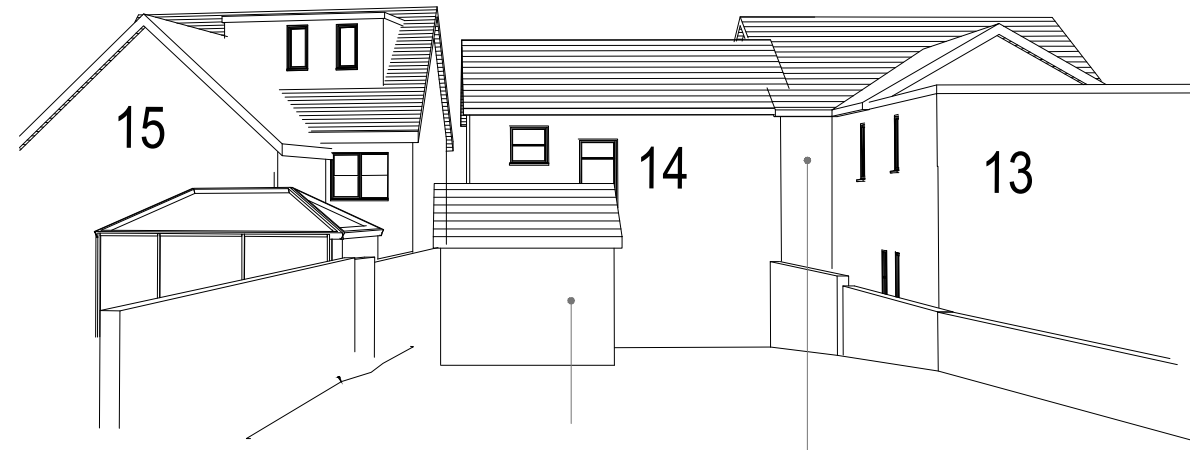


Rear View
Existing



Rear View
Proposed

Due to the expanding angle between 14 and 15 the gap between properties is greater in proposed than existing

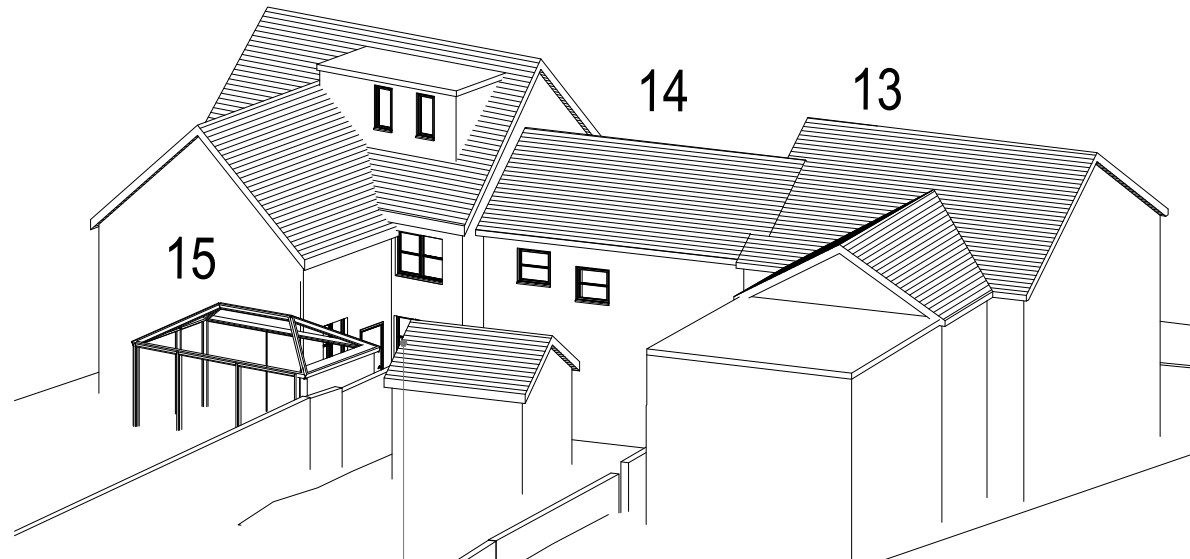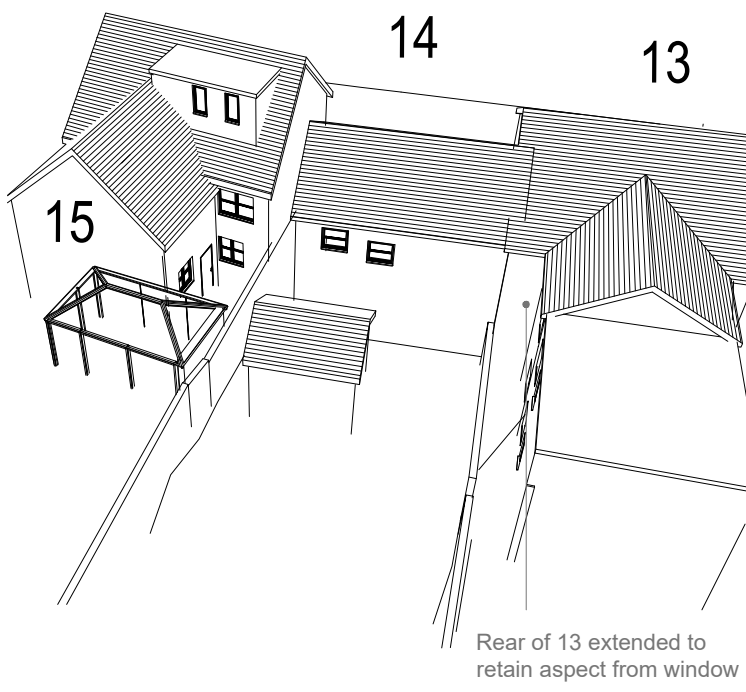

REV	DATE	AMENDMENT	DRAWN

Helyer Davies Architects

www.hdarchitects.co.uk
mail@hdarchitects.co.uk
01243 370 715

Unit 1 The Old Flour Mill - Queen St
Ensworth - PO10 7BT

PROJECT

14 Bridgefoot Path

DRAWING
PROPOSED

SCALE
As noted @A1

DATE
Nov-25

DRAWN
EW

DRAWING No.
25007 - 14-003 - Proposed L Shaped

REV