

 
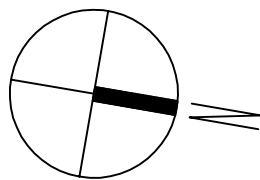


14 Bridgefoot Path
PROPOSED

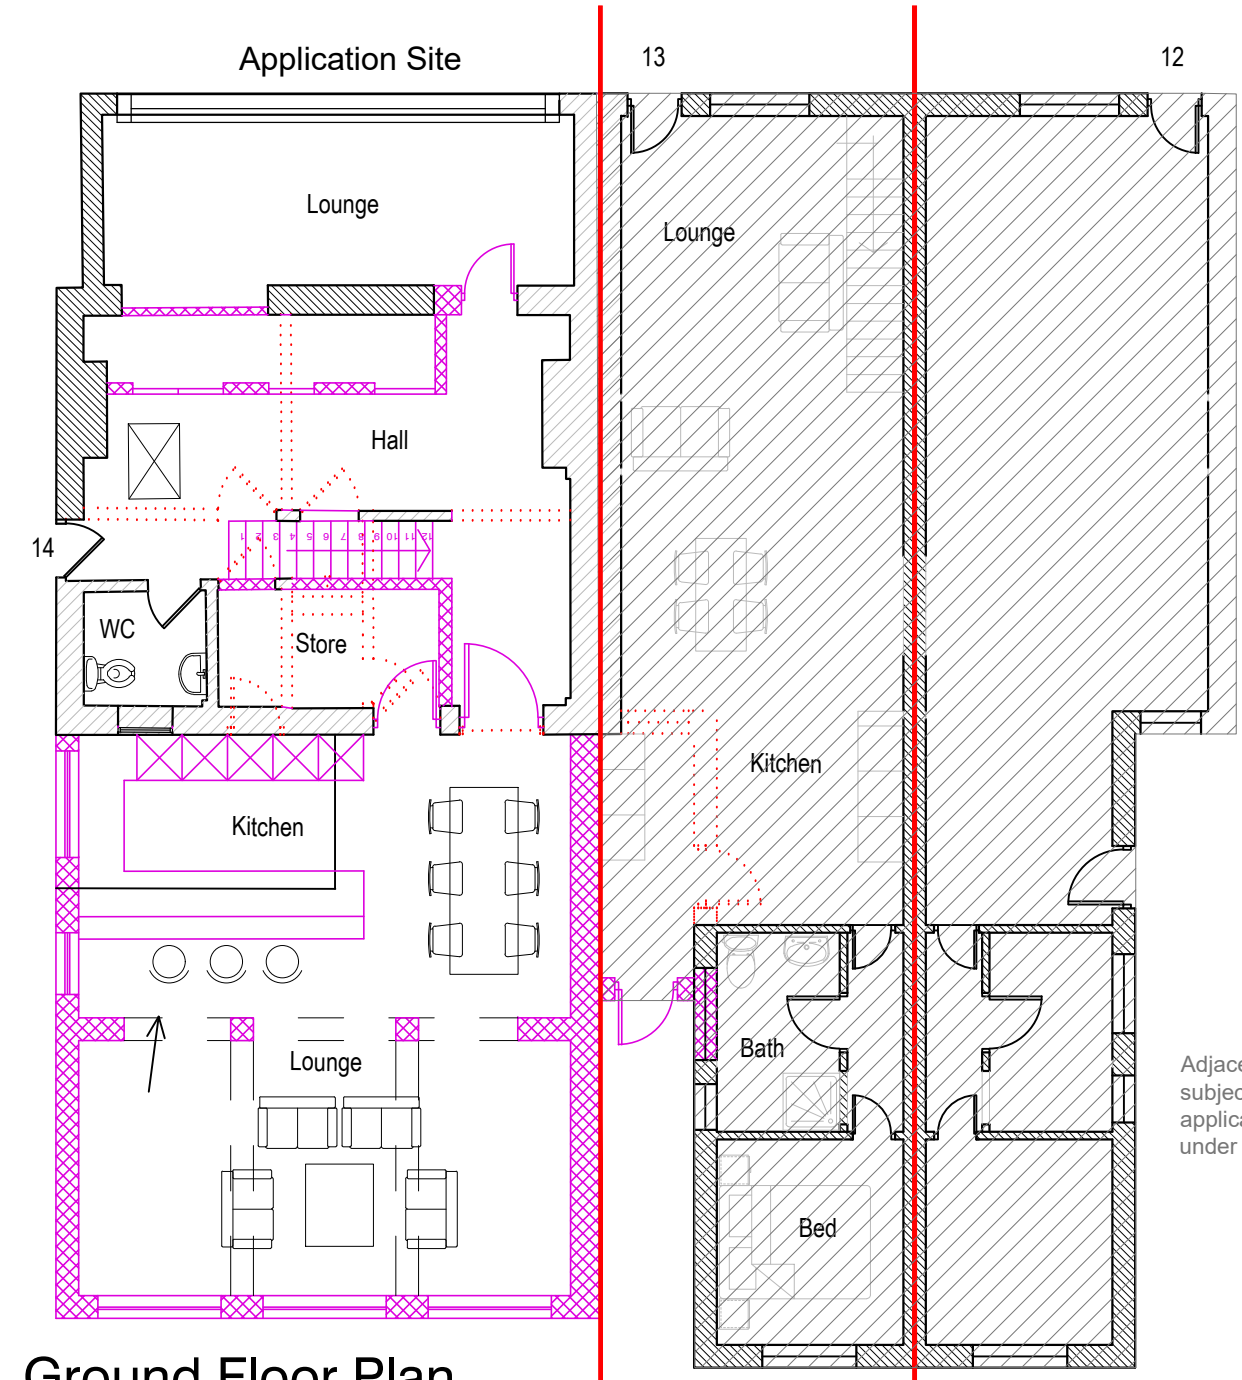

Ground Floor Plan
scale 1:100

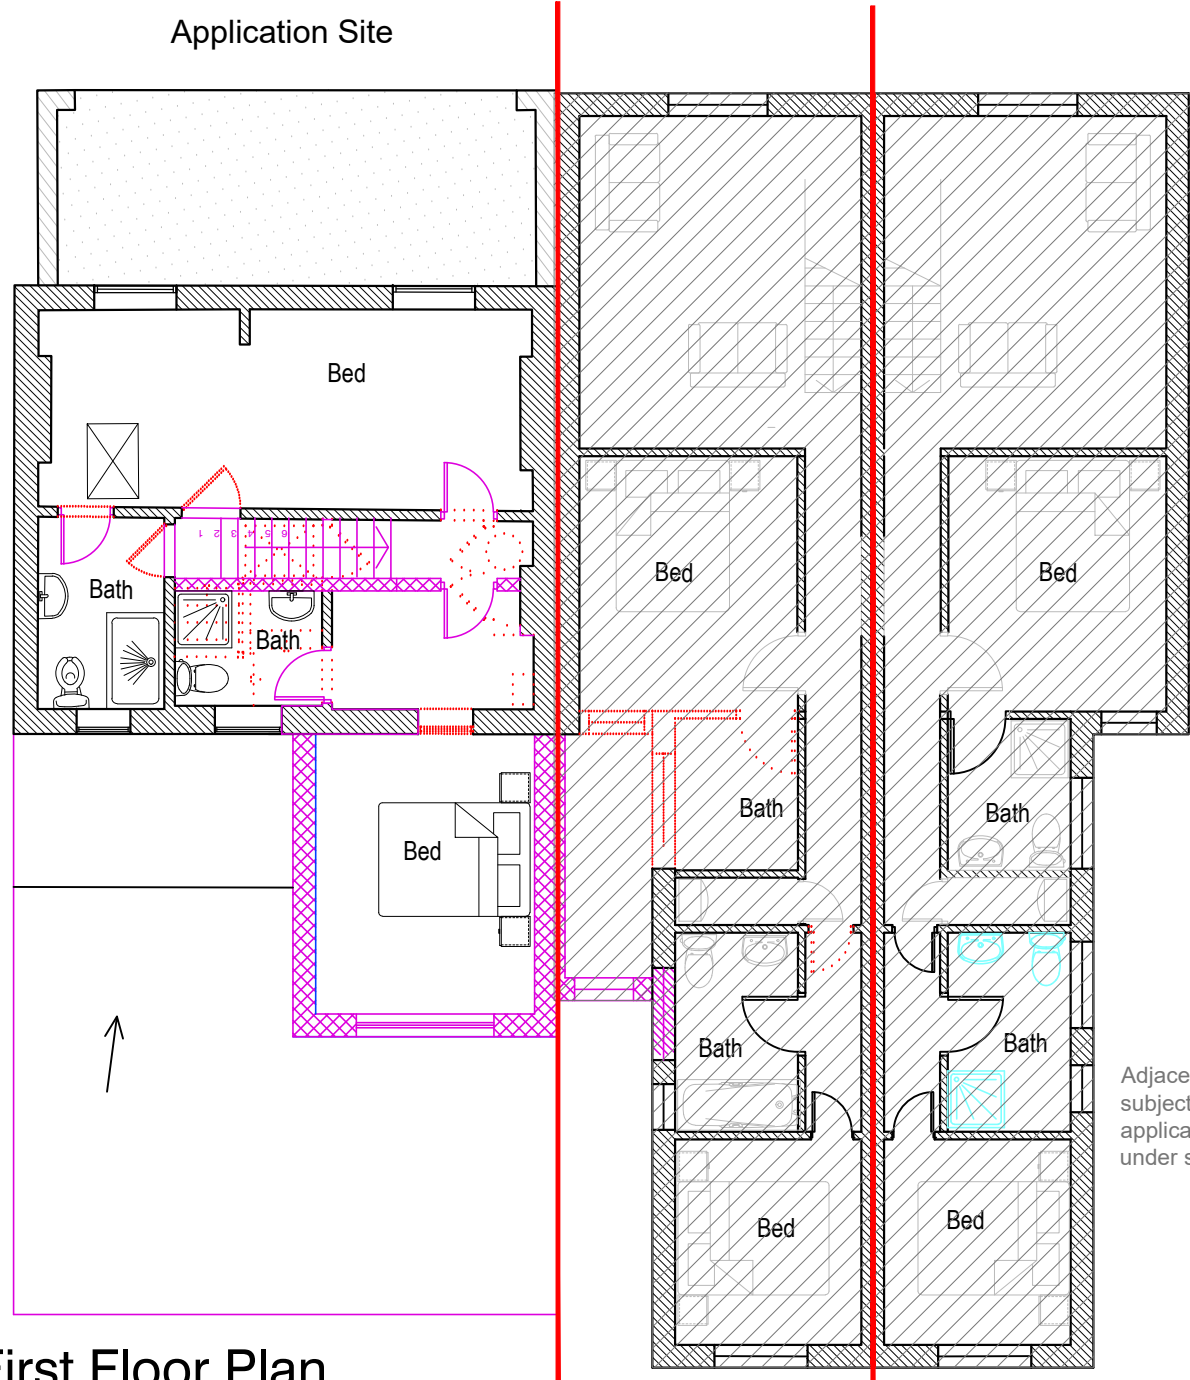


First Floor Plan
scale 1:100




Site Concept
scale 1:100




West Elevation
scale 1:100

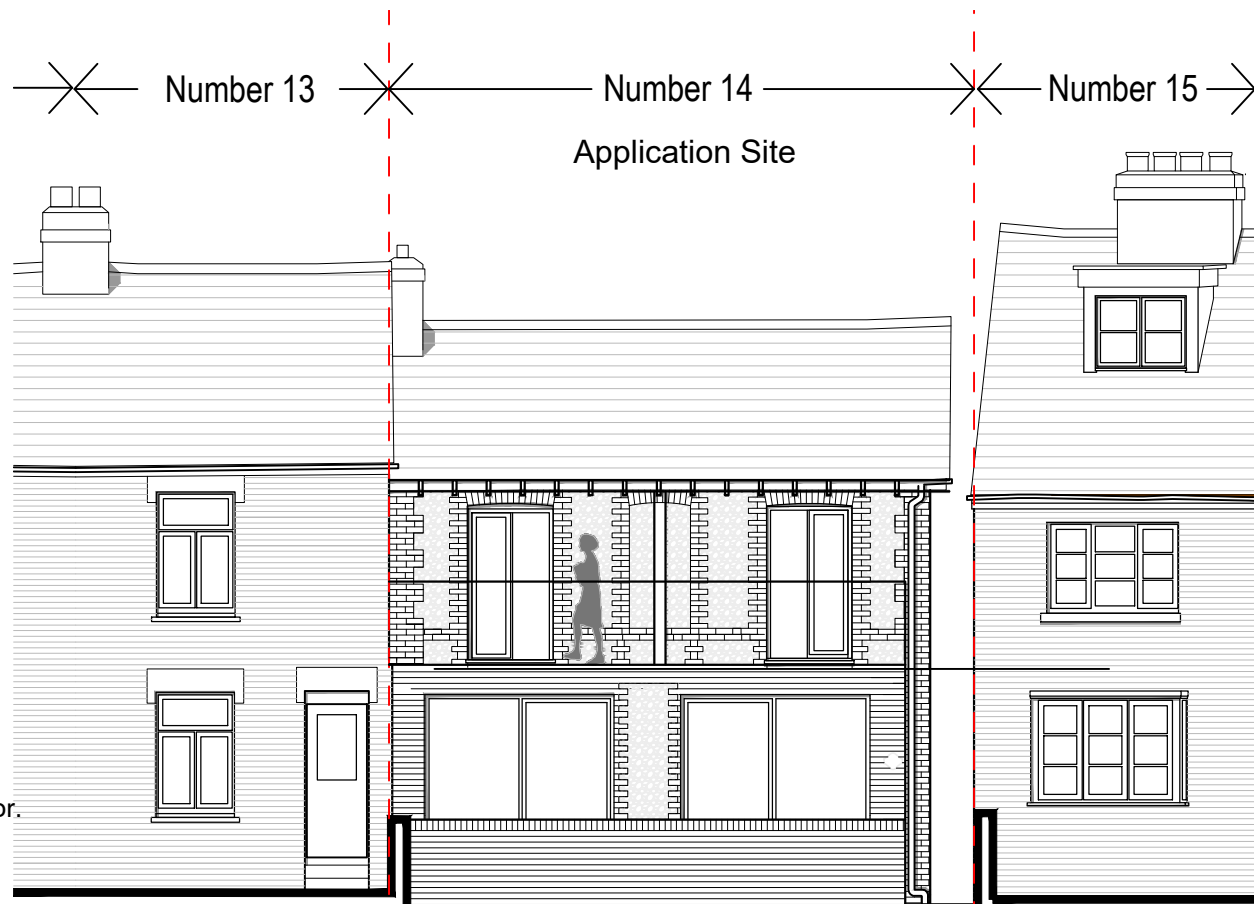


West Elevation
scale 1:100

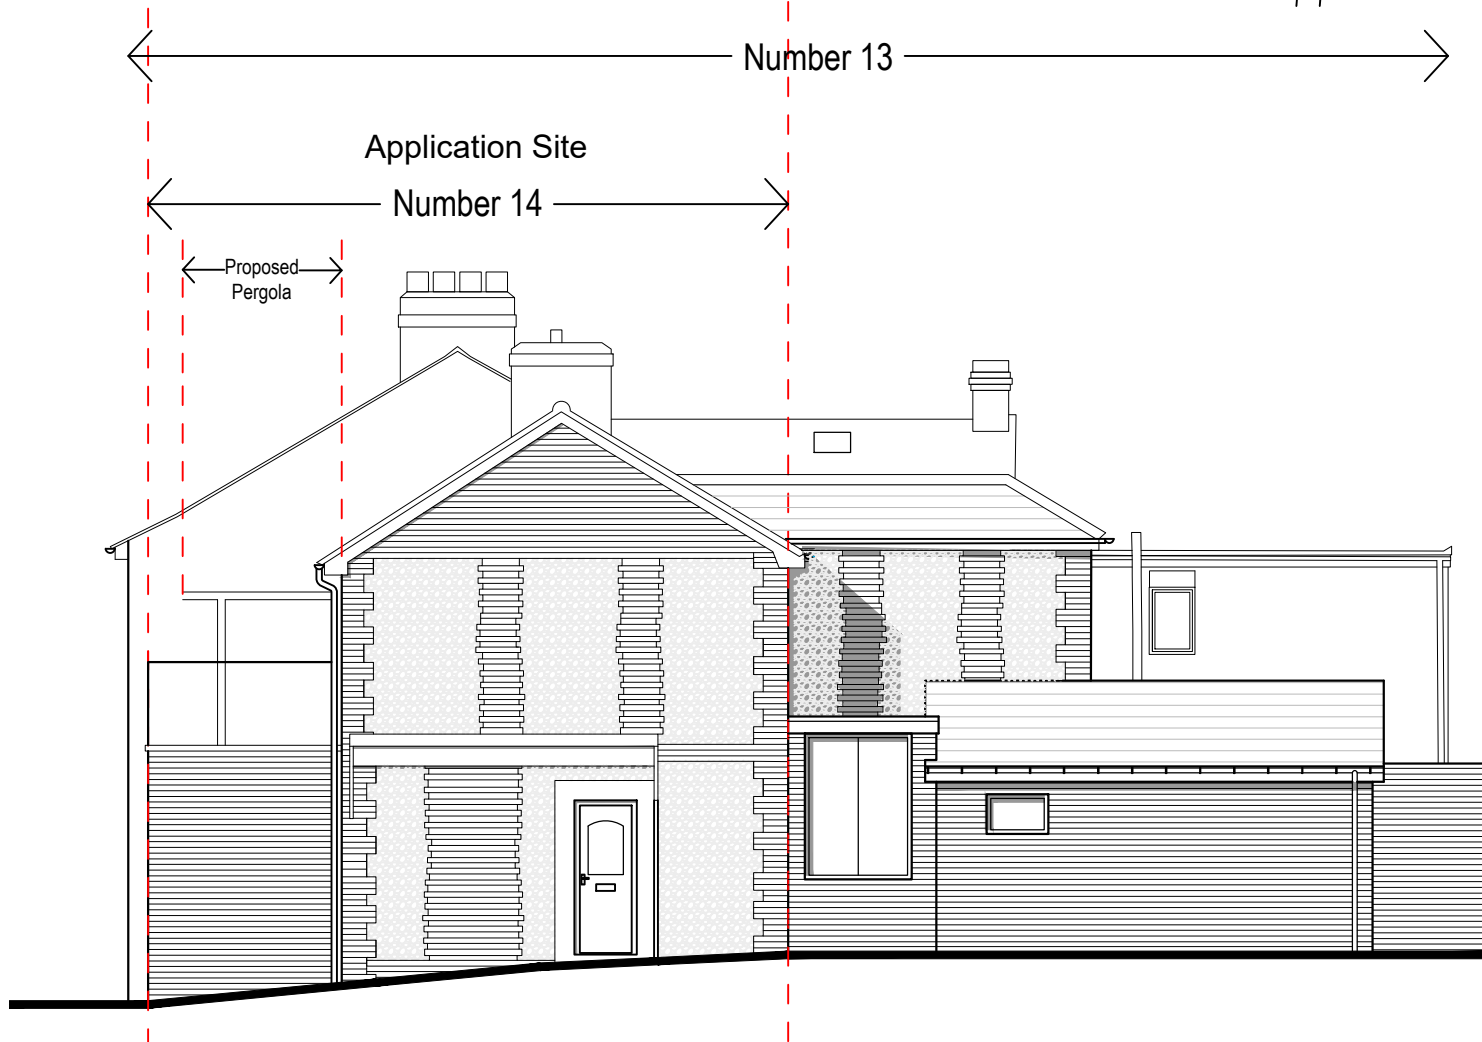


South Elevation
scale 1:100

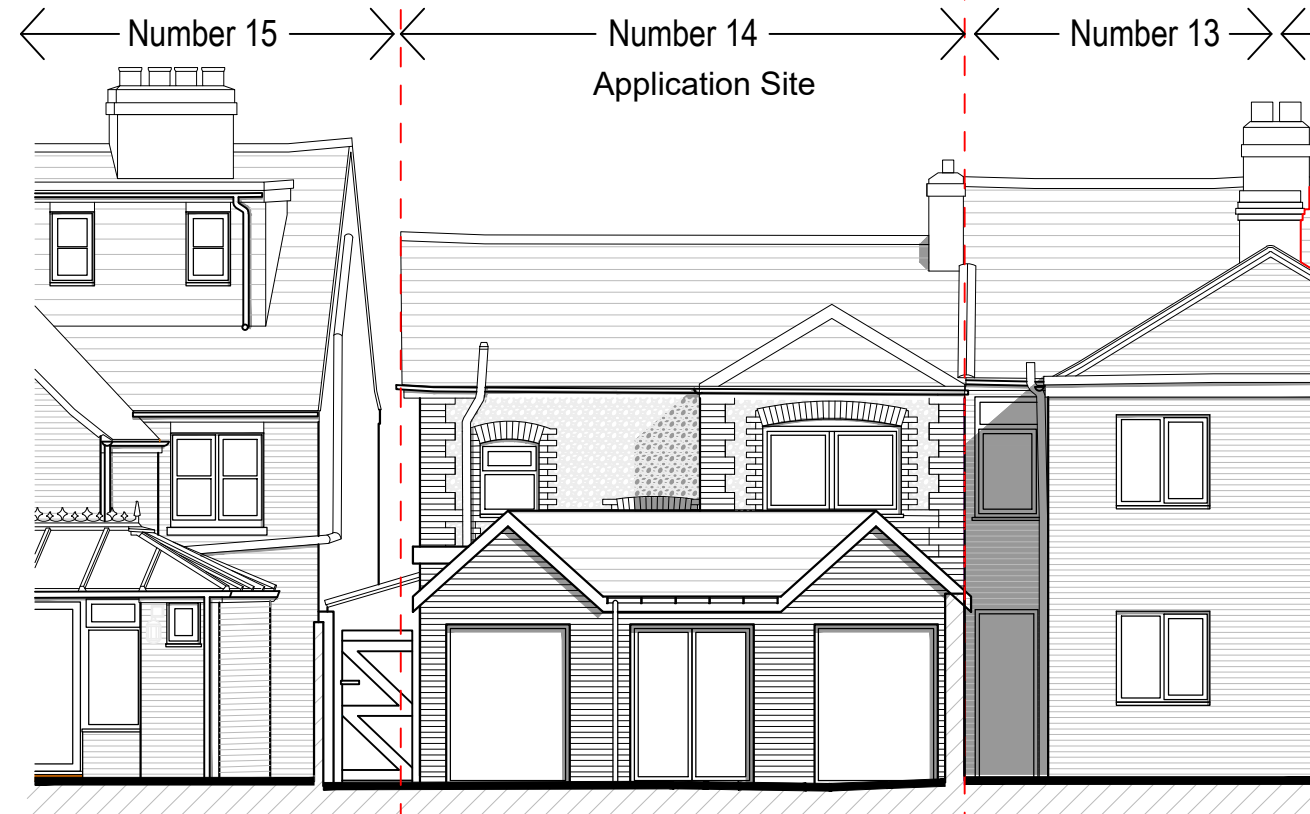


East Elevation
scale 1:100

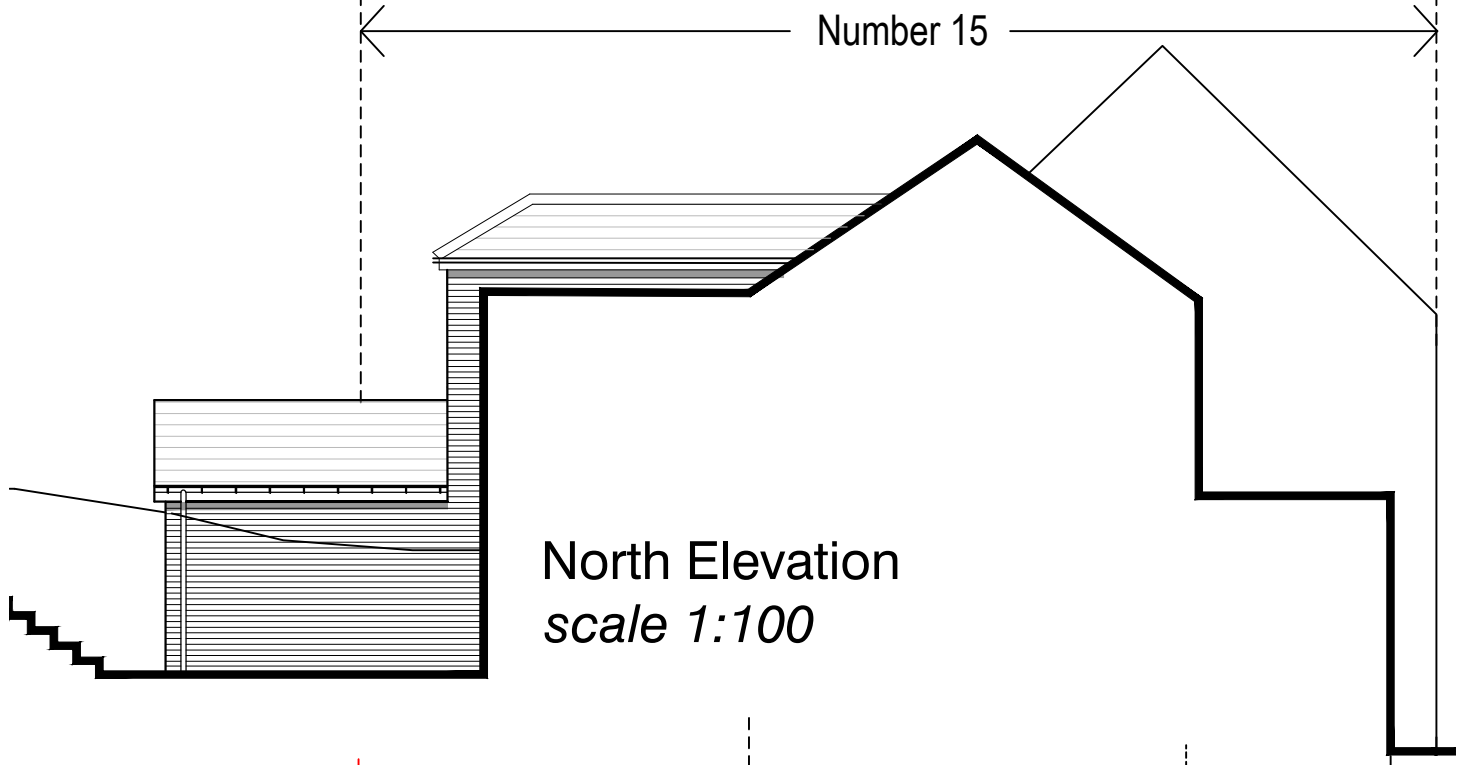

North Elevation
scale 1:100

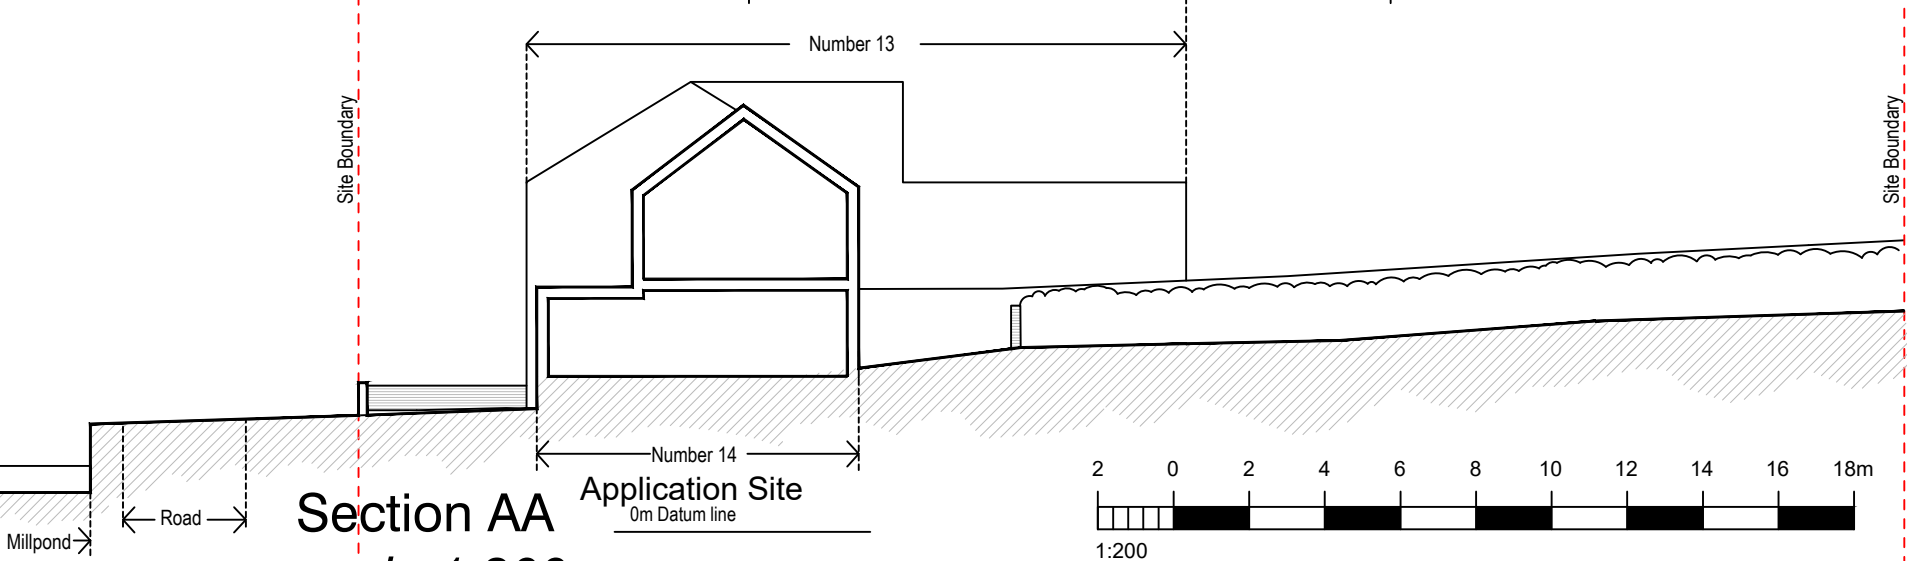




Section AA
scale 1:200

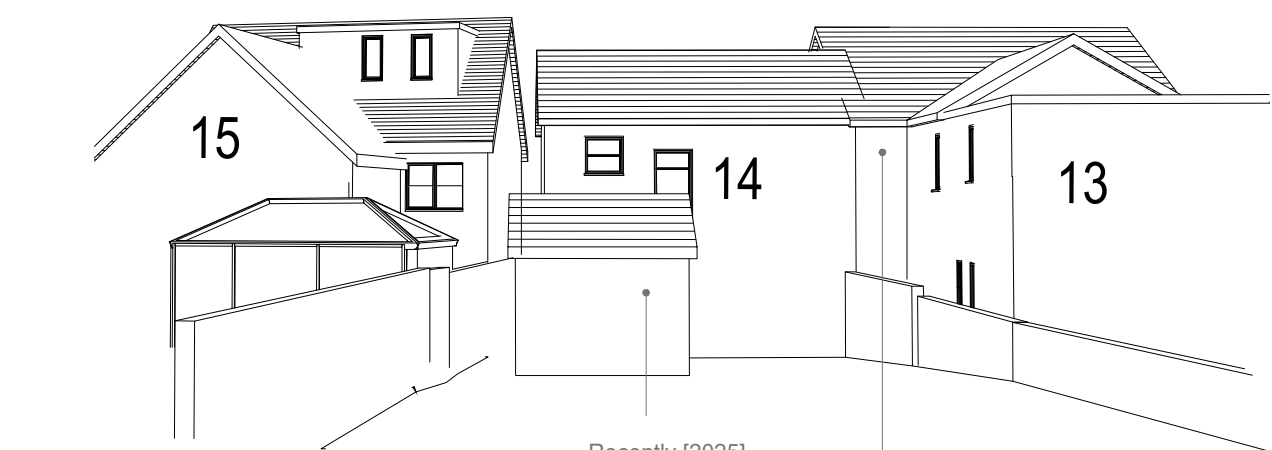

Rear View
Existing



Rear View
Proposed

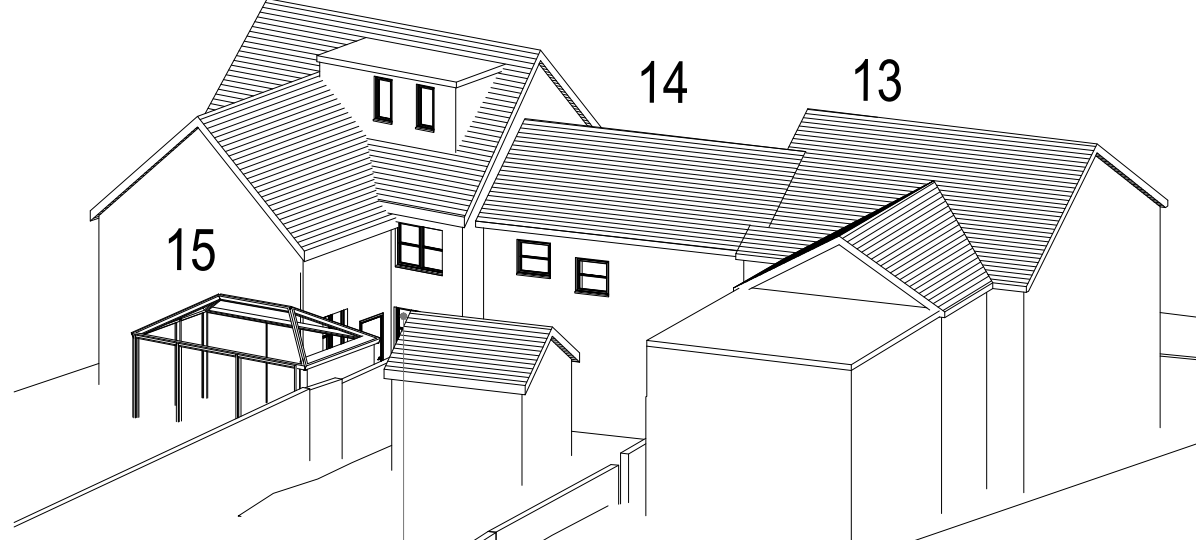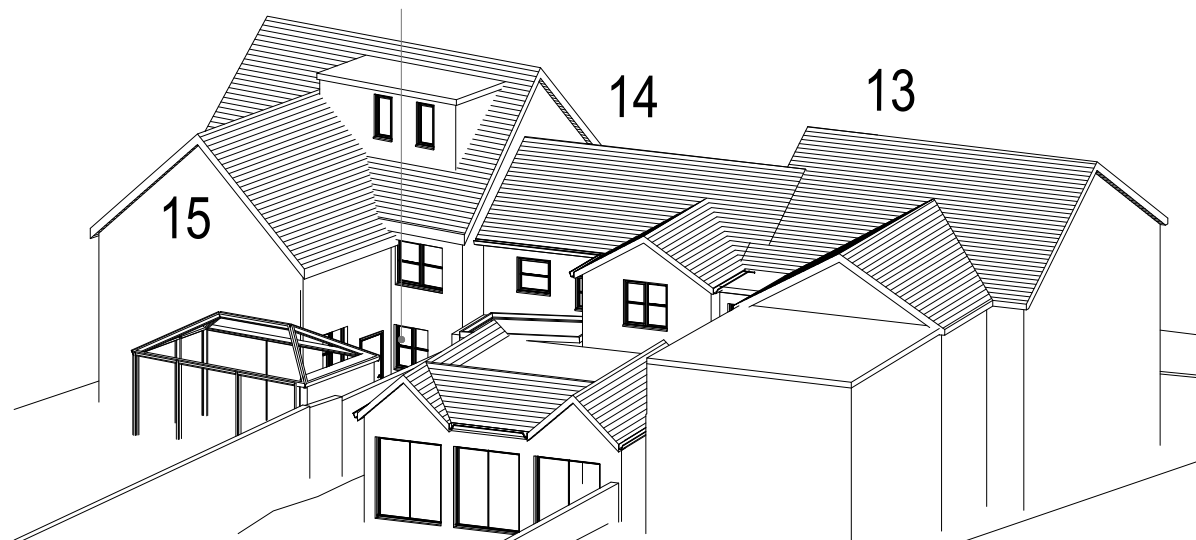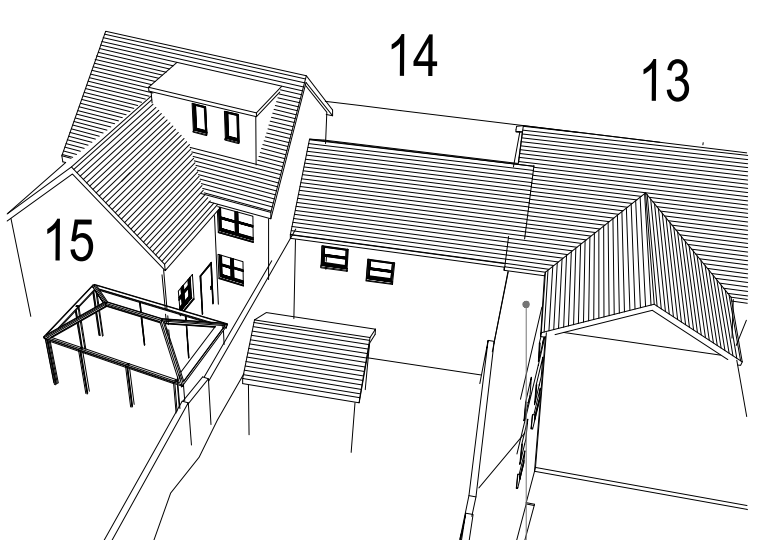

GENERAL NOTES

Dimensions to be checked on site before commencing work. Any discrepancies shall be reported to the architect immediately.

Do not scale from these drawings except for planning purposes. Use figure dimensions only.

ACCOMPANYING DOCUMENTATION

All details shown on Helyer Davies Architects drawings are to be read in conjunction with the project specification and other consultants drawings and details.

The rear wall of 13 is to be extended so the window from the first floor bedroom is not so recessed by the extension of 12

Tiles to match Existing

Flint and brick 1st floor walls to reflect existing - will also partly screen the ugly brick extension of 12 & 13 Bridgefoot as viewed from School Lane

REV	DATE	AMENDMENT	DRAWN
Helyer Davies Architects			
www.hdarchitects.co.uk mail@hdarchitects.co.uk 01243 370 715 Unit 1 The Old Flour Mill - Queen St Emsworth - PO10 7BT			
PROJECT			
14 Bridgefoot Path			
DRAWING		SCALE	
PROPOSED		As noted @A1	
DATE		DRAWN	
Nov-25		EW	
DRAWING No.		REV	
25007 - 14-002 - Proposed			