



East Elevation

Existing Elevations

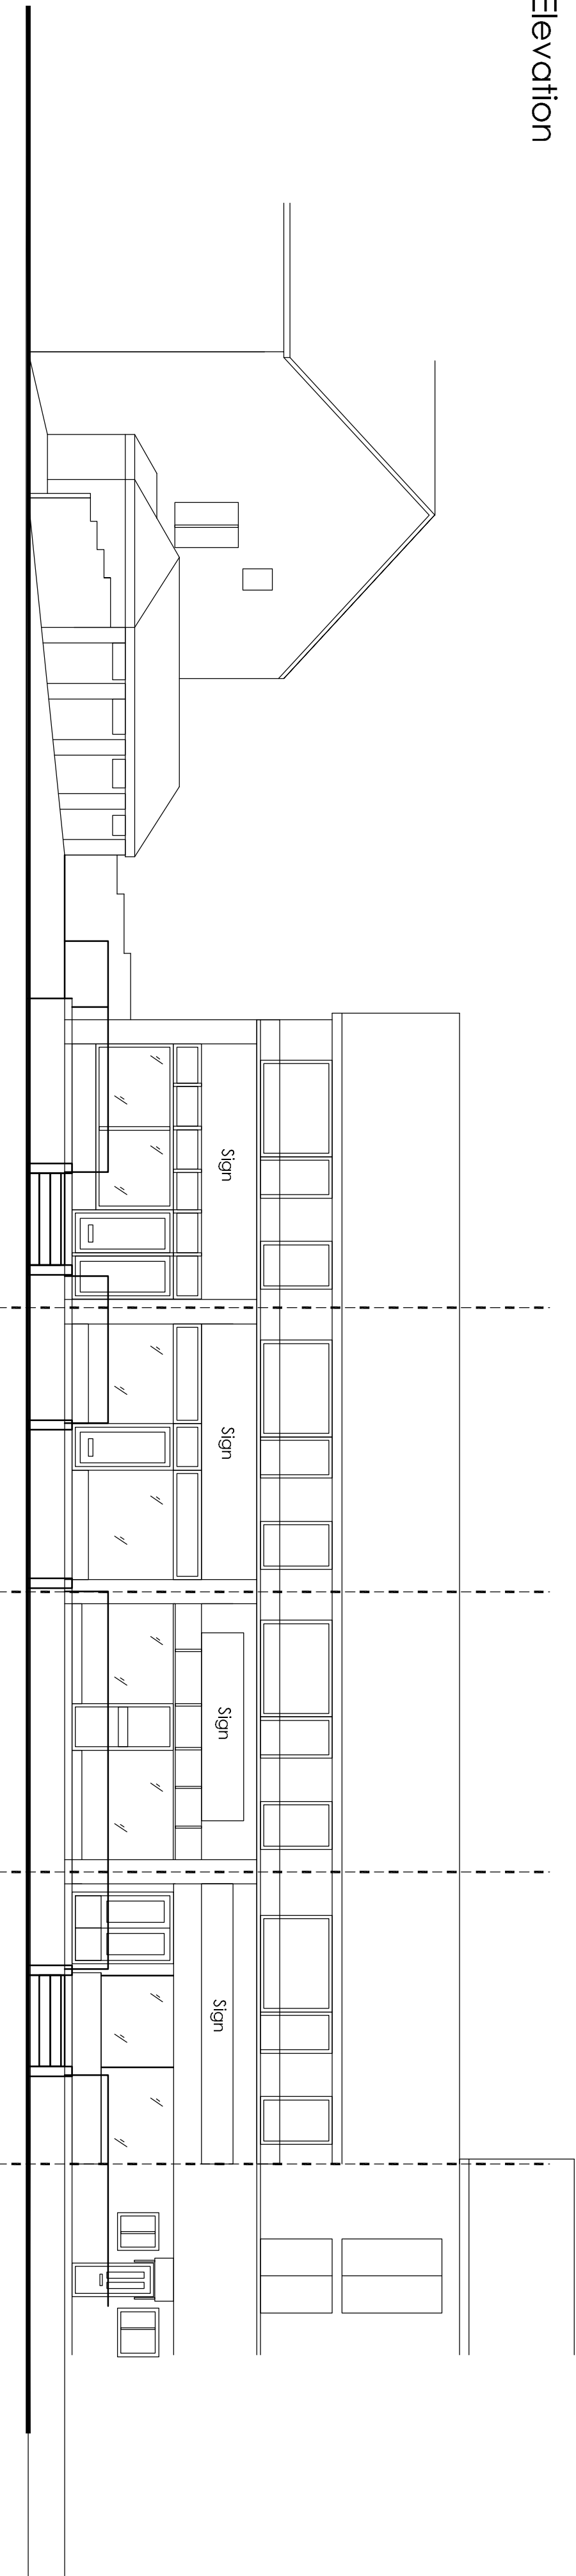


West Elevation

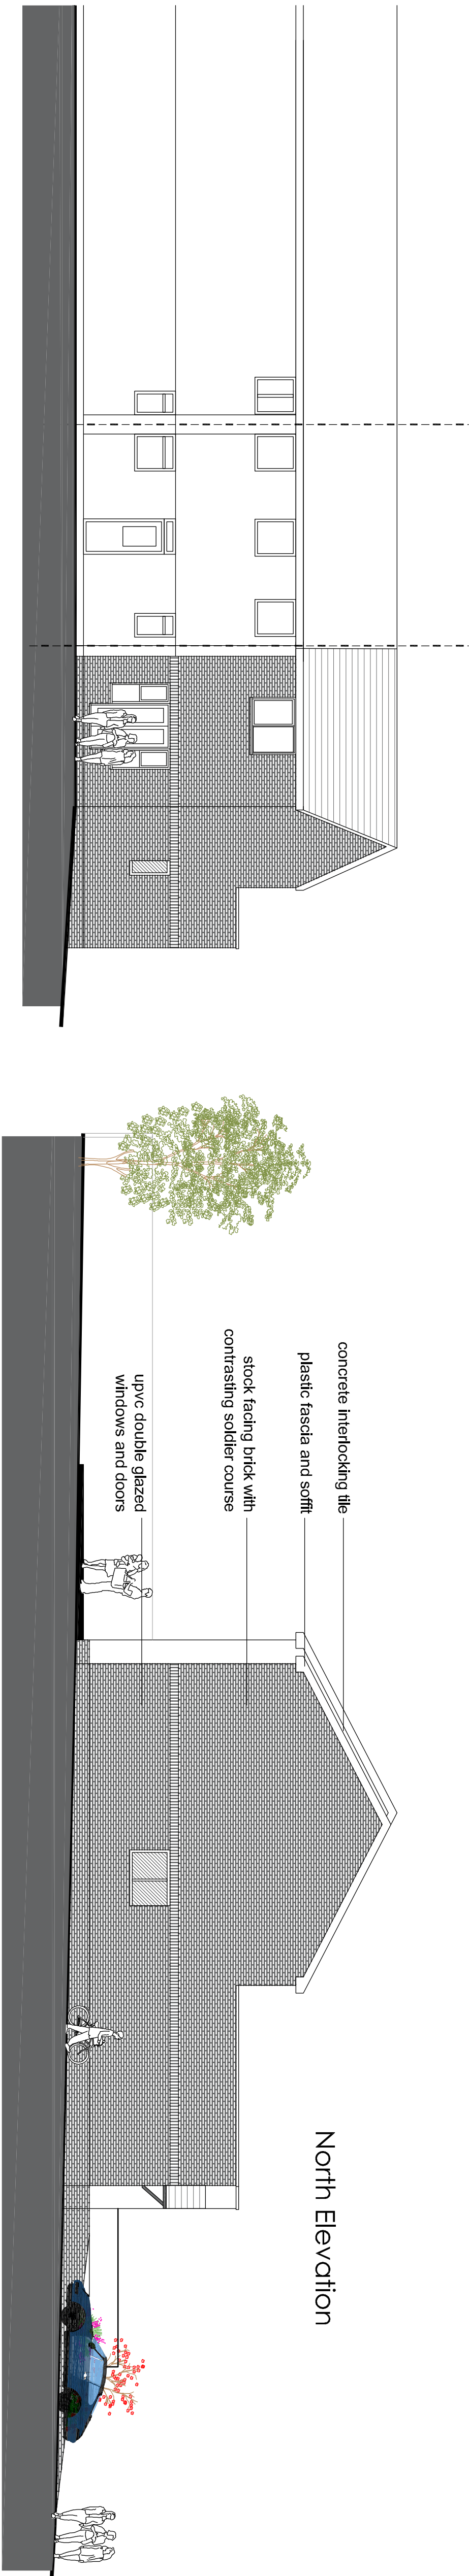

North Elevation

East Elevation

Proposed Elevations

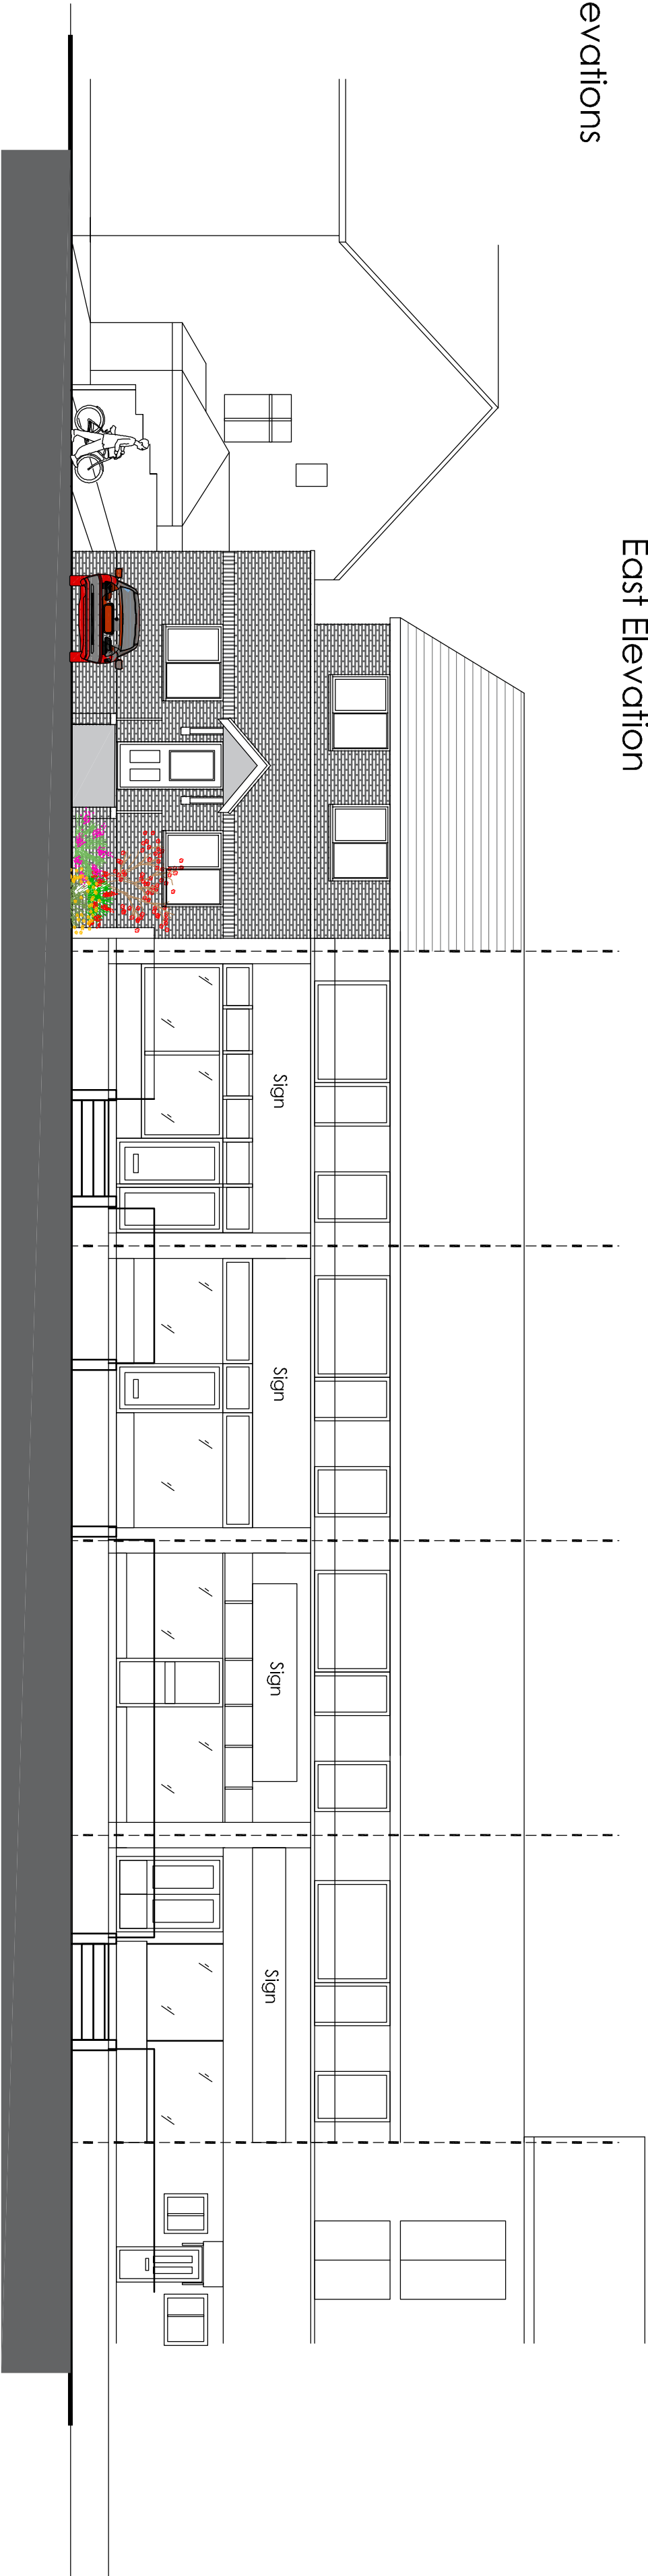

West Elevation

01	Planning update	16/12/20	CHE
Revisions	Description	Date	Drawn

Project :

T Ware Developments Ltd
Land to the Side of
1 Highfield Parade

Drawing Title :

Existing And Proposed Elevations

Chris Flint Associates Ltd

CHARTERED SURVEYORS - PROJECT MANAGERS
DEVELOPMENT CONSULTANTS

Drawn By	Date	SHEET SIZE	Approved By Date
CF	01/03/25	A1	

Drawing No.	Revision	Scale
CFA FULL 01	01	1-100

PLANNING