
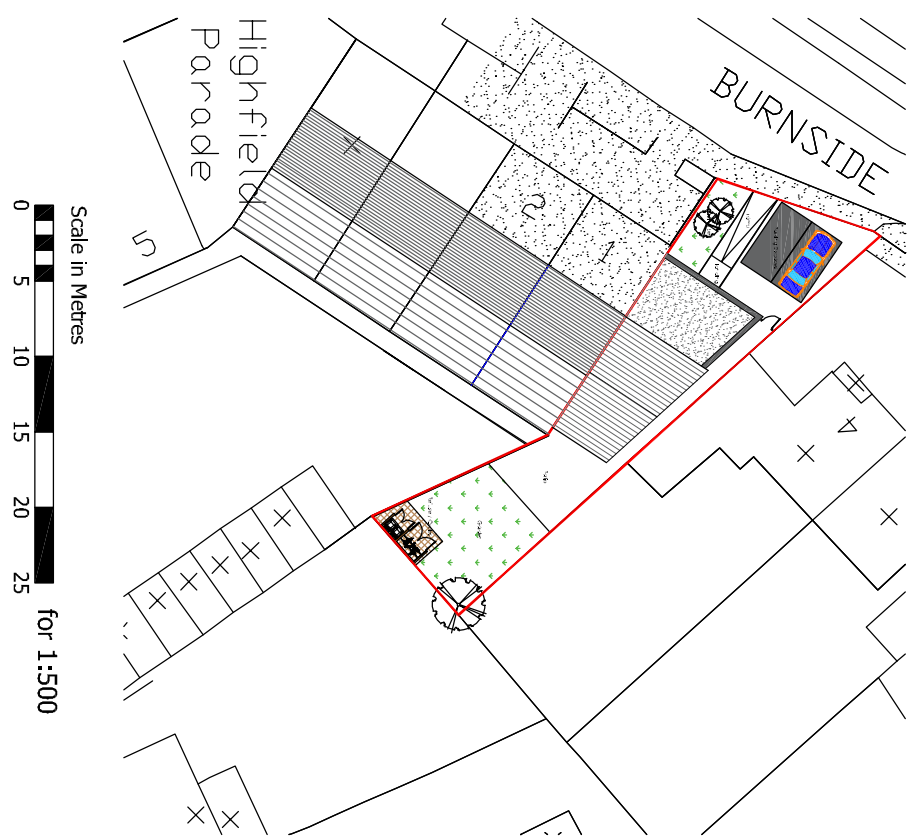
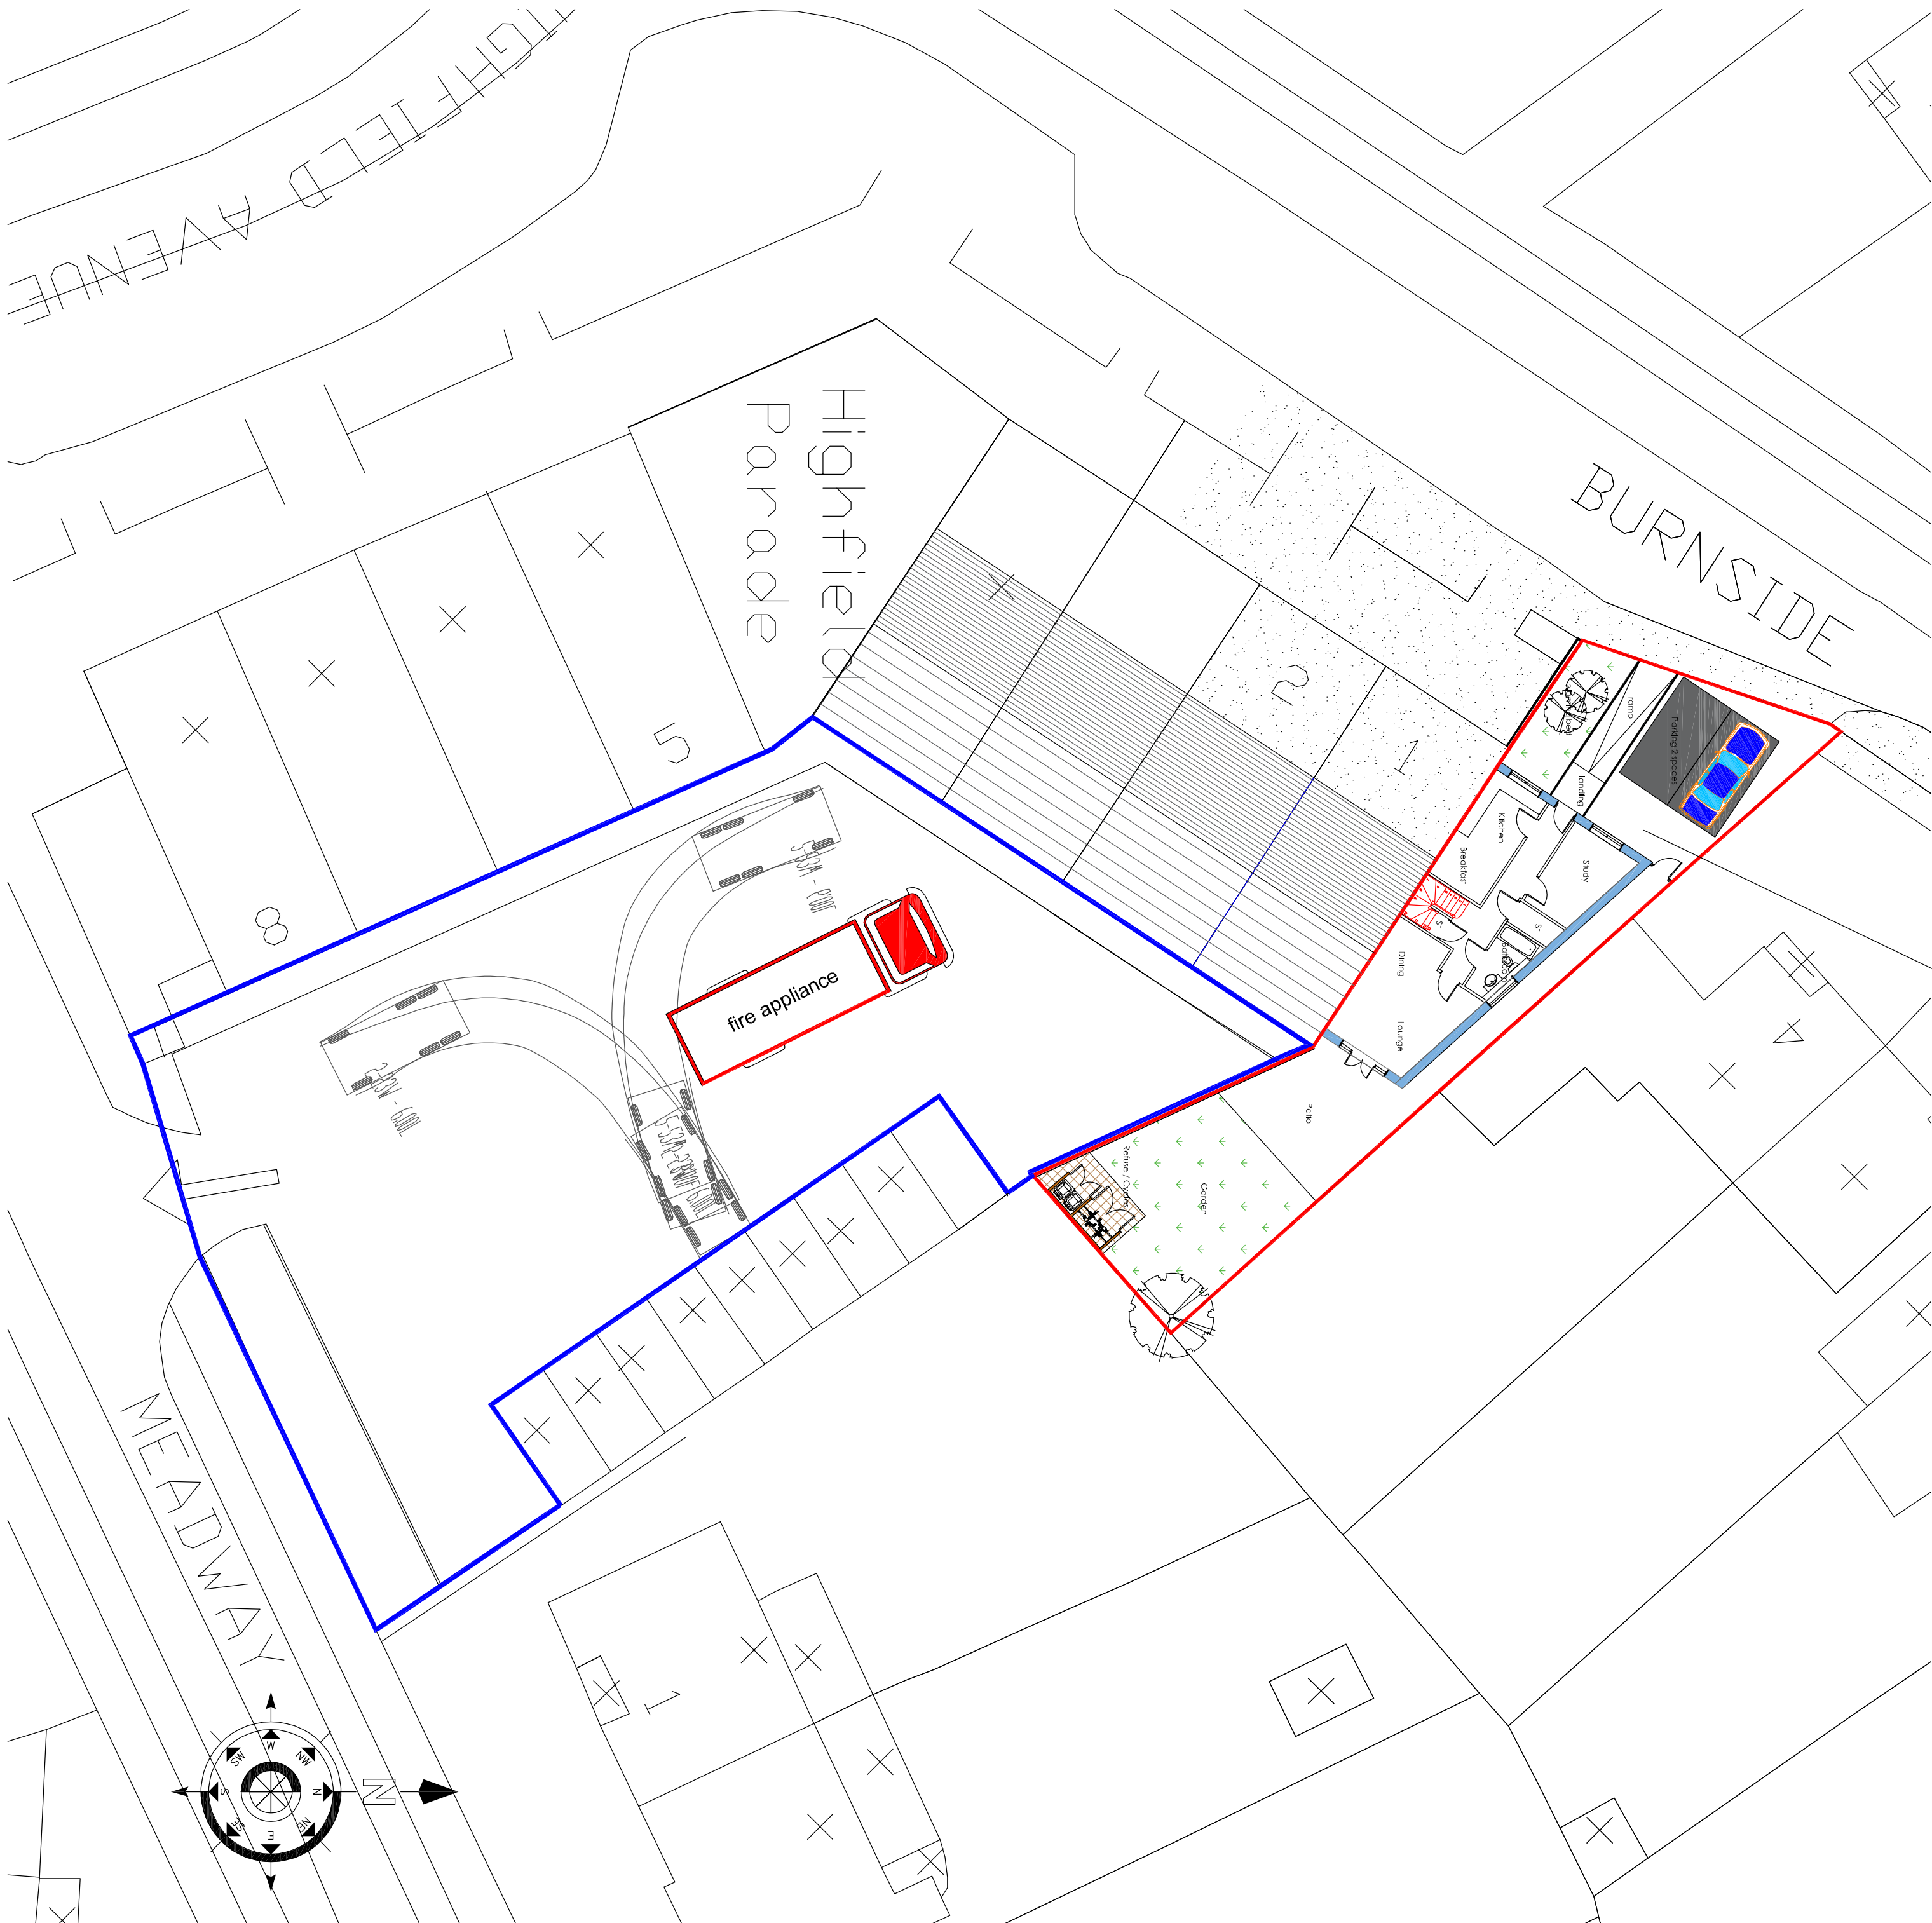


Application Area 258 sqm

Proposed Floor Plans

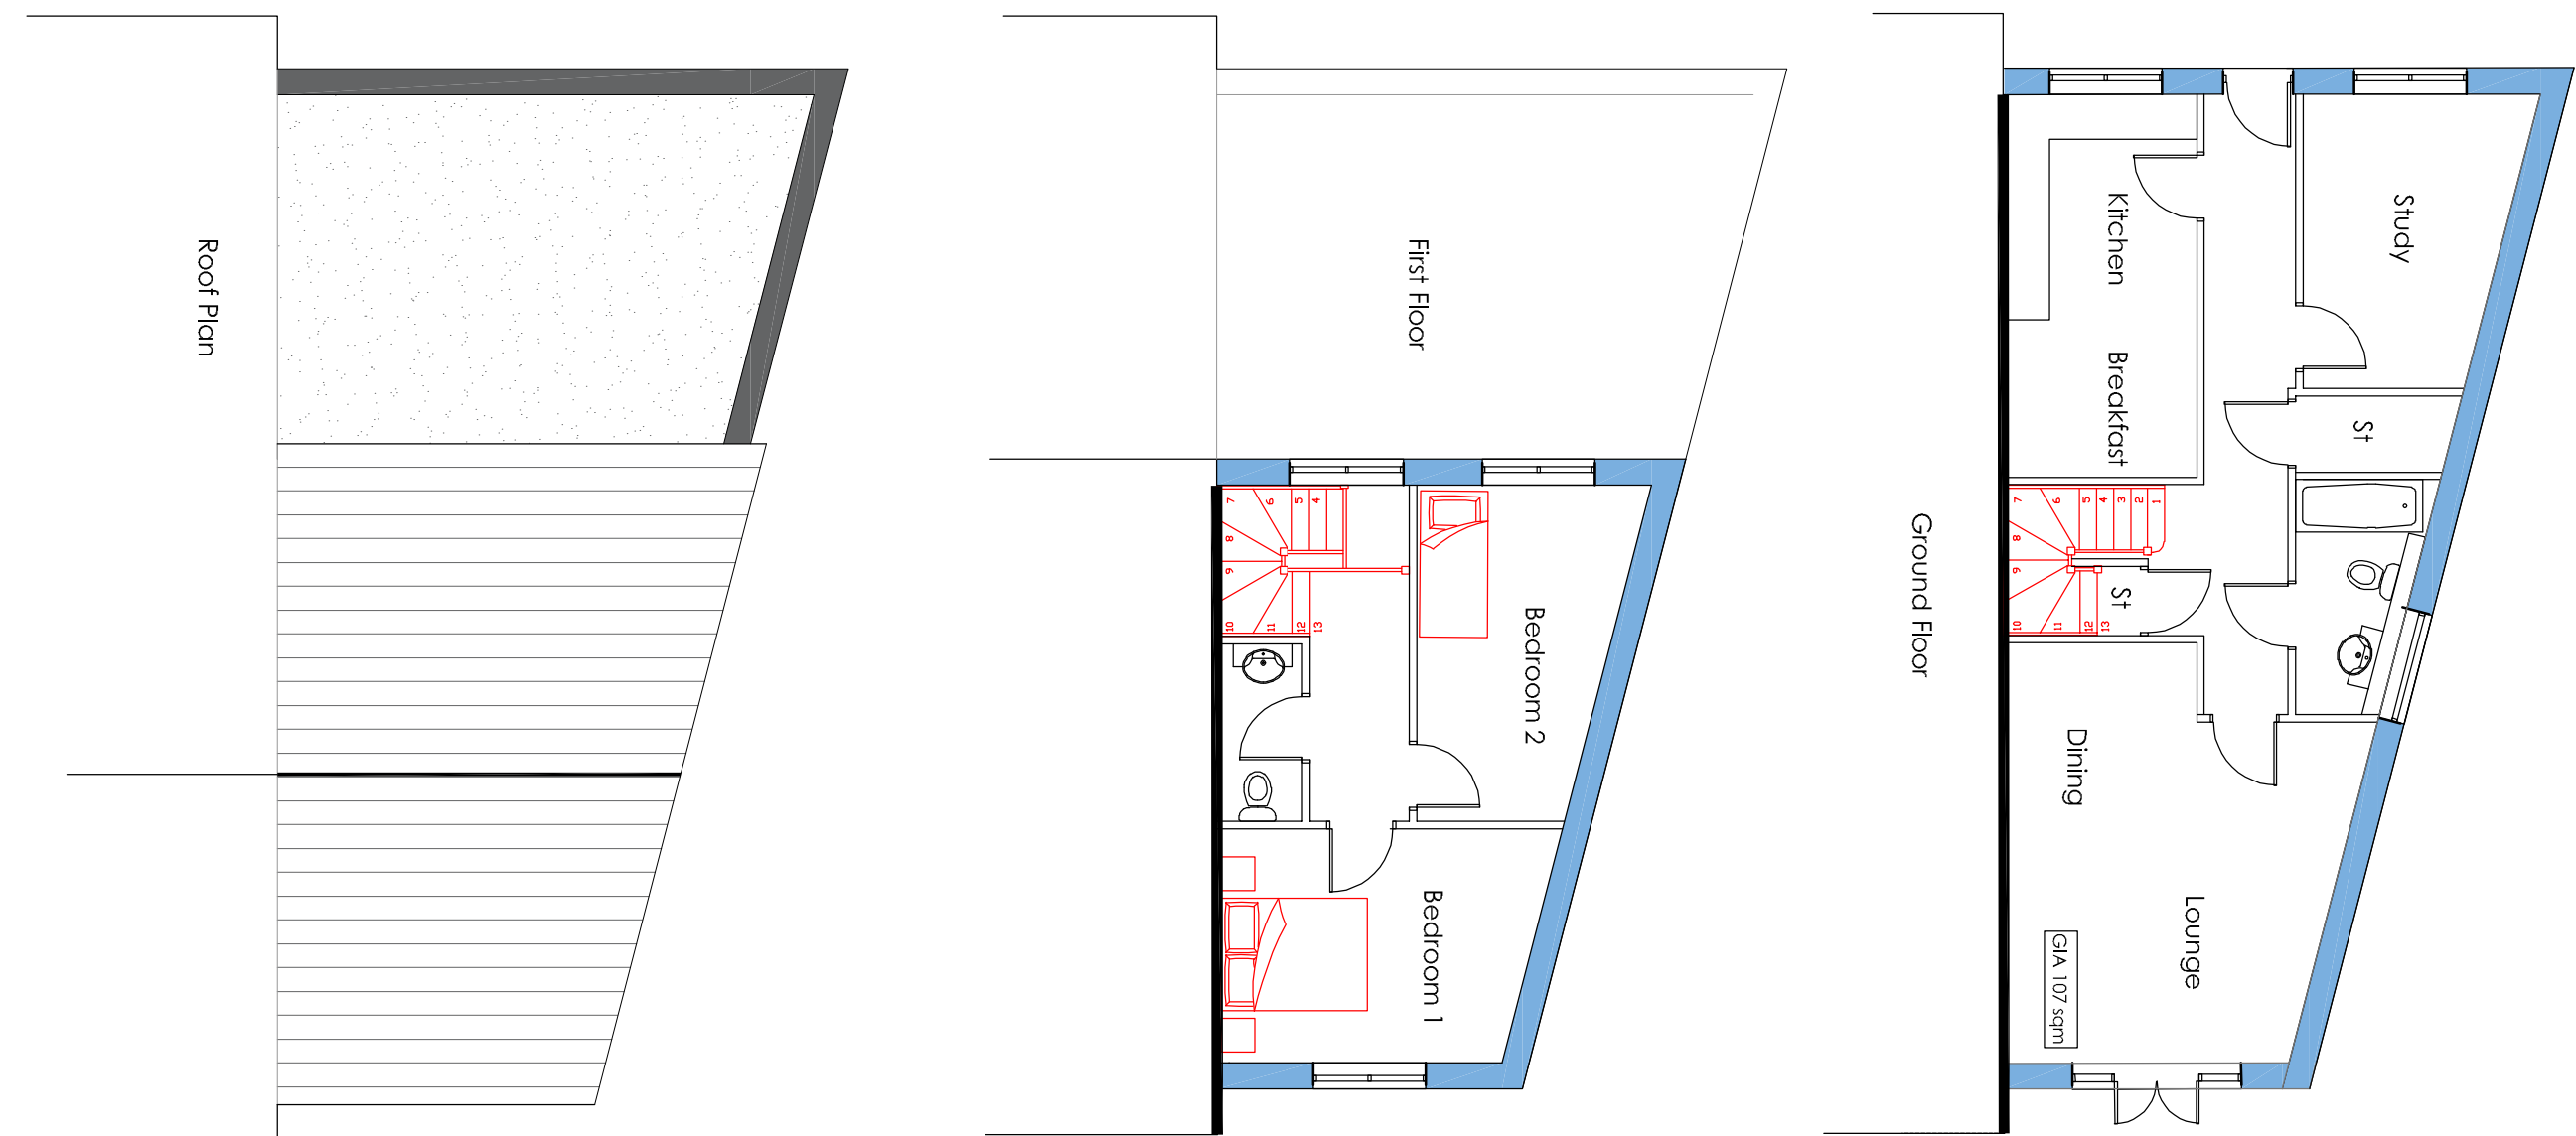

Scale in Metres
0 1 2 3 4 5 for 1:100

Scale in Metres
0 1 2 3 4 5 for 1:200

Scale in Metres
0 10 20 30 40 50 60 for 1:1250

Scale in Metres
0 5 10 15 20 25 for 1:500

02 01		Planning update revised plan for highways	16/12/24 CRF
Revision	Description	Date	Drawn
Project :			
T Ware Developments Ltd Land to the Side of 1 Highfield Parade			
Drawing Title :			
Proposed Dwelling Floor Plans - Site Plan			
Chris Flint Associates Ltd CHARTERED SURVEYORS - PROJECT MANAGERS DEVELOPMENT CONSULTANTS			
Drawn By	Date	SHEET SIZE	Approved By Date
CF	01/03/25	A1	
Revision No.	Date	Revision	Scale
CFA	FULL	01 02	1-100
PLANNING			
BECIMWOOD - 20 QUEENS ROAD - WATERLOO HILL - PO7 3SR tel: 023 92 43484 fax: 023 92 38854 Email: chrisflintassociates@gmail.com			