




7 CLOVELLY ROAD, EMSWORTH
EXISTING

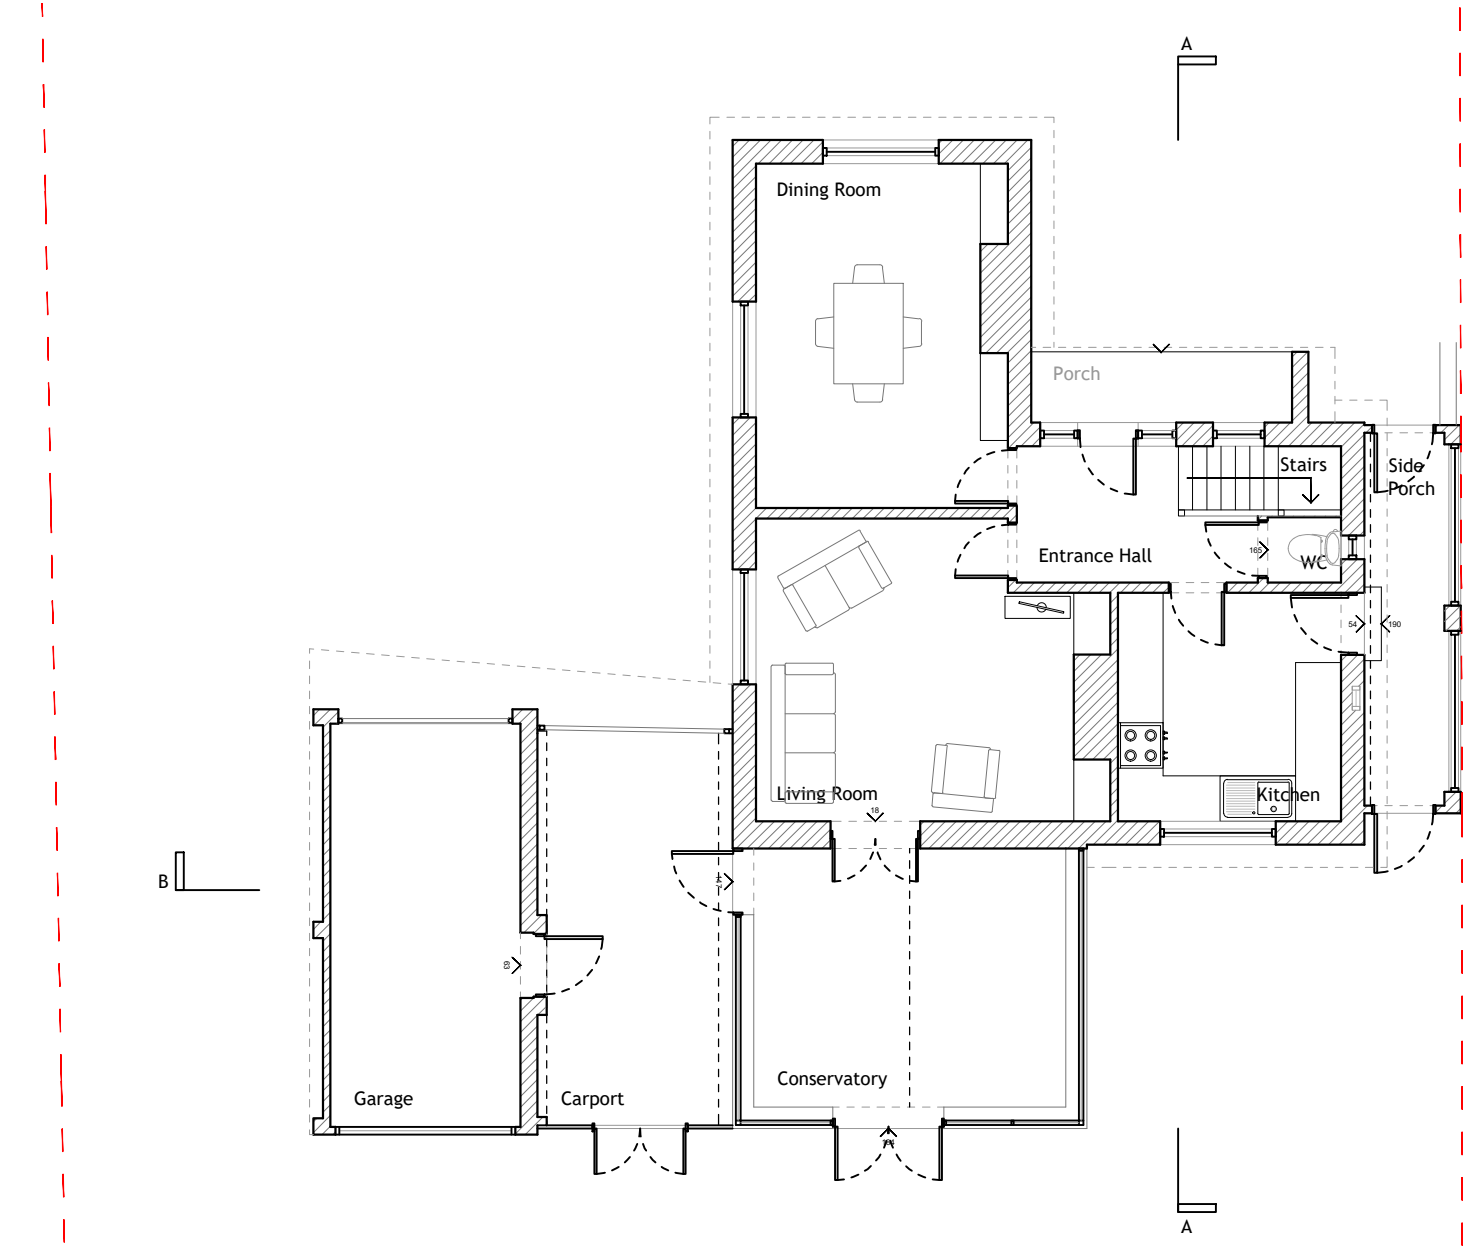



GROUND FLOOR PLAN
1:100

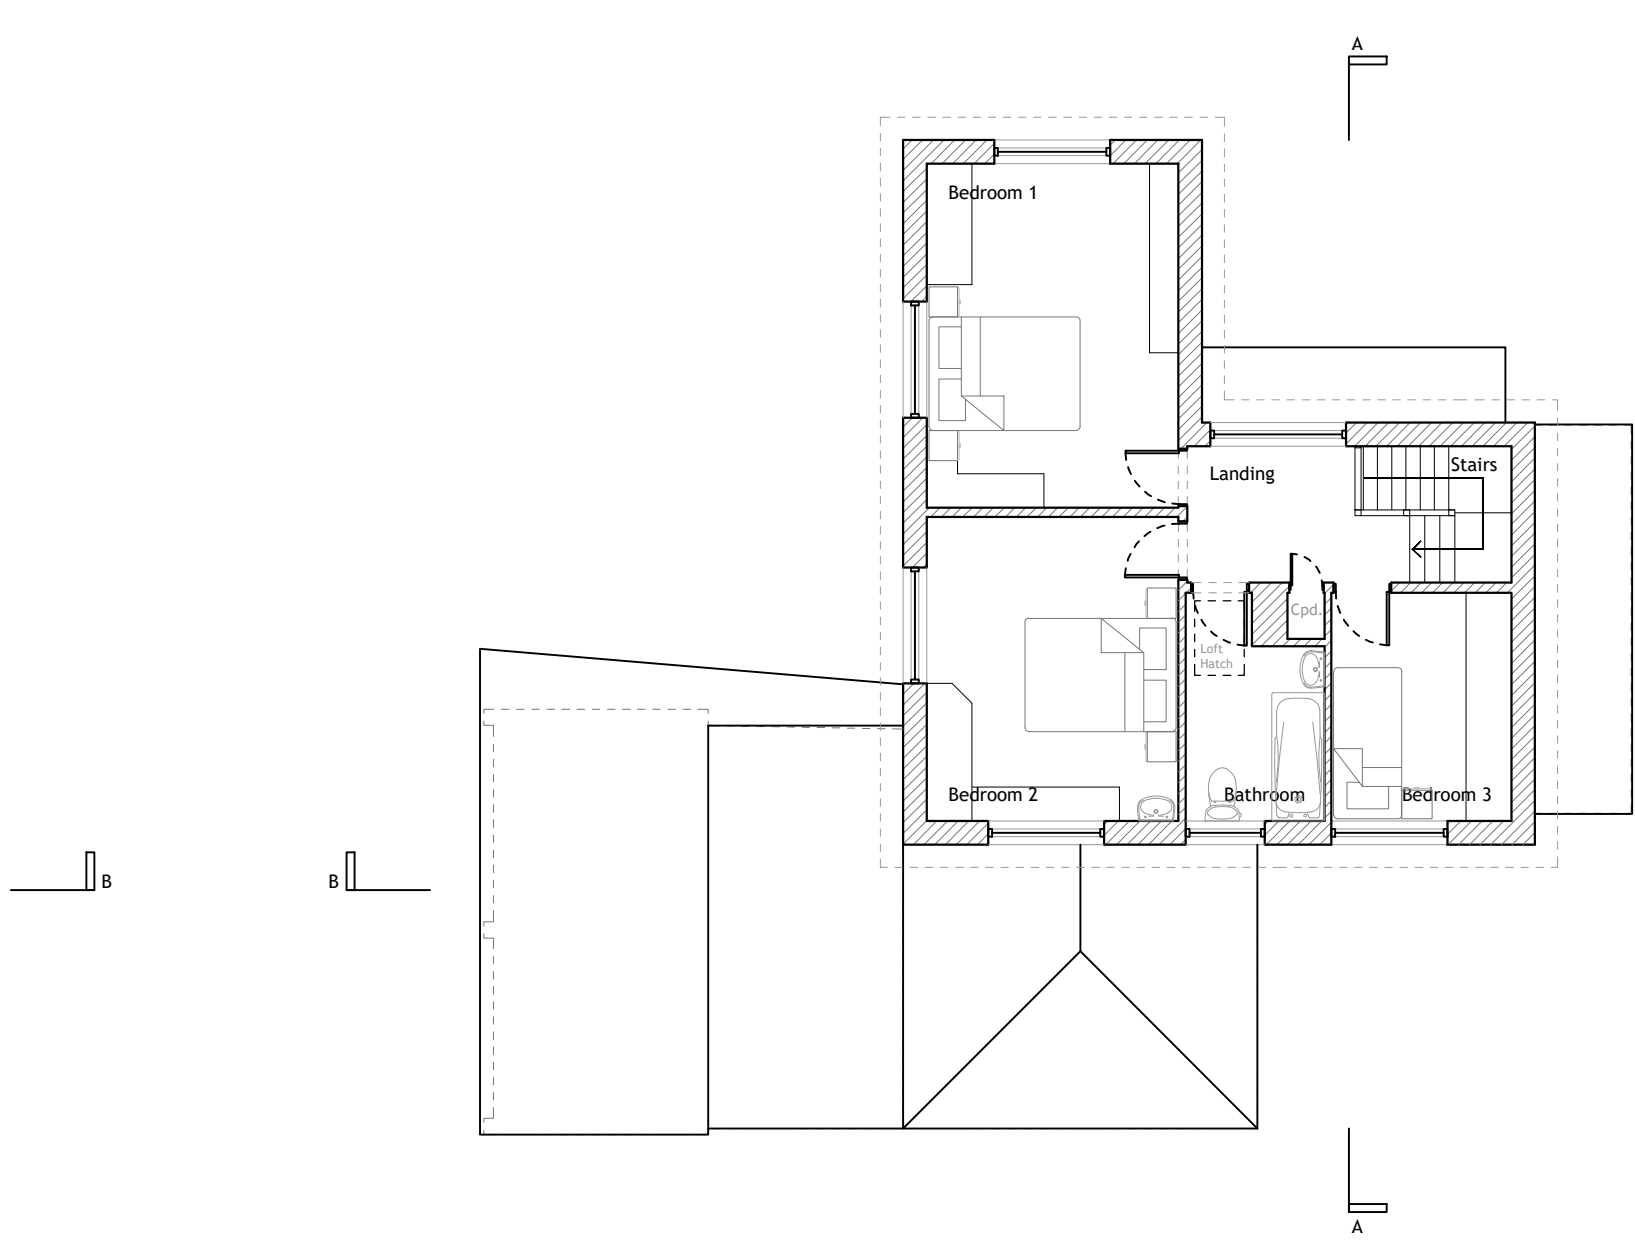

FIRST FLOOR PLAN
1:100


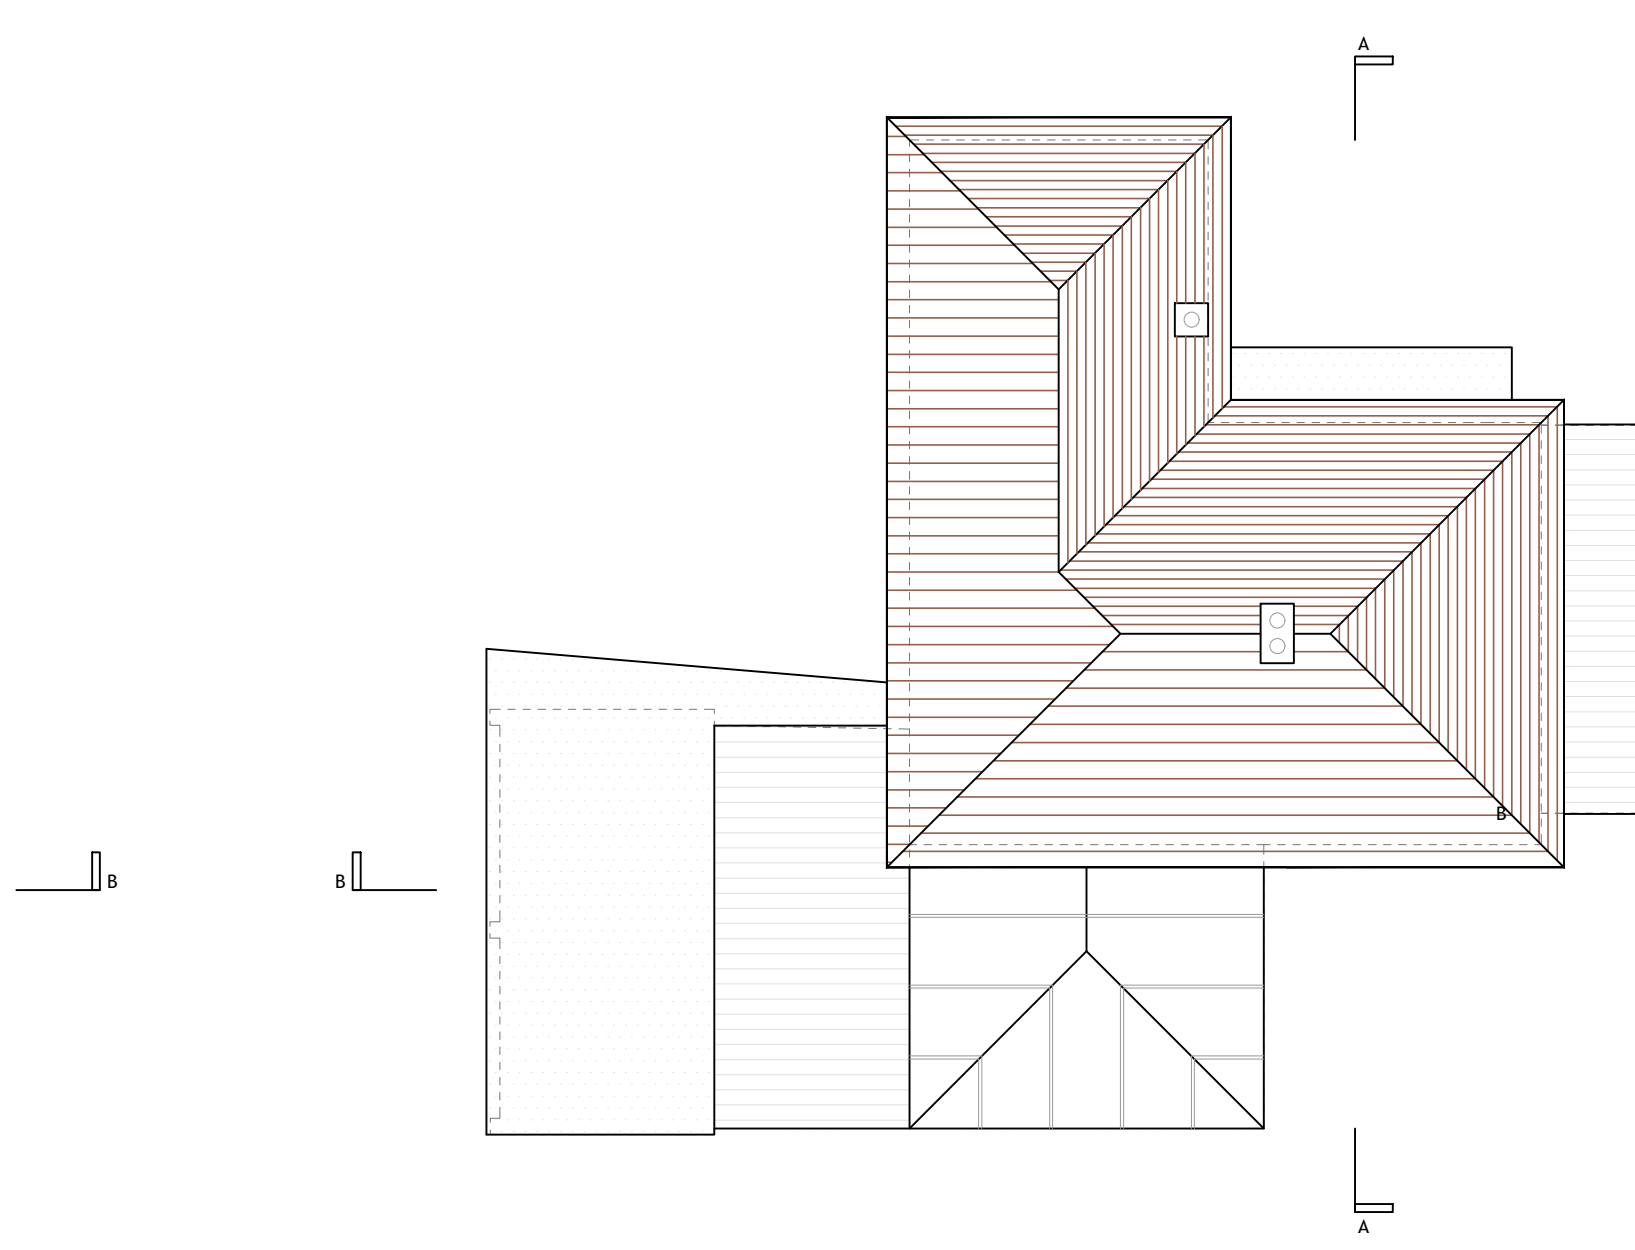


ROOF PLAN
1:100

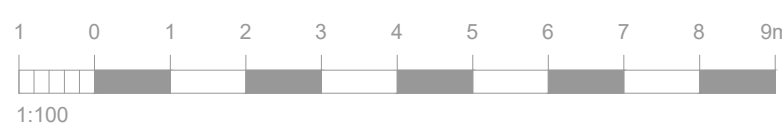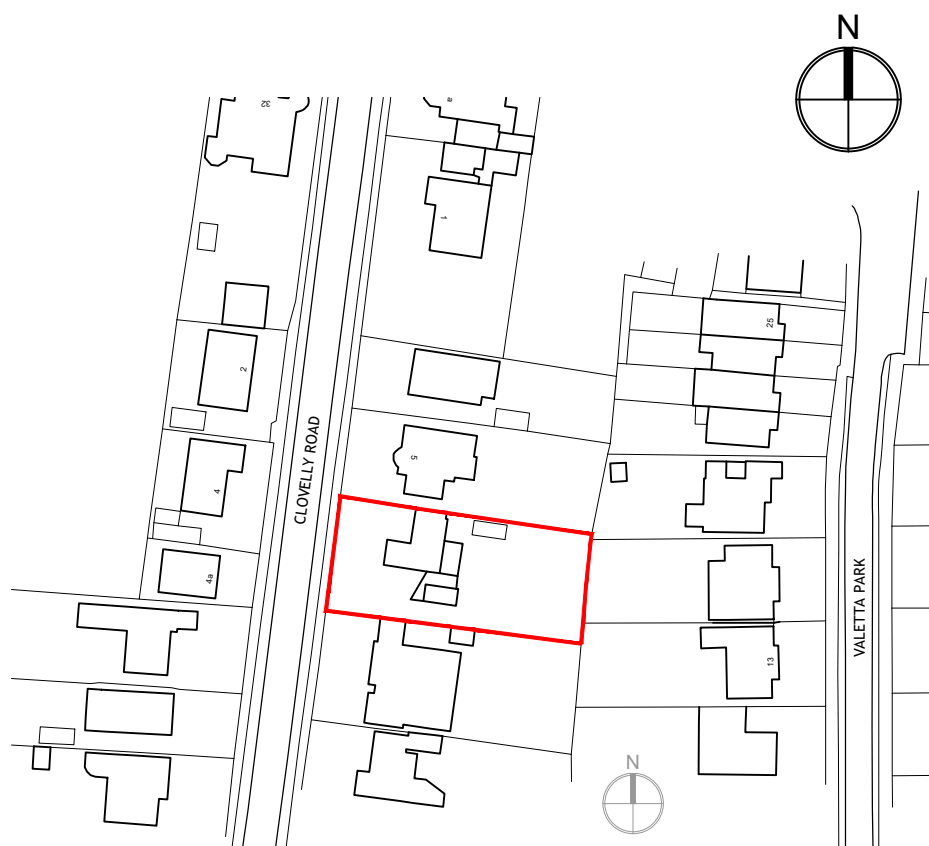


SITE LOCATION PLAN
1:1250

Ordnance Survey, (c) Crown Copyright 2022. All rights reserved. Licence number 100022432

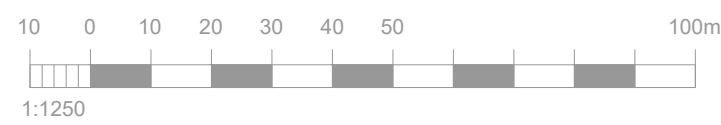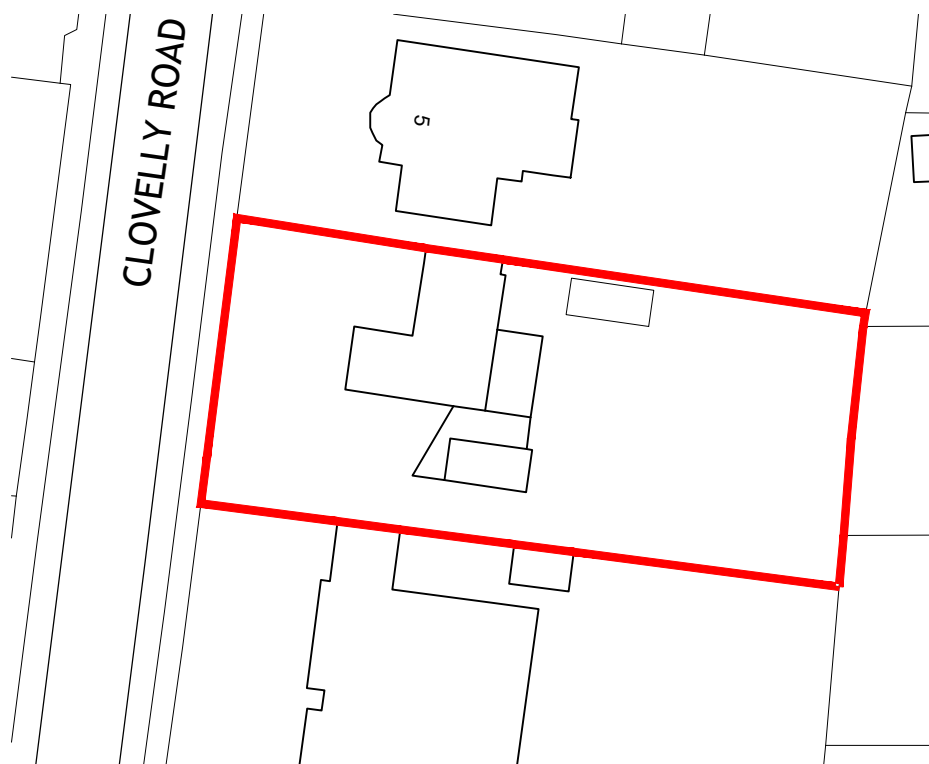

SITE BLOCK PLAN
1:500

Ordnance Survey, (c) Crown Copyright 2022. All rights reserved. Licence number 100022432

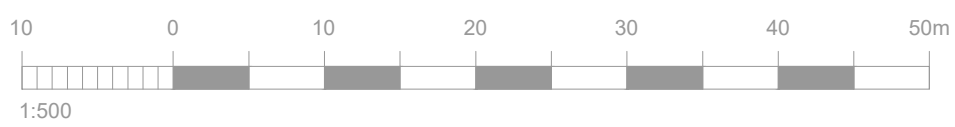

FRONT ELEVATION
[west] 1:100




REAR ELEVATION
[east] 1:100




SIDE ELEVATION
[south] 1:100




SIDE ELEVATION
[north] 1:100

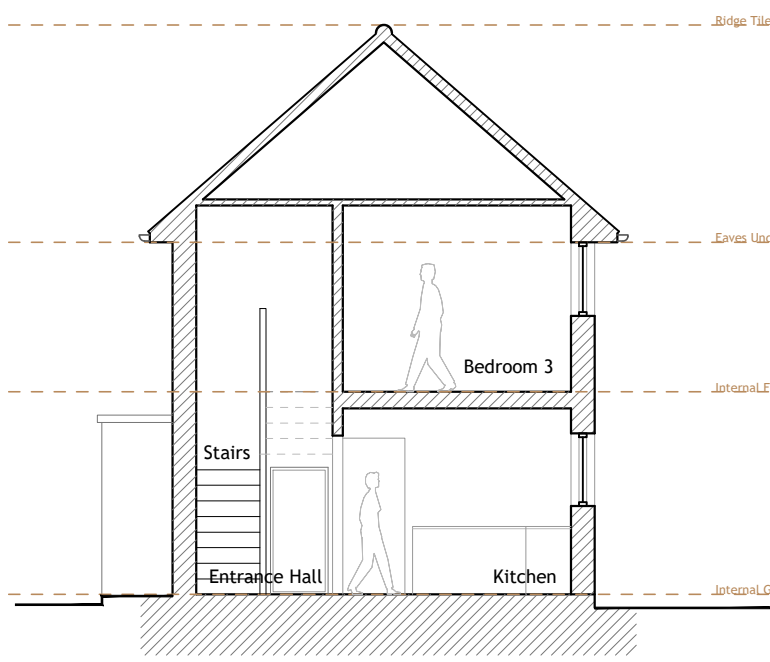

SECTION A
1:100

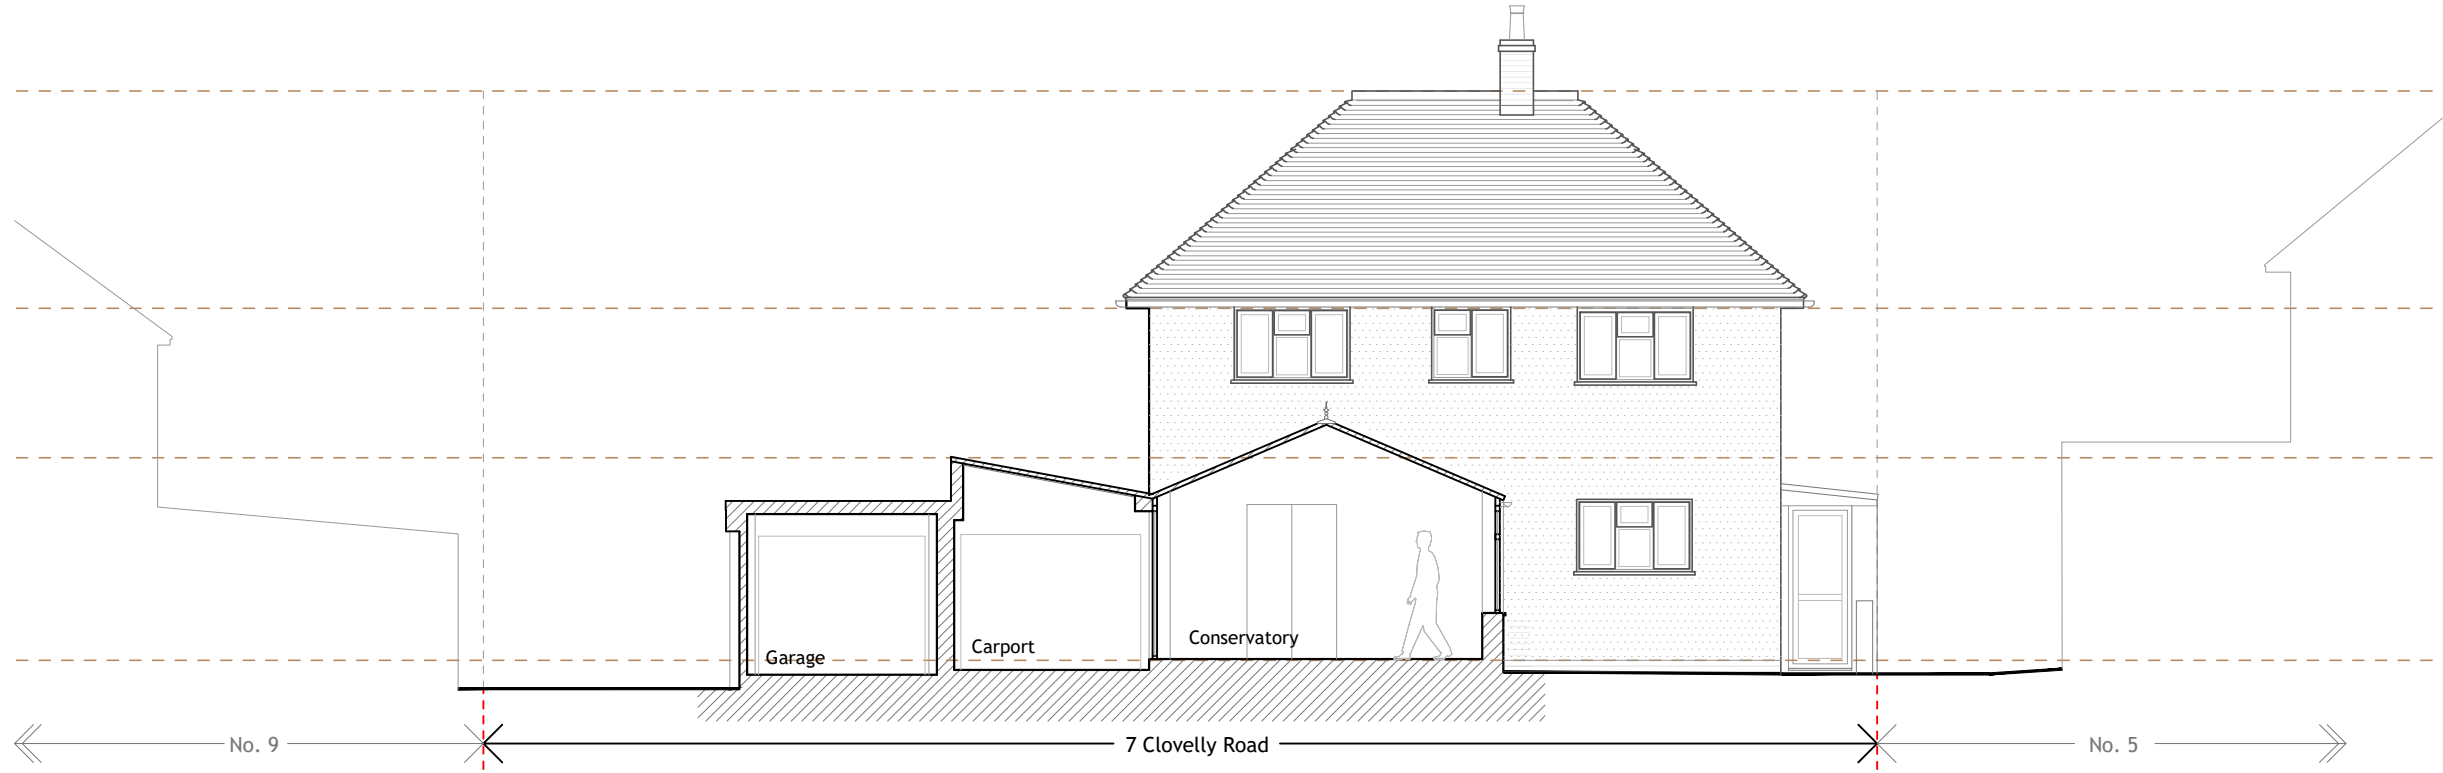

SECTION B
1:100

 

GENERAL NOTES

Dimensions to be checked on site before commencing work. Any discrepancies shall be reported to the architect immediately.

Do not scale from these drawings except for planning purposes. Use figured dimensions only.

ACCOMPANYING DOCUMENTATION

All details shown on Helyer Davies Architects drawings are to be read in conjunction with the project specification and other consultants drawings and details.

*	03-10-25	Planning issue	TW
REV	DATE	AMENDMENT	DRAWN

Helyer Davies Architects
www.hdarchitects.co.uk
mail@hdarchitects.co.uk
01243 370 715
Unit 1 The Old Flour Mill - Queen St
Emsworth - PO10 7BT

PROJECT
7 Clovelly Road
Emsworth, PO10 7HL

DRAWING
Existing Plans, Sections & Elevations
:
:
:
SCALE
As noted @A1

DATE
Aug-25
DRAWN
TW
DRAWING No.
2117/9 - 01.
REV