

Dimensions to be checked on site before commencing work.
Any discrepancies shall be reported to the architect immediately.

Do not scale from these drawings except for planning purposes. Use figured dimensions only.

Where applicable this drawing is to be read in conjunction with other consultants' drawings.


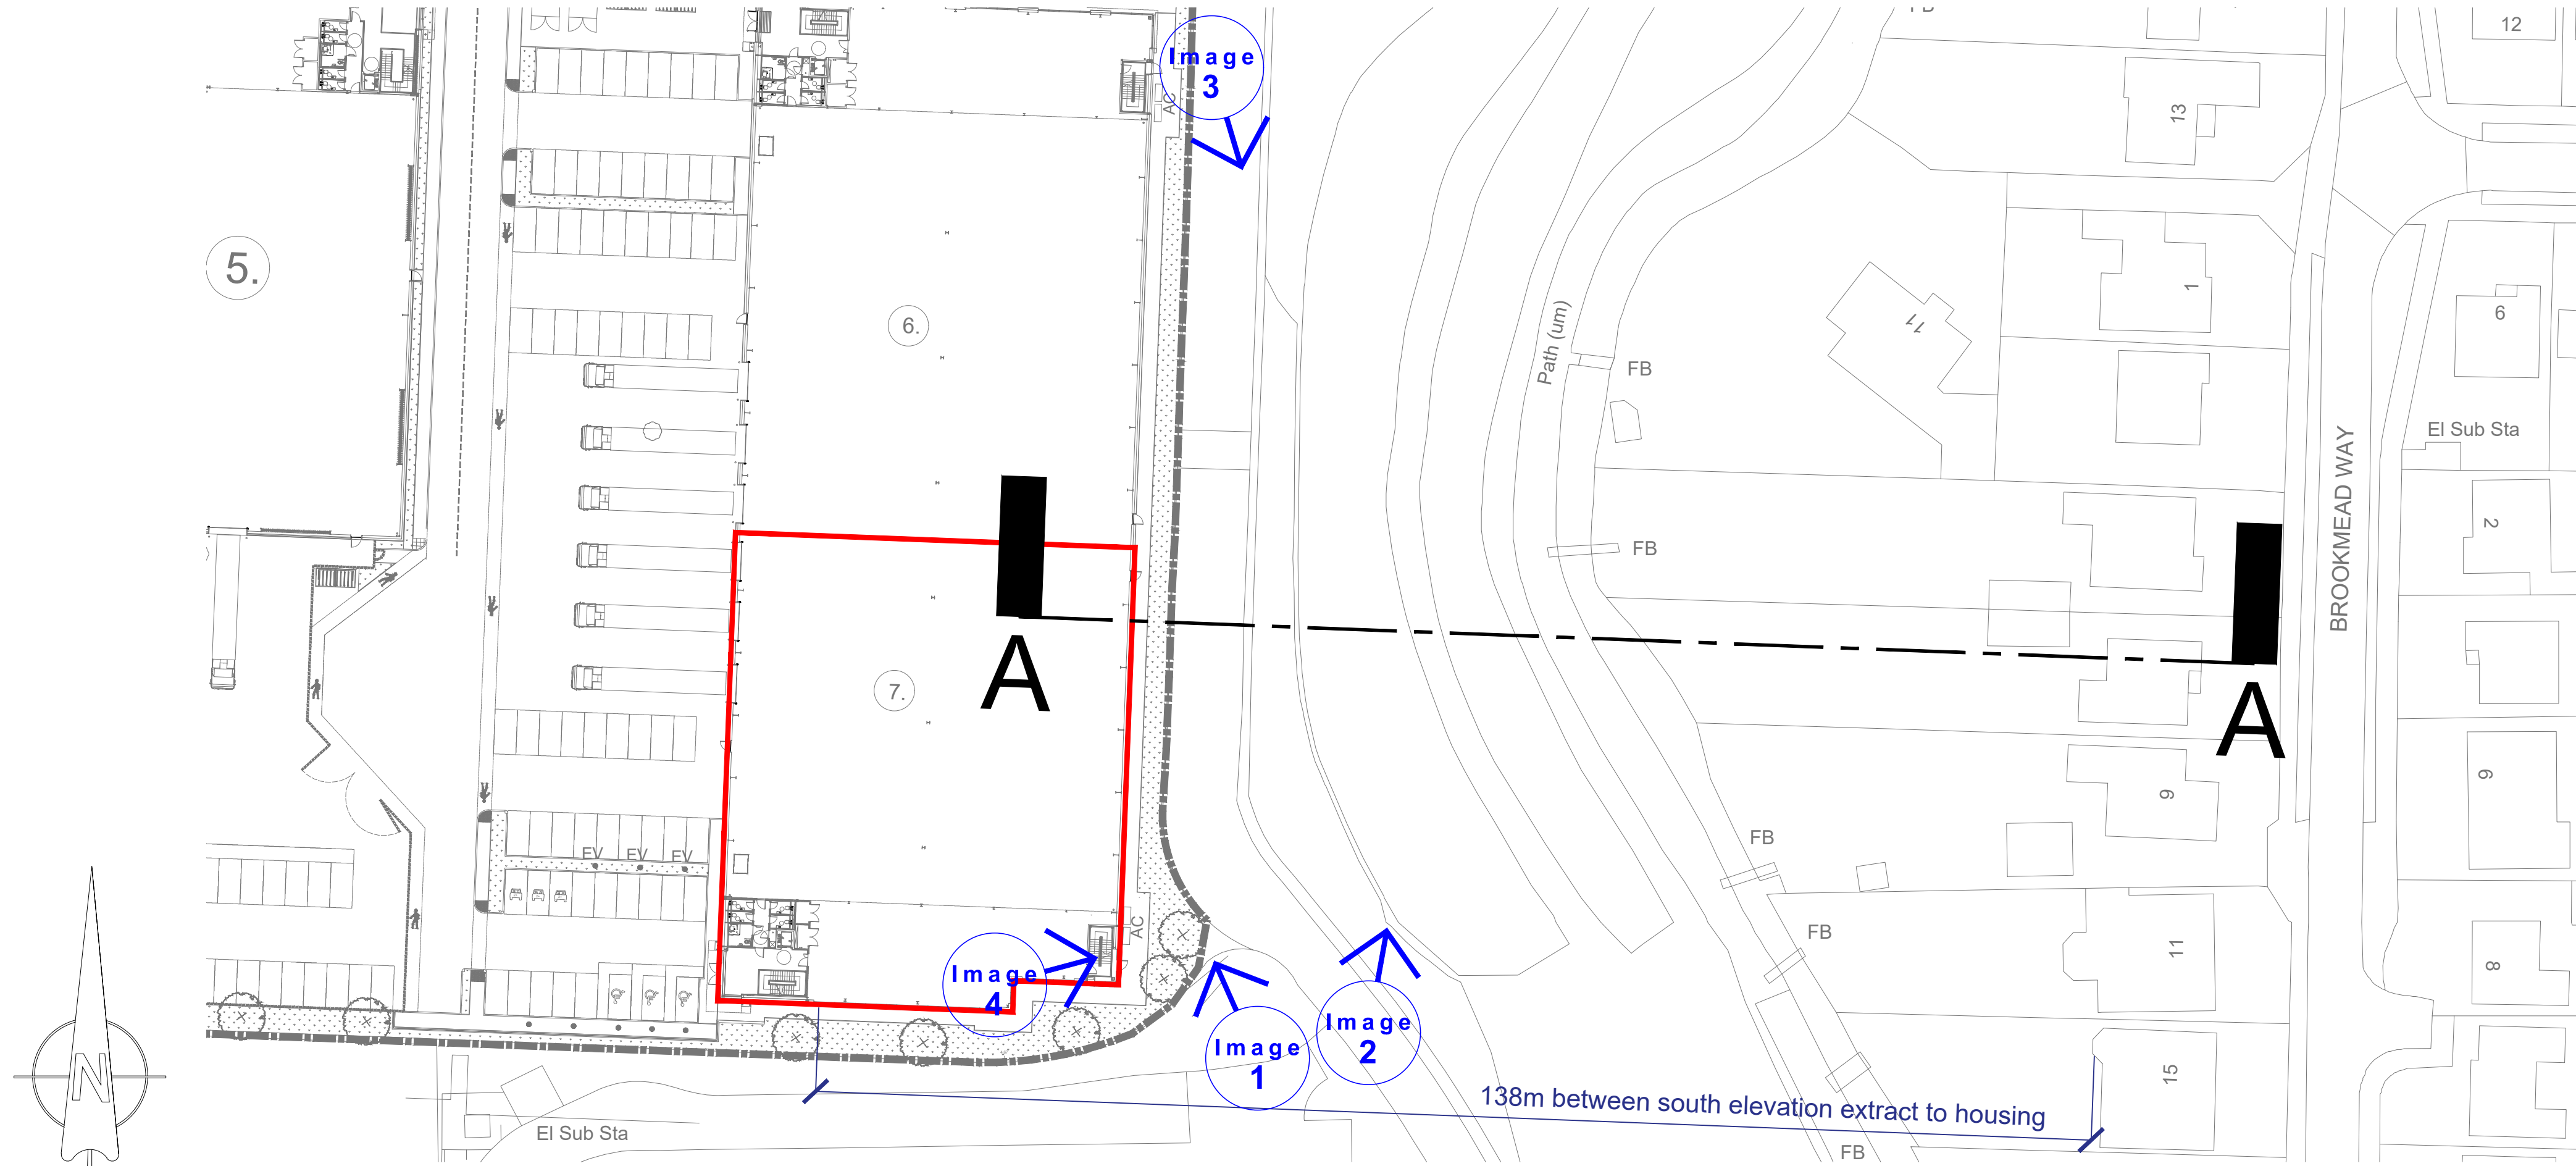


Image 4: View from rear escape staircase window showing bund and planting that screens proposed first floor window installations.

Proposed east elevation scale 1:500

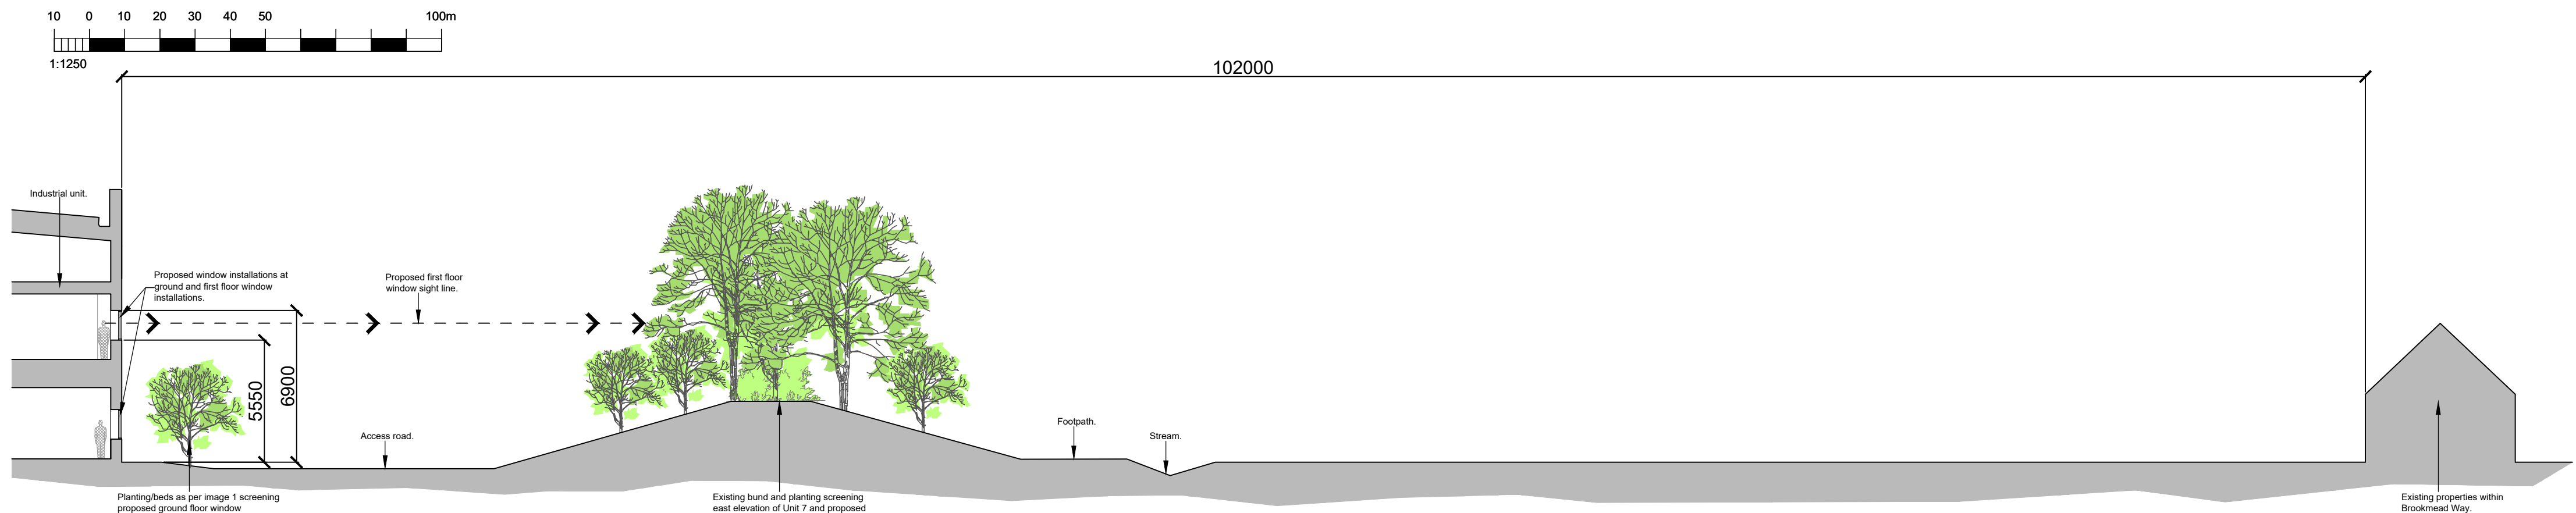


IMPORTANT NOTE:

Do not scale from these drawings except for planning purposes. Use figured dimensions only.

Information relating to the structure i.e. foundation design, joist / steel sizes & padstone requirements are to be confirmed by the Structural Engineer.

Where structural items have been shown / annotated, this is indicative, details of which need further clarification from the Structural Engineer.

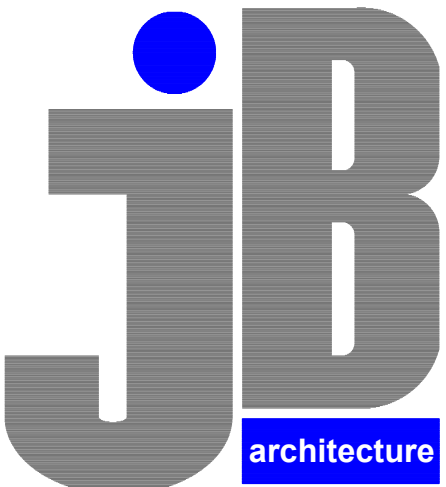

JB ARCHITECTURE

E: admin@jb-architecturedesign.com

W: www.jb-architecturedesign.com

T: 01243 933732

For
FUGRO GB MARINE Ltd.

Project
EXTERNAL ALTERATIONS TO
UNIT 7, LANGSTONE PARK,
LANGSTONE ROAD, HAVANT,
PO9 1SA

Title
PROPOSED WINDOW
INSTALLATION INFORMATION

Date	Drawn	Scale	Checked
December 2025	SR	as noted @ A1	-
Job Number	Drawing Number	Revision	
PL940.25	05	B	



Image 1



Image 2



Image 3