



Figured dimensions only are to be used. All dimensions to be checked onsite. Differences between drawings and between drawings and specification or bills of quantities to be reported to the PRC Group.

The copyright of the drawings and designs contained therein remains vested in the PRC Group.


Revisions: Drawn/Chkd: Date:

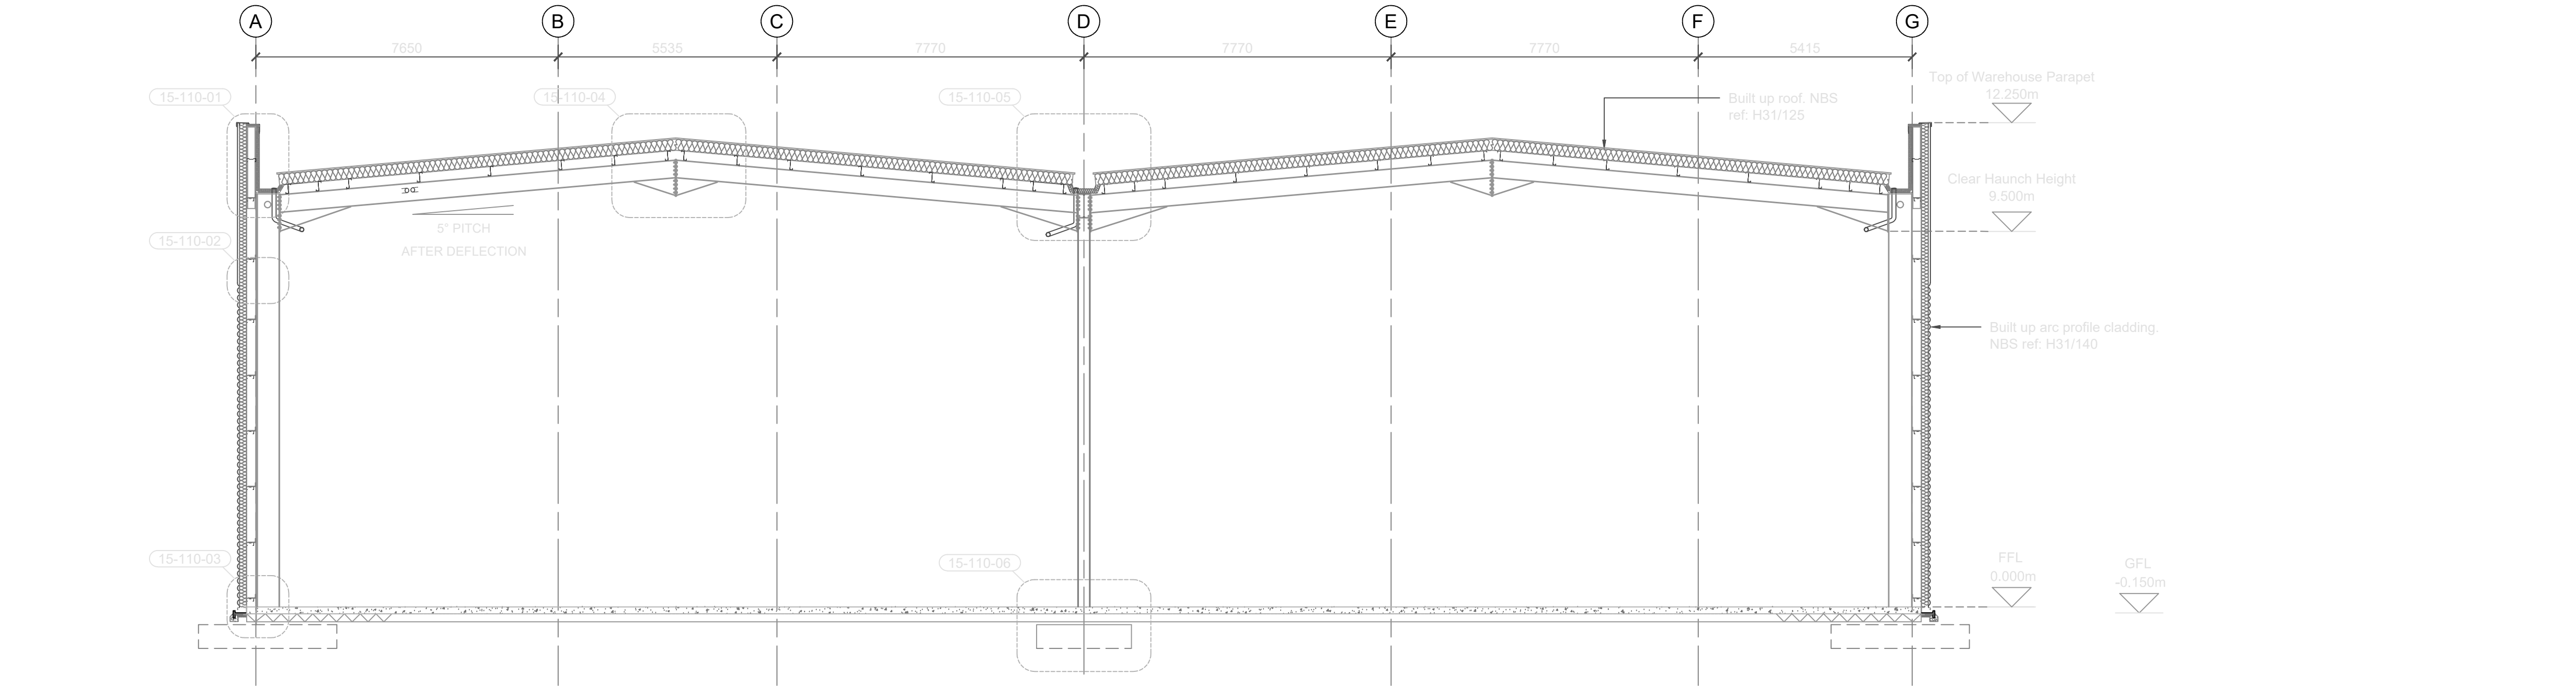


SECTION A:A

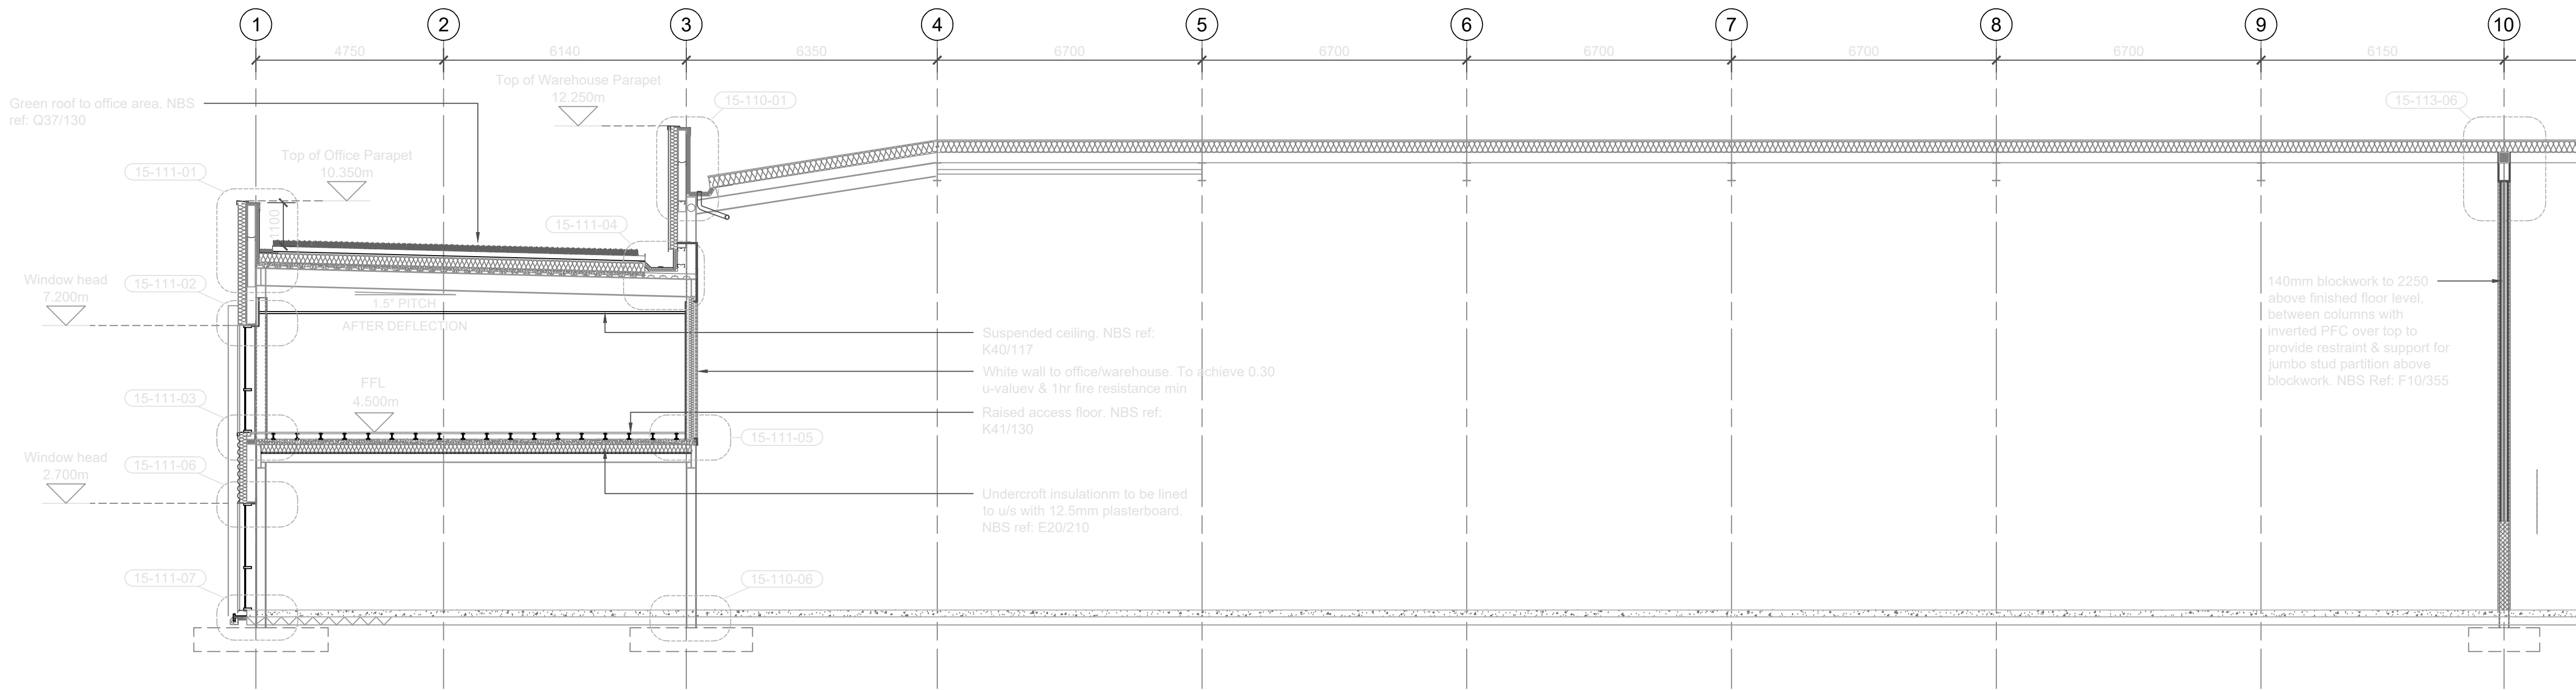

SECTION B:B

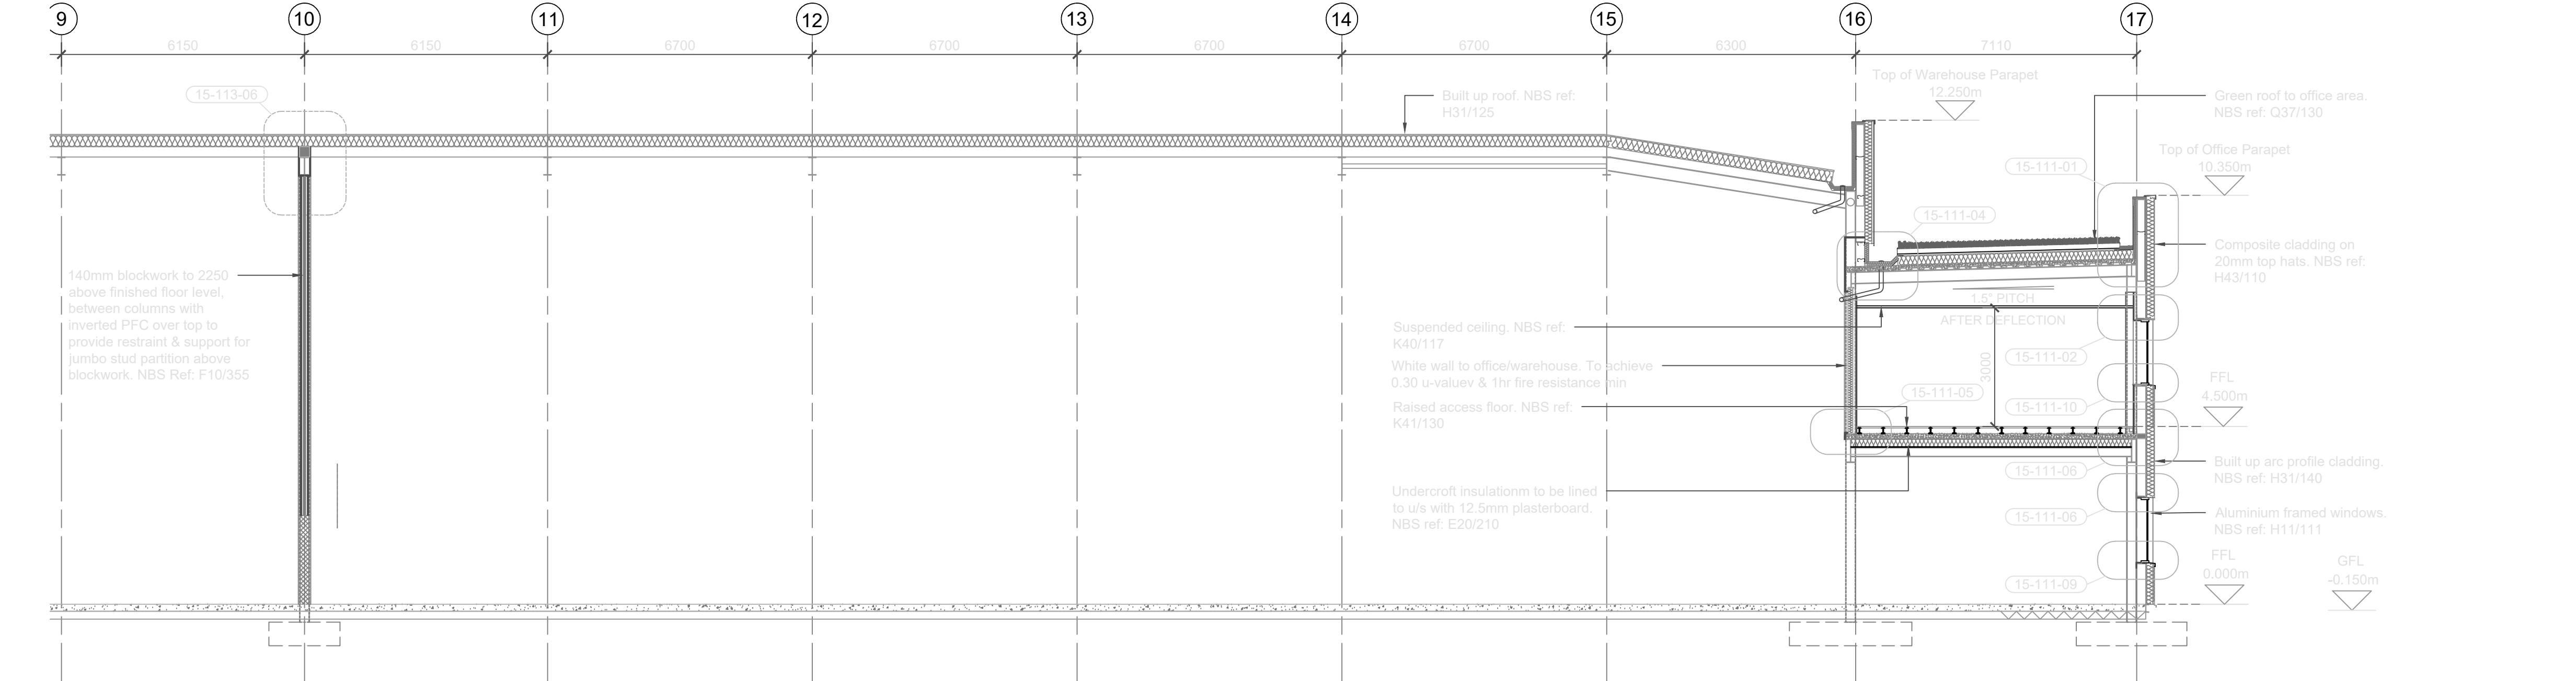

SECTION B:B continued

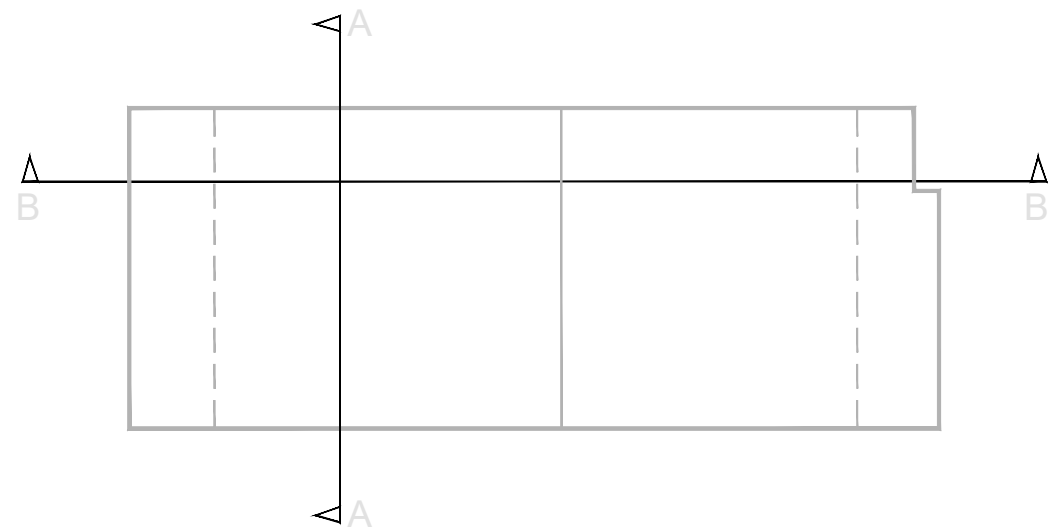

Drawing to be read in conjunction with:

- NBS Specification
- 10 Series - Site information
- 12 Series - Landscape details
- 13 Series - Floor plans & elevations
- 15 Series - General arrangement sections
- Section details
- Plan details
- 17 Series - Stairs
- 18 Series - Core layouts
- WC layouts
- 19 Series - Roof plans
- 20 Series - Reflective ceiling plans
- 22 Series - Doors
- 24 Series - Windows
- 30 Series - Fire Strategy
- 31 Series - Finishes Schedule

Refer to M & E Engineer's specification for all engineering services

For steelwork refer to Structural Engineer's design



Client:

Project:

LANGSTONE PHASE 2

12 Warren Yard,
Warren Park,
Milton Keynes,
MK12 5NW
01908 305 246
info@prc-group.com
www.prc-group.com

Drawing Title:

PROPOSED SECTIONS

UNIT 6-7

Scale @ A1: 1:100

Checked by: ME

Date: DEC 24

Job No: 11629

Stage: WD

Drawing No: 13-130

Rev: *

Issue Status:

Construction ☒ Preliminary ☐

Information ☐ Approval ☐

Tender ☐

Architecture

Planning

Master Planning

Urban Design

Interiors

Landscape

Offices

Woking

London

Milton Keynes

Warsaw

PRC Architecture & Planning