


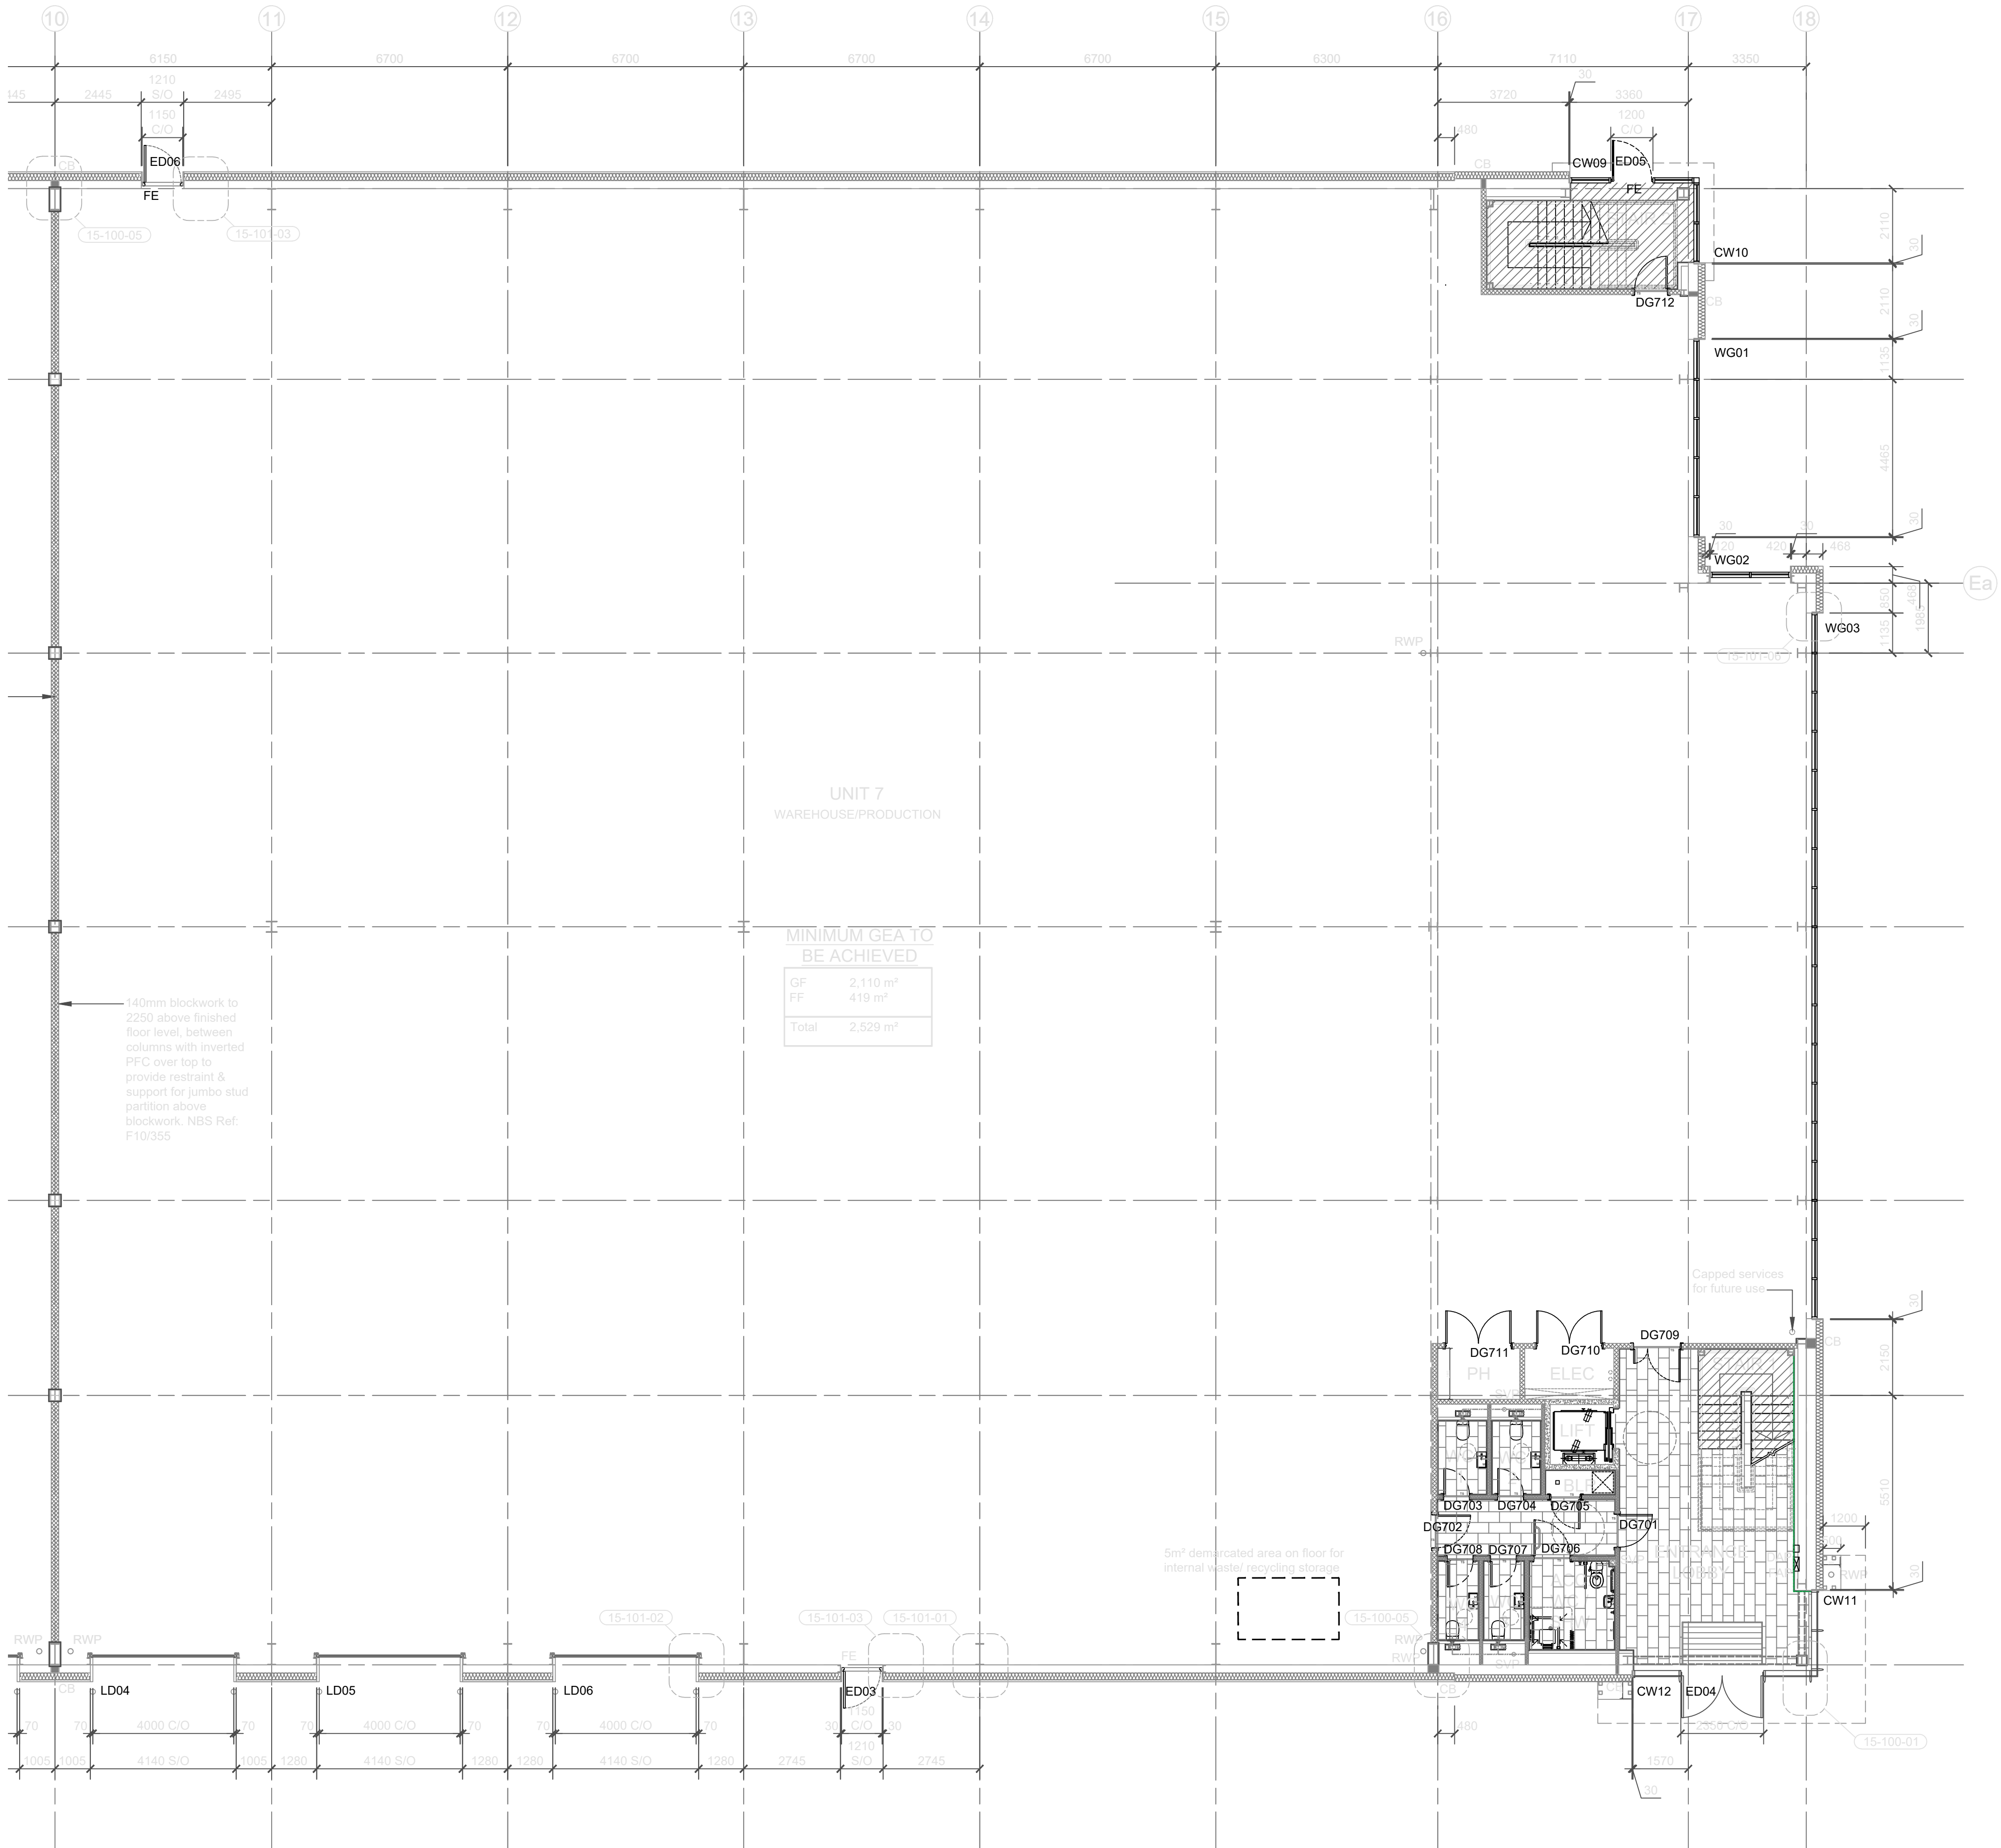

Legend	
CB	Vertical cavity barrier
AC	Air conditioning condensor
SVP	Soil Vent Pipe
FAP	Fire alarm panel
DAP	Disabled Alarm Panel
ACP	Assistance call point
	CARPET TILES: as NBS Ref: M50/ 130
	Raised access floor only (first floor office): as NBS Ref: K41/130

Drawing to be read in conjunction with:

- NBS Specification
- 10 Series - Site information
- 12 Series - Landscape details
- 13 Series - Floor plans & elevations
- 15 Series - General arrangement sections
- 17 Series - Stairs
- 18 Series - Core layouts
- 19 Series - Roof plans
- 20 Series - Reflective ceiling plans
- 22 Series - Doors
- 24 Series - Windows
- 30 Series - Fire Strategy
- 31 Series - Finishes Schedule

Refer to M & E Engineer's specification for all engineering services

For steelwork refer to Structural Engineer's design



Client: LANGSTONE PHASE 2

Project: LANGSTONE PHASE 2

12 Warren Yard, Warren Park, Milton Keynes, MK12 5NW 01908 305 246

info@prc-group.com www.prc-group.com

Drawing Title: PROPOSED FLOOR PLANS UNIT 7 GROUND FLOOR

Scale @ A1: 1:100

Checked by: ME

Date: DEC 24

Job No: 11629

Stage: WD

Drawing No: 13-104

Rev: A

Architecture Planning Master Planning Urban Design Interiors Landscape

Issue Status:

Construction ☒ Preliminary ☐

Information ☐ Approval ☐

Tender ☐

Working London Milton Keynes Warsaw