

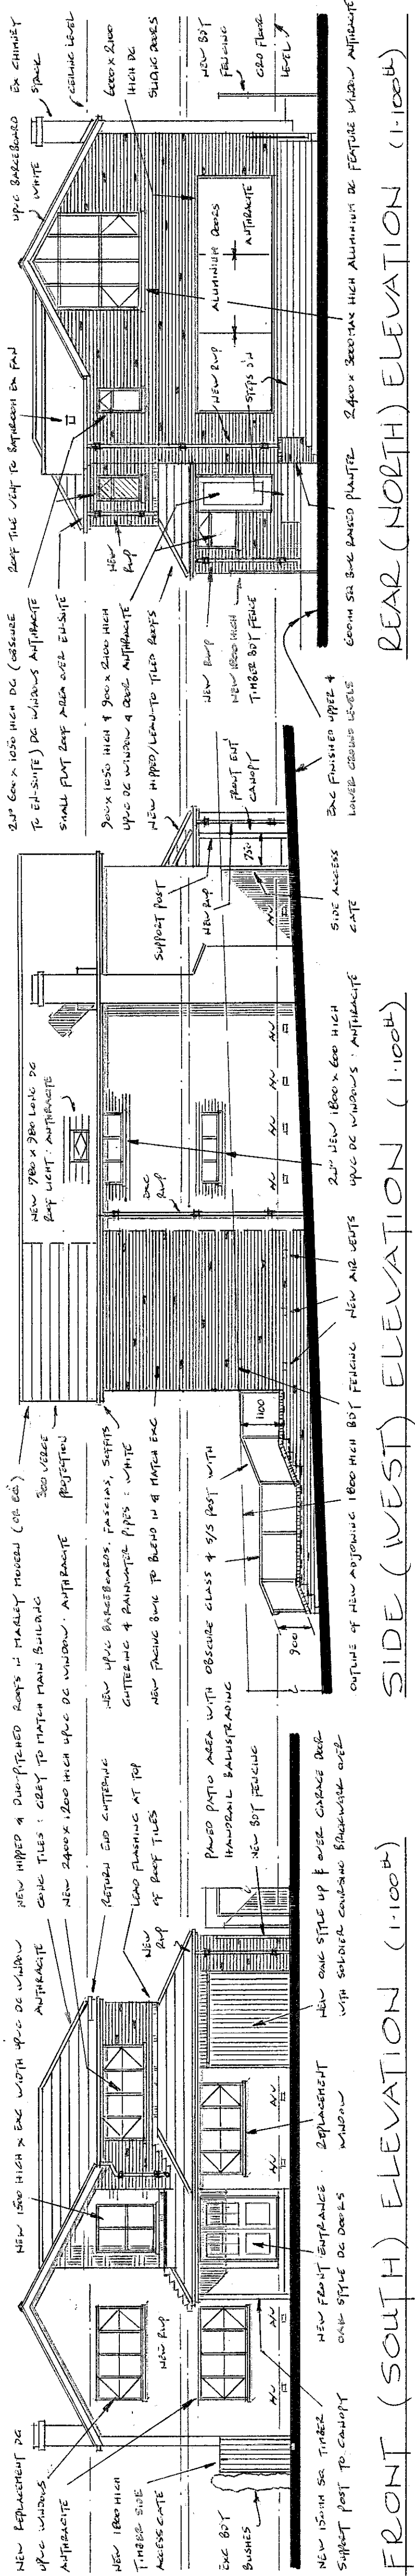
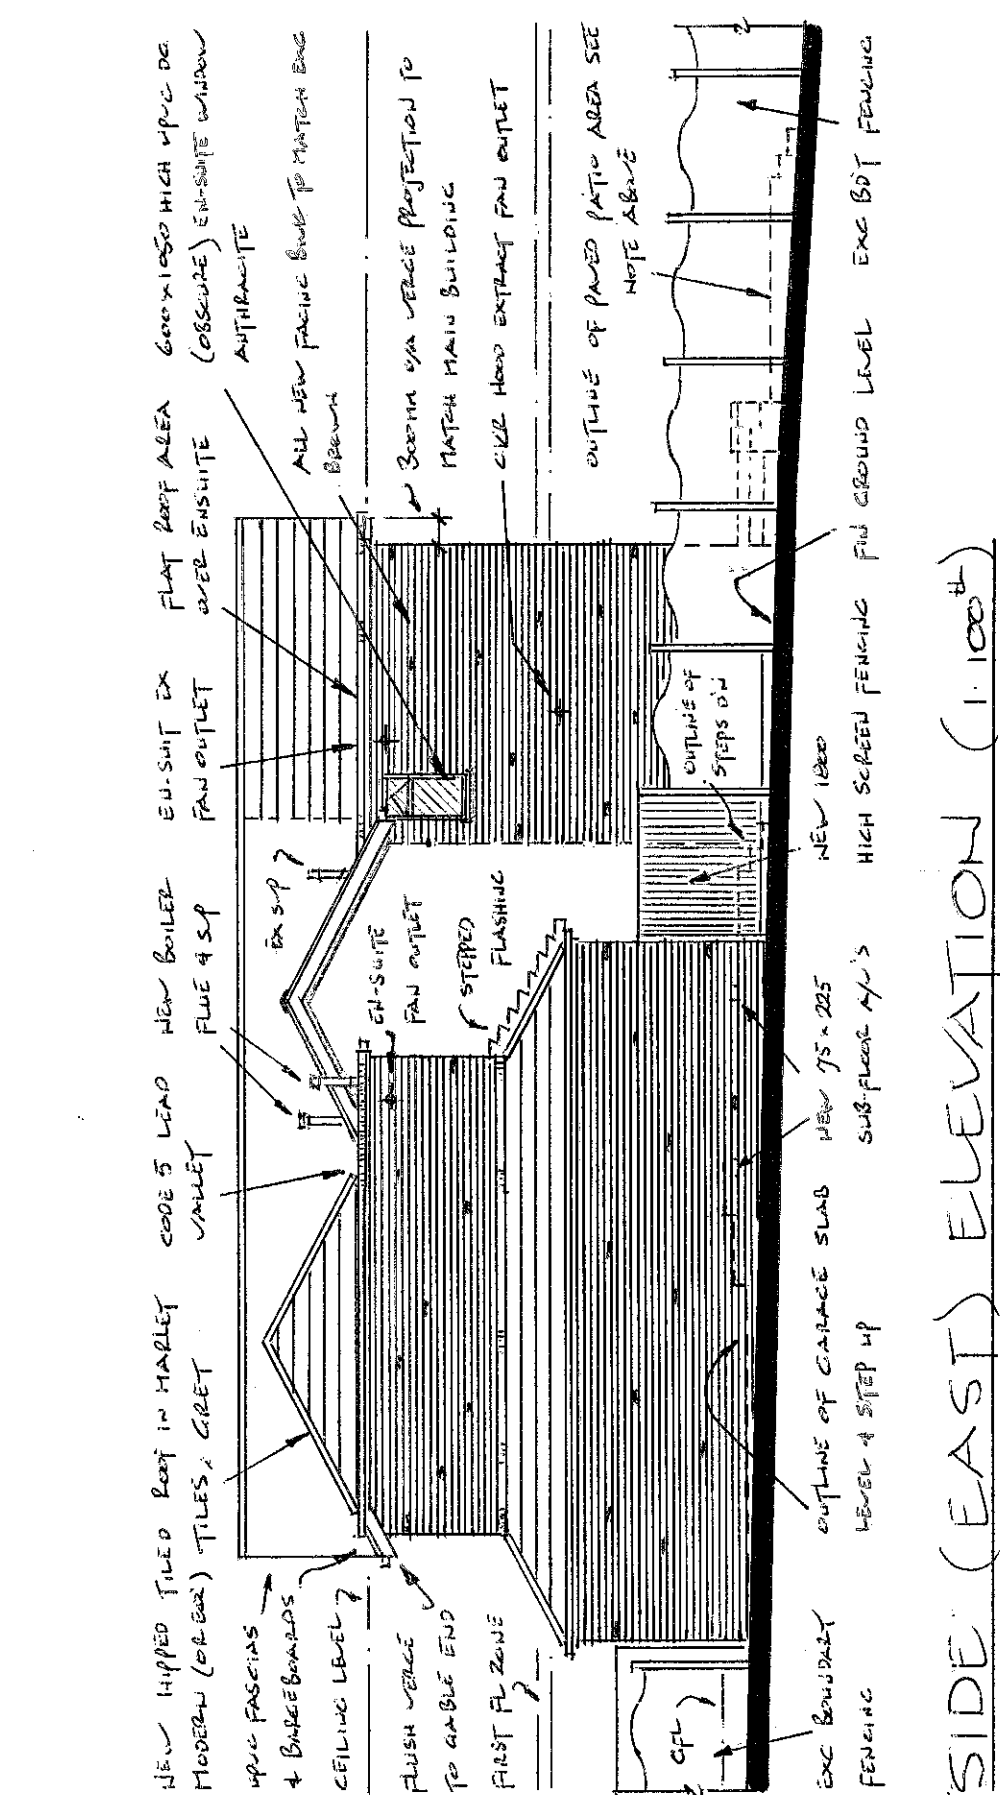


PROPOSED TWO STOREY REAR WITH SINGLE & TWO STOREY SIDE EXTENSIONS, NEW FRONT ENTRANCE CANOPY
BOUNDARY WALL AND EXISTING VEHICULAR ACCESS WIDENED AT NO 14 LATCHMORE FOREST GROVE WATERLOOVILLE


HAMPSHIRE PO8 8XC . FOR MR J READ . PLANS & ELEVATIONS . SCALE : 1:100th

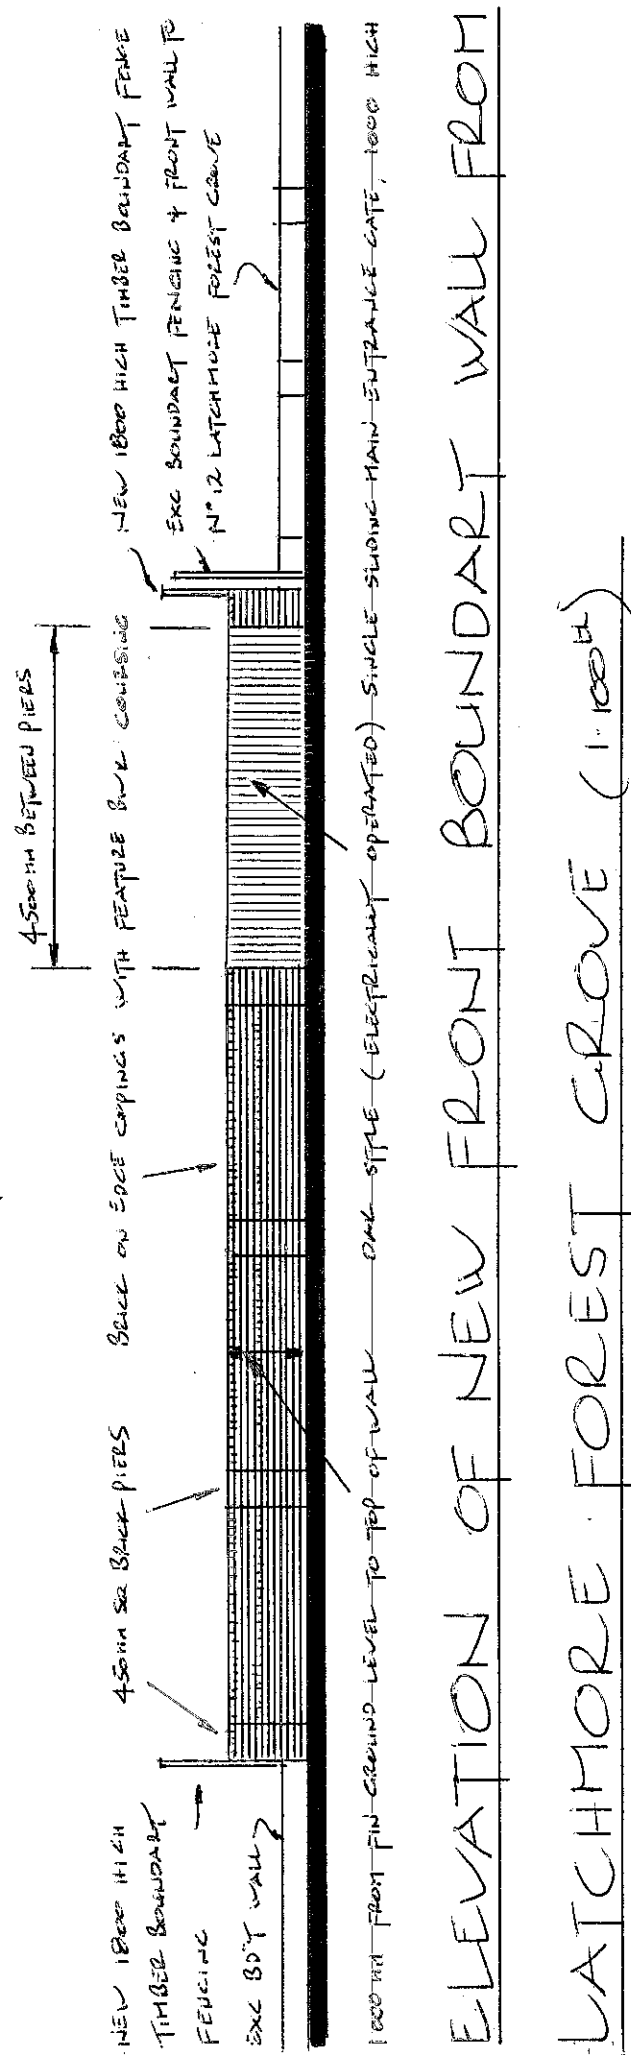

ISSUE	DATE	COMMENTS
2	7/12/25	REVISIONS WITH REDUCED SIDE SUE EXTENSIONS & LOWERED REAR CARAVAN PLATO AREA & FRONT CANOPY BOUNDARY WALL
3	13/12/25	FRONT BOUNDARY WALL REDUCED IN HEIGHT FROM 1400 TO 1000MM

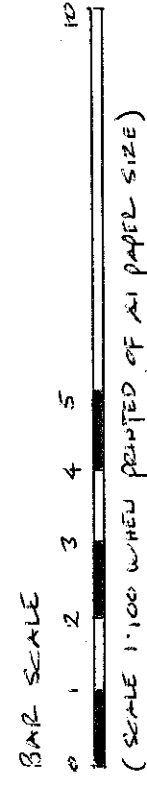

DRAWING NO LFC/PP/100/3

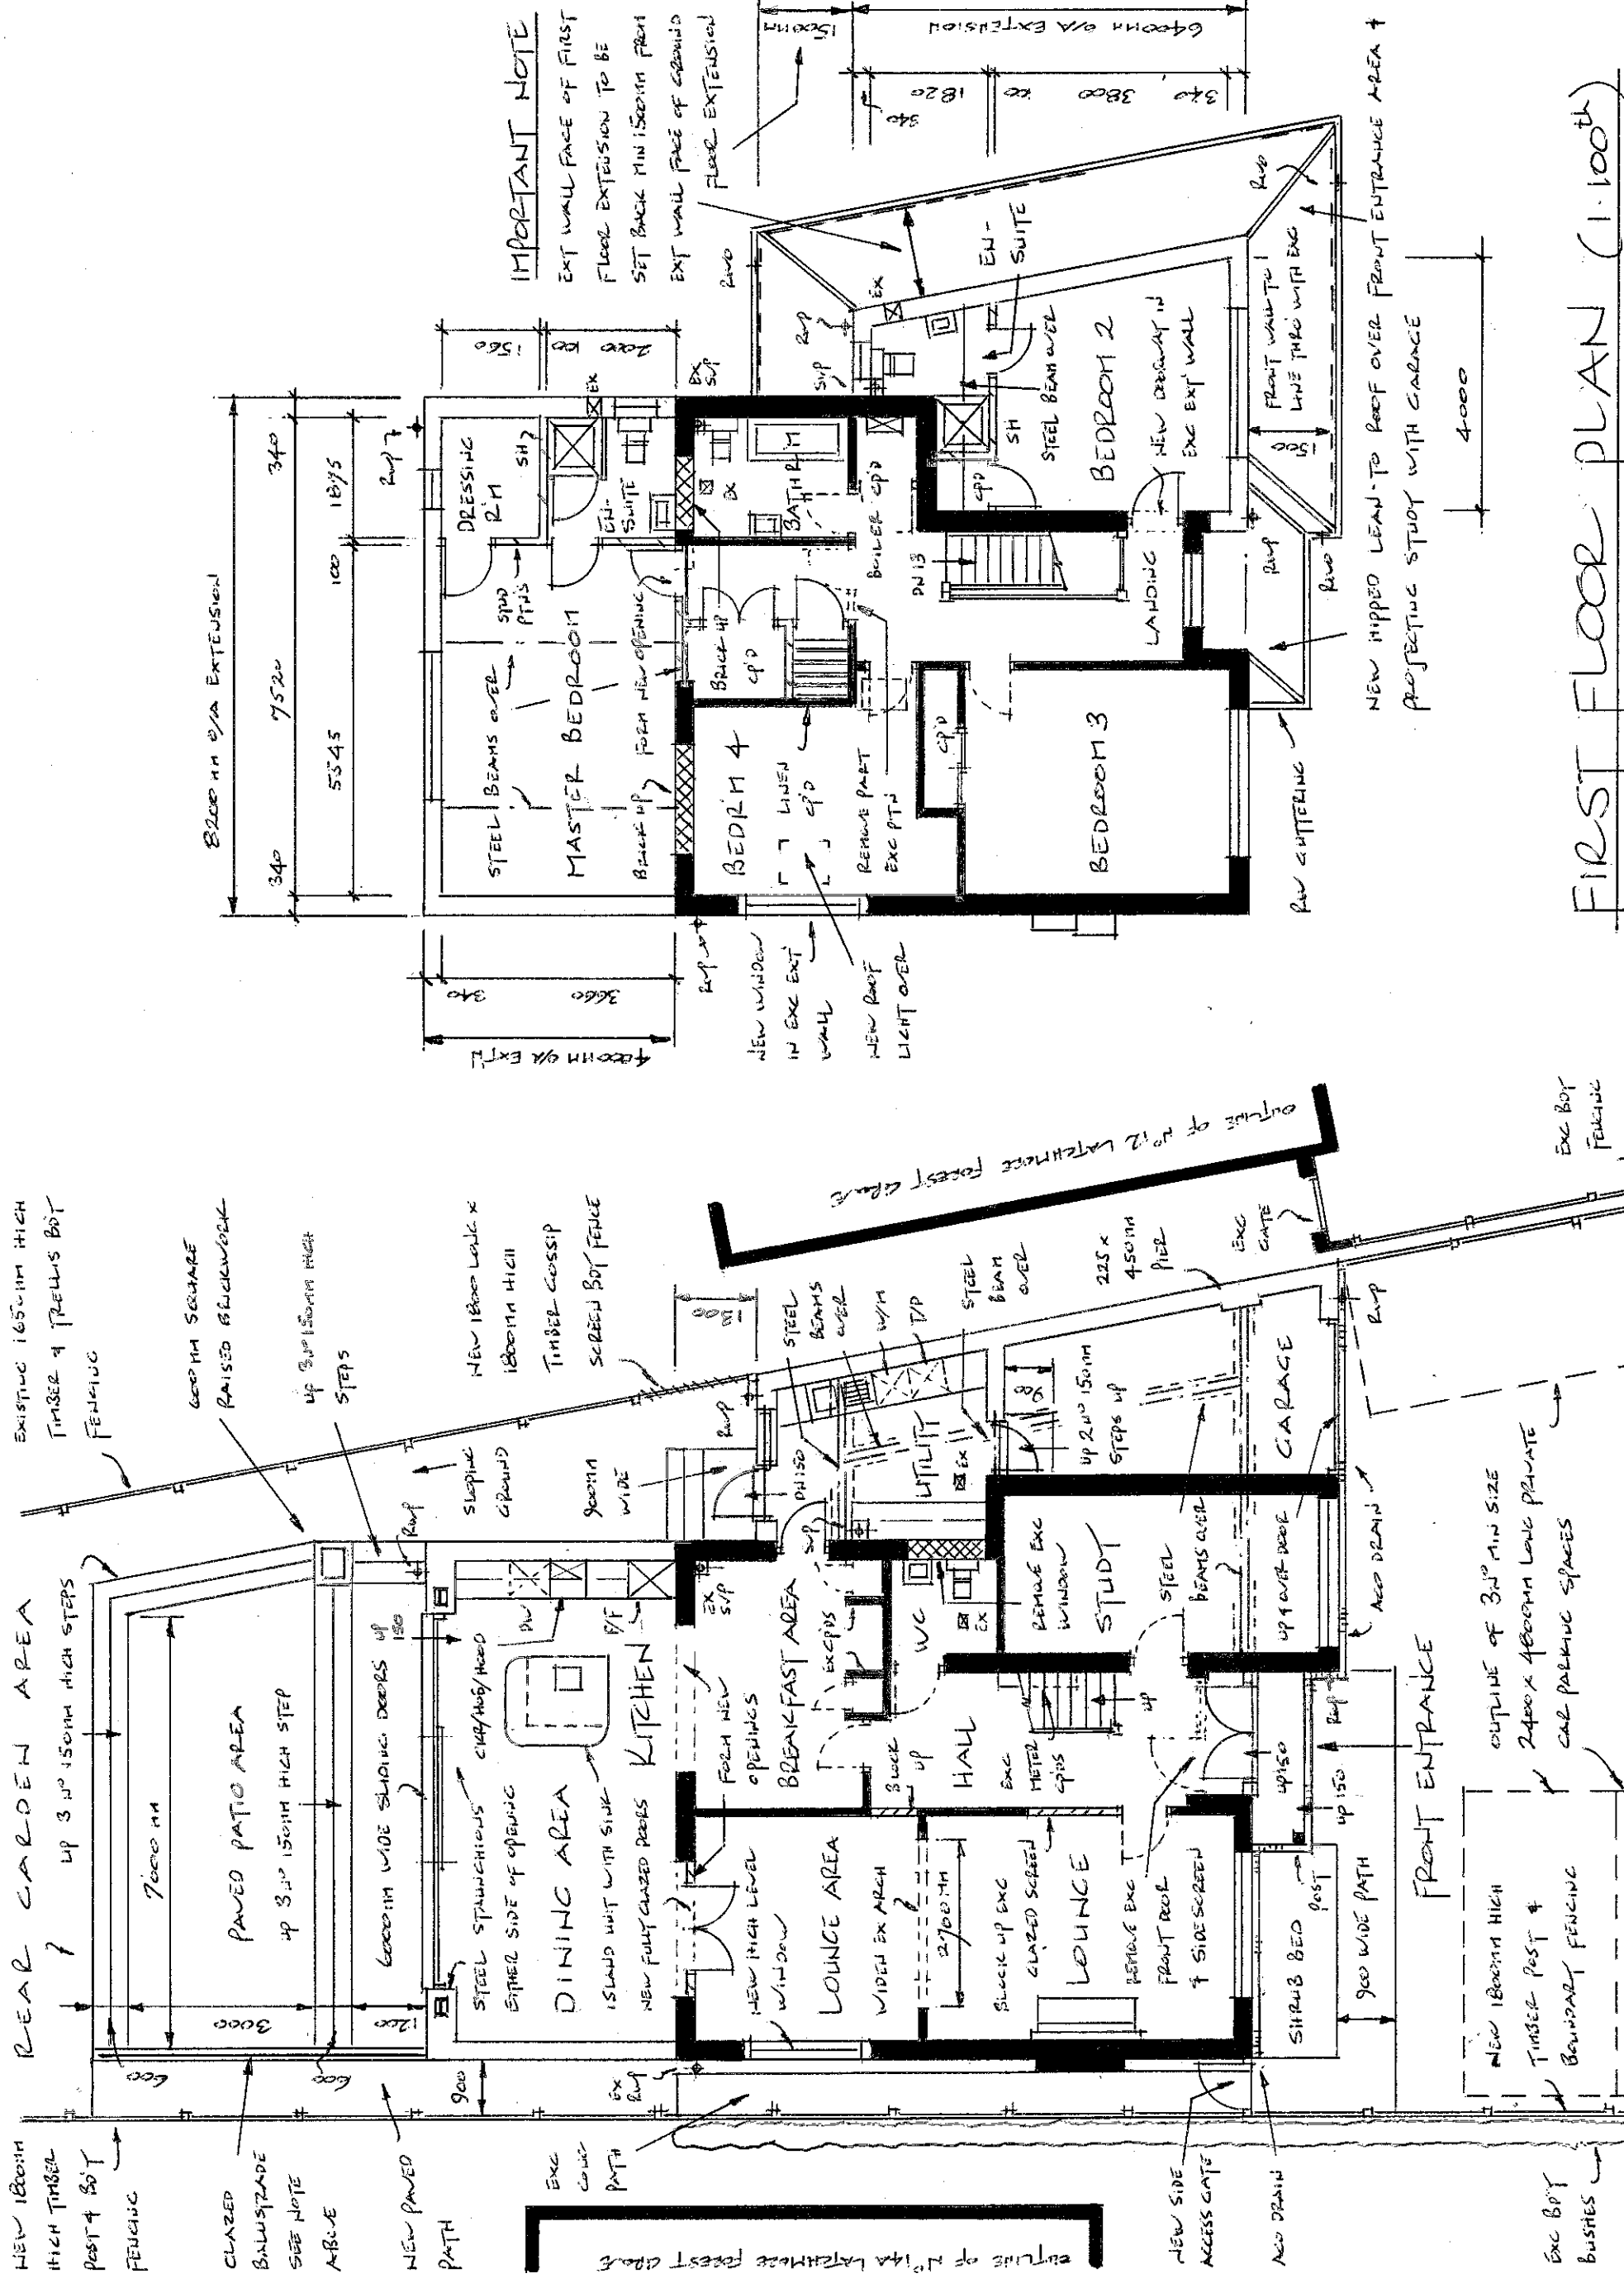

FIRST FLOOR PLAN (1:100th)

NOTE
EXISTING BIPINNAR VEHICULAR ACCESS
WIDENED FROM 3600MM TO 4800MM WIDE

GROUND FLOOR PLAN (1:100th)

