



Existing walls Proposed walls Proposed structure

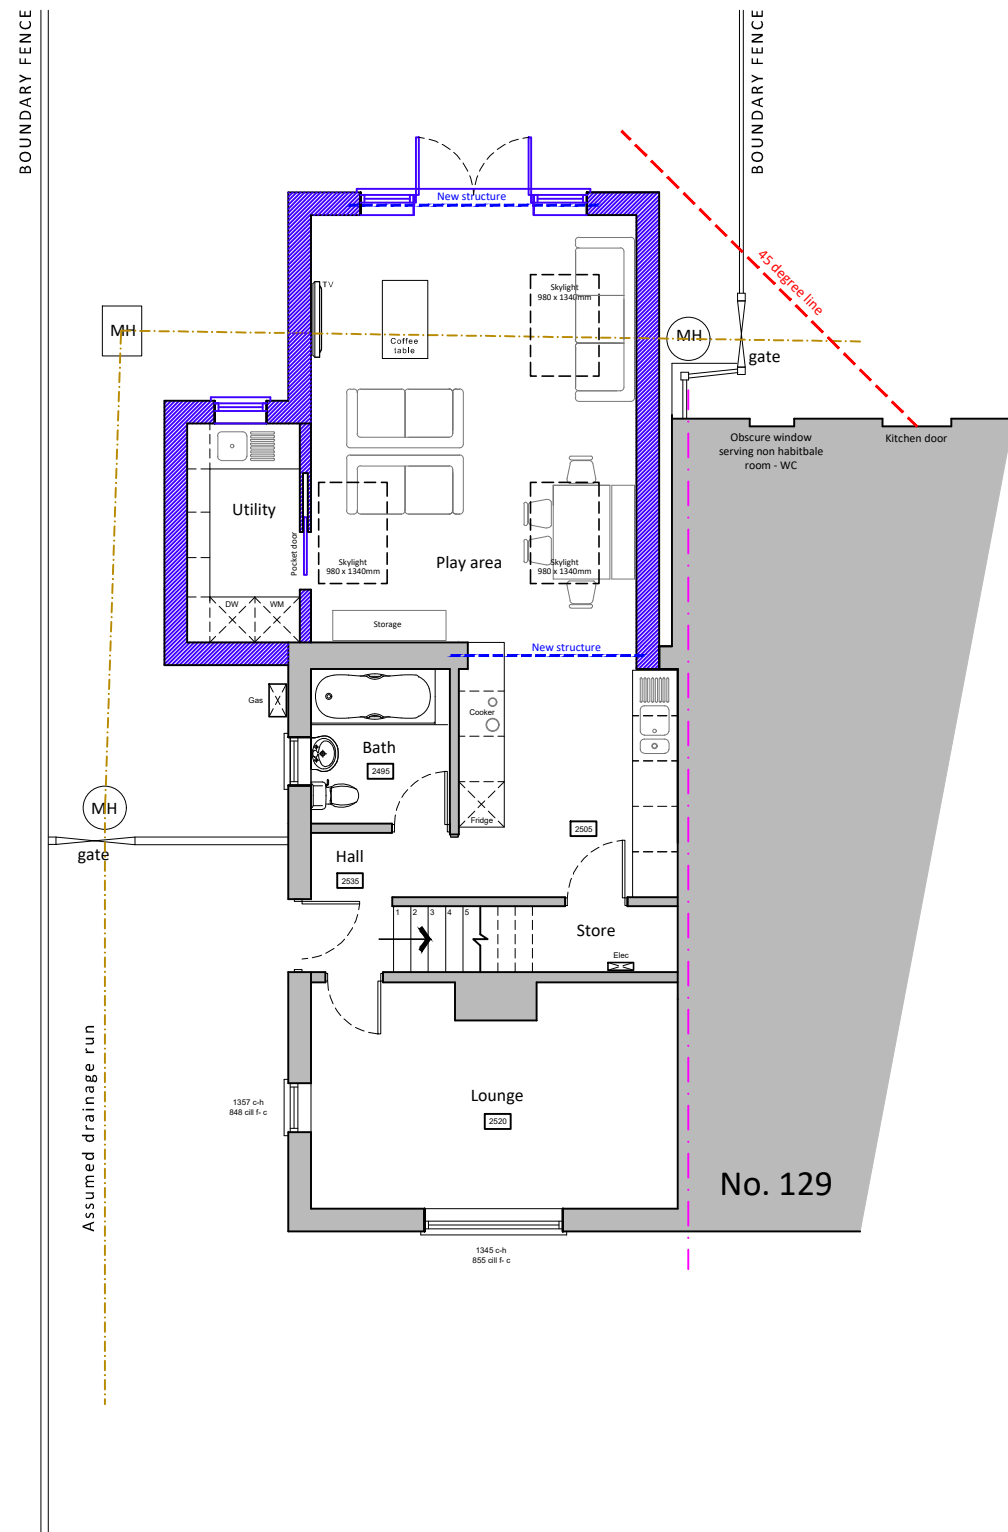


West (side) elevation

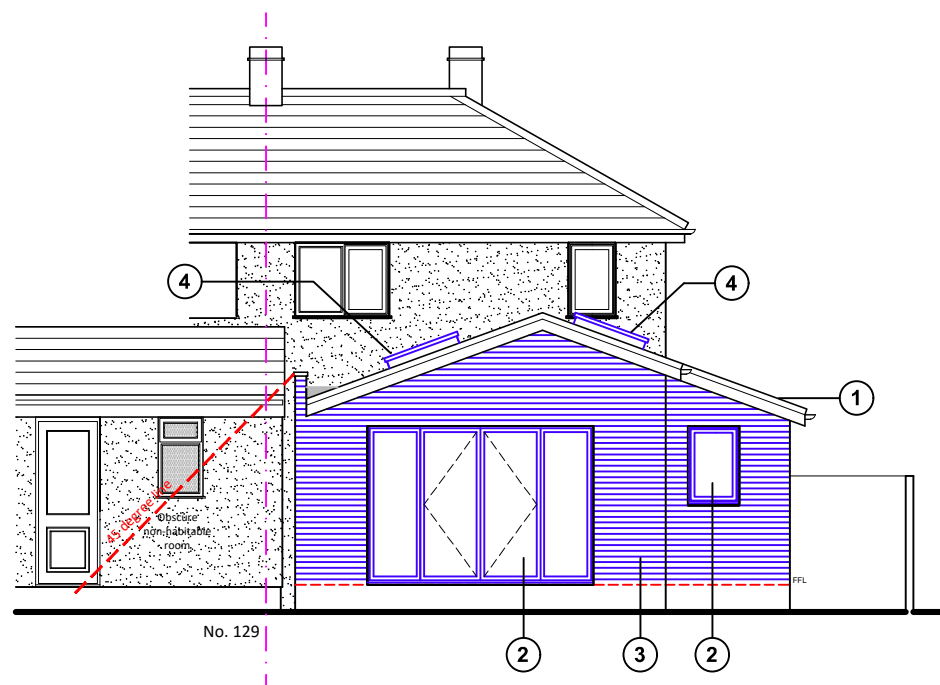

North (rear) elevation



Proposed floor plan & elevations scale 1:100

Proposed
single
storey rear
extension

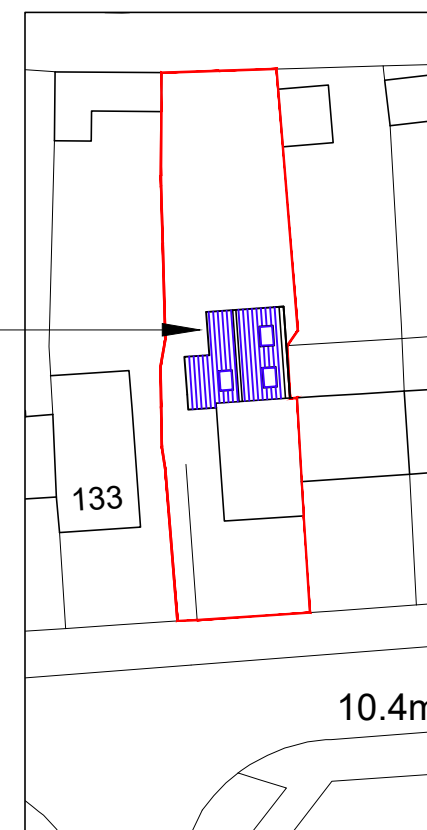

Site plan scale 1:500

Ground floor plan
(first floor plan unchanged in new proposal)

  

For
MRS & MRS BARKLEY

Project
PROPOSED REAR EXTENSION
AT 131 VICTORIA ROAD,
EMSWORTH, HANTS,
PO10 7NL

Title
PROPOSED PLAN & ELEVATIONS

Date	Drawn	Scale	Checked
OCT 2025	JB	1:100 @ A3	-
Job Number	Drawing Number	Revision	
PL.956.25	-11	C	

Office Tel:
01243 933732

Email:
admin@jb-architecturedesign.com

Web:
www.jb-architecturedesign.com

