


1 **Garage East Elevation**
1 : 100



2 **Garage Nth Elevation**
1 : 100




3 **Garage Sth Elevation**
1 : 100

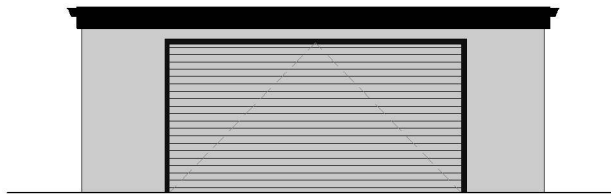

4 **Garage West Elevation**
1 : 100



5 **Garage Floor Plan**
1 : 50

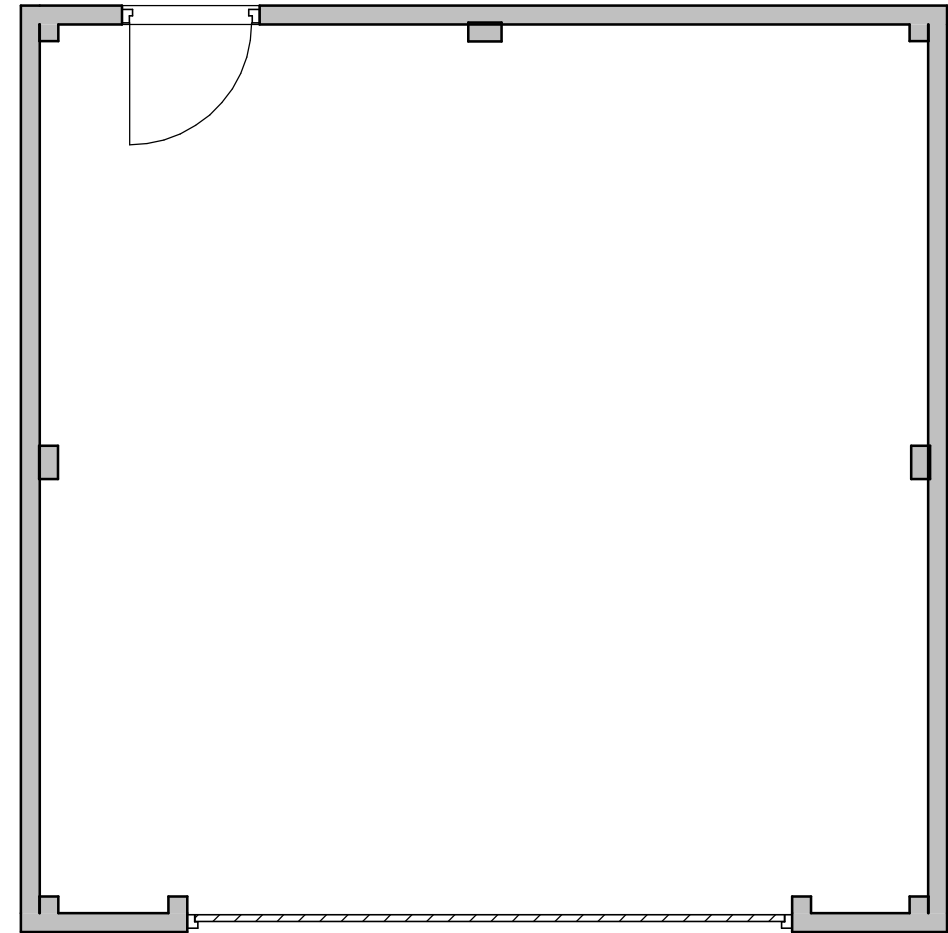

VISUAL SCALE 1:50 @ A3



VISUAL SCALE 1:100 @ A3

**IJ Murray
Associates Ltd**

www.ijma.co.uk



I J Murray Associates
Ltd
200 Seafront
Hayling Island
Hampshire
PO11 9HR
Phone 07779 246915
e-mail ian@ijma.co.uk

These drawings are for planning and building regulation
purposes only and are not for construction. All dimensions
should be checked on site before work commences

These drawings are the
property of IJ Murray
Associates Ltd and should
not be reproduced or used
in any way without the
permission of a Director of
IJ Murray Associates Ltd

Mr & Mrs Baigent
192 Sea Front HI
Permitted Development

Garage Plan and Elevations

Project number	Project Number	A118	
Date	Issue Date		
Drawn by	Author		
Paper size	Checker	Scale	As indicated