



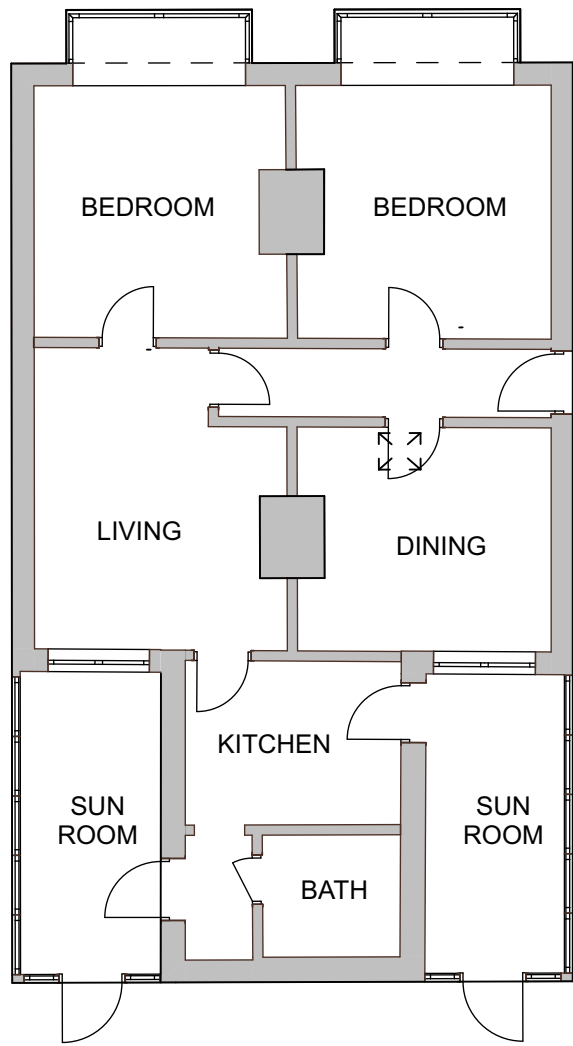


1 EXISTING - GROUND FLOOR PLAN

1:100

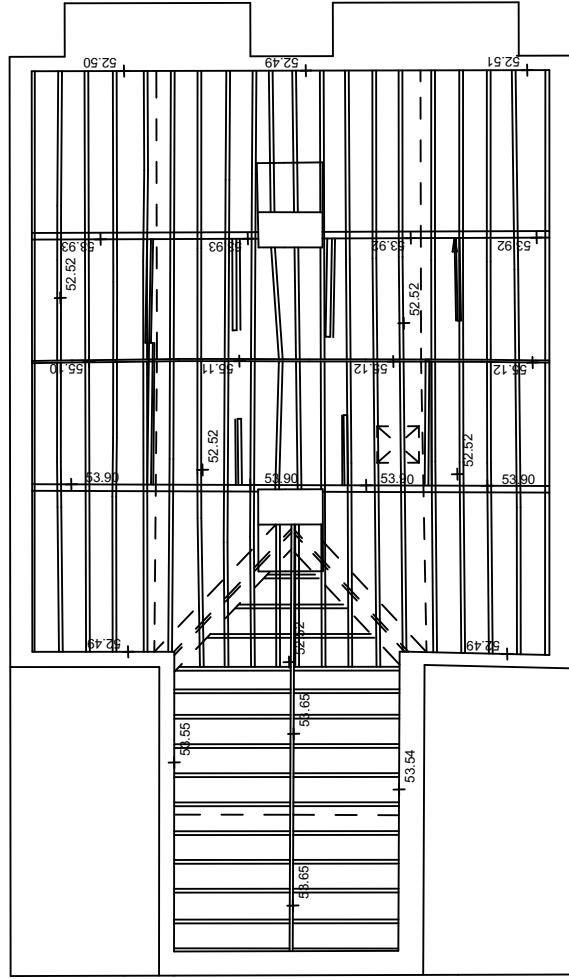


2 EXISTING - LOFT PLAN

1:100

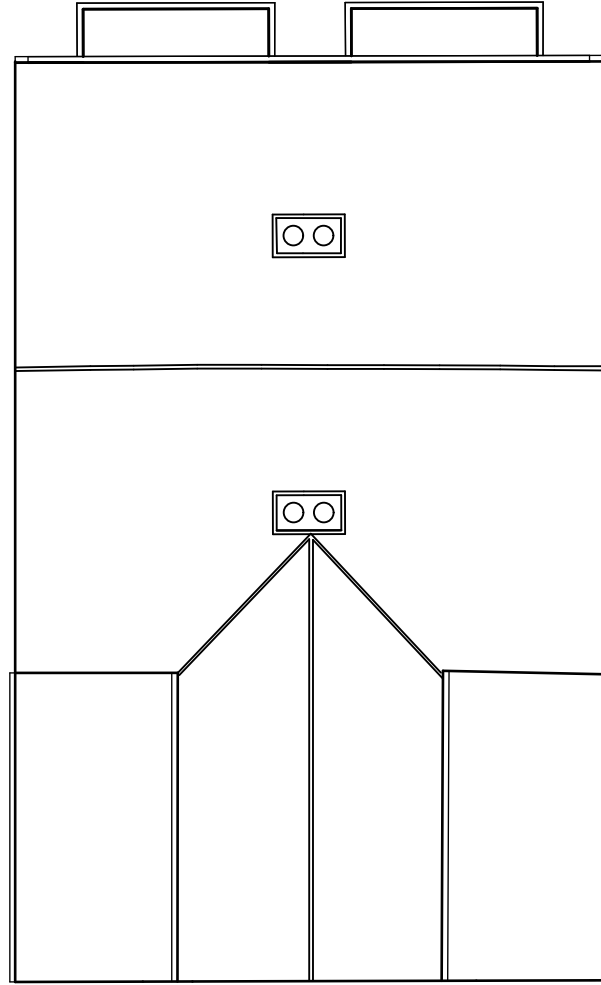


3 EXISTING - ROOF PLAN

1:100

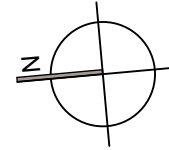

4 EXISTING - FRONT ELEVATION

1:100

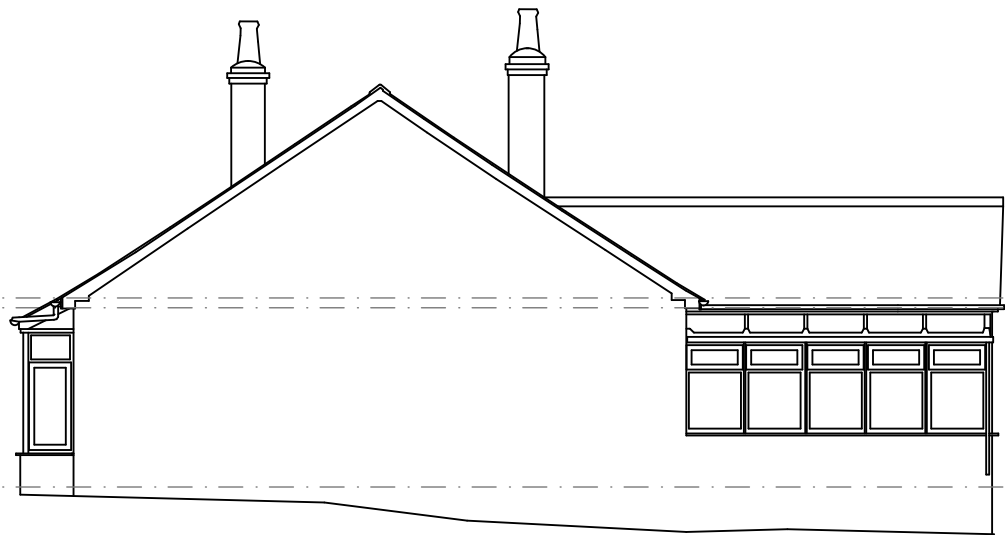


5 EXISTING - NORTH ELEVATION

1:100



6 EXISTING - REAR ELEVATION

1:100

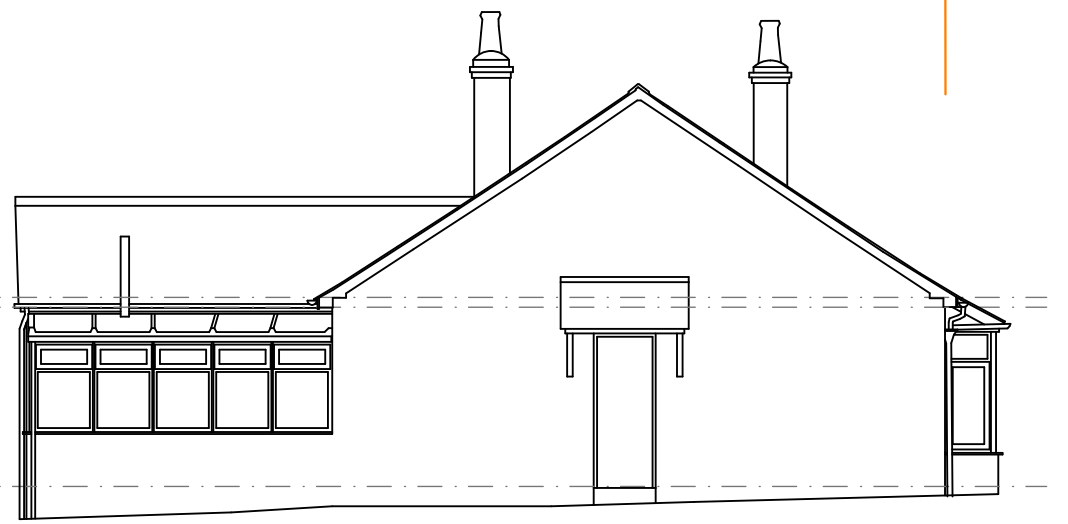

7 EXISTING - SOUTH ELEVATION

1:100

This drawing is not to be scaled. All dimensions to be checked on site before production or work begins on site.
Any discrepancies to be notified immediately to Charles Doe Architects. Do not reproduce this drawing without the prior consent of Charles Doe Architects.



ISSUE - PLANNING APPLICATION

CHARLES DOE ARCHITECTS

Richmond Bridge House
419 Richmond Road
Surrey TW1 2EX

Tel: +44 (0) 20 8948 4200

EXTENSION AND ALTERATIONS
21 St JAMES ROAD
EMSWORTH PO10 7DN

Title
EXISTING

Scale 1:100 @ A3
Date DECEMBER 2025

Project No. : 1460
Drawing No. / Revision
EX-01