



No.19 James Copse Road, Lovedean, Hampshire, PO8 9RG.


NOTES:
The contractor, sub-contractor or supplier is to check all relevant dimensions, levels, existing structure and materials together with existing service runs prior to commencing the works. ANY DISCREPANCIES ARE TO BE BROUGHT TO THE ATTENTION OF THE ARCHITECTURAL DESIGNER.
© This drawing is copyright and may not be copied, traced, altered or reproduced without the express written permission of the Architectural Designer.

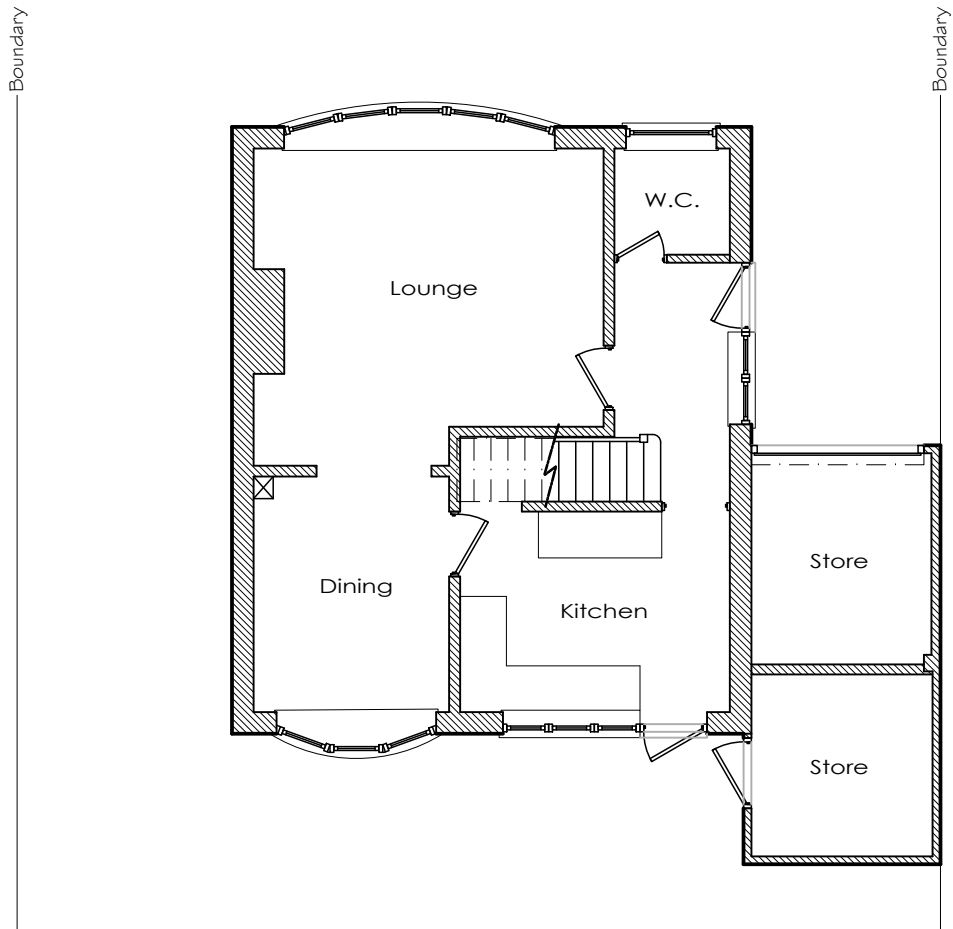


Existing Ground Floor Plan 1:100 @ A3

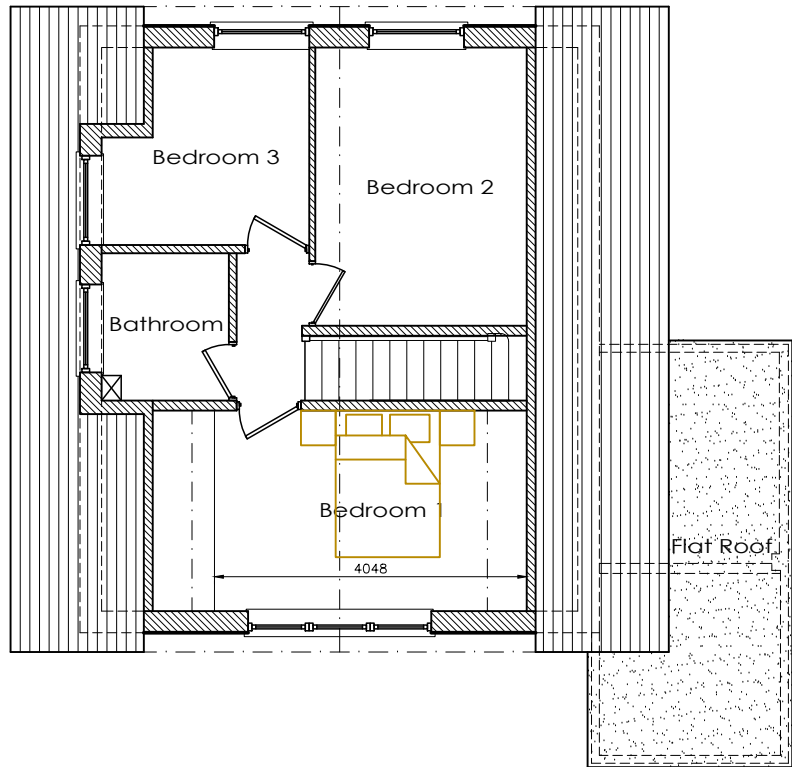

Existing First Floor Plan 1:100 @ A3

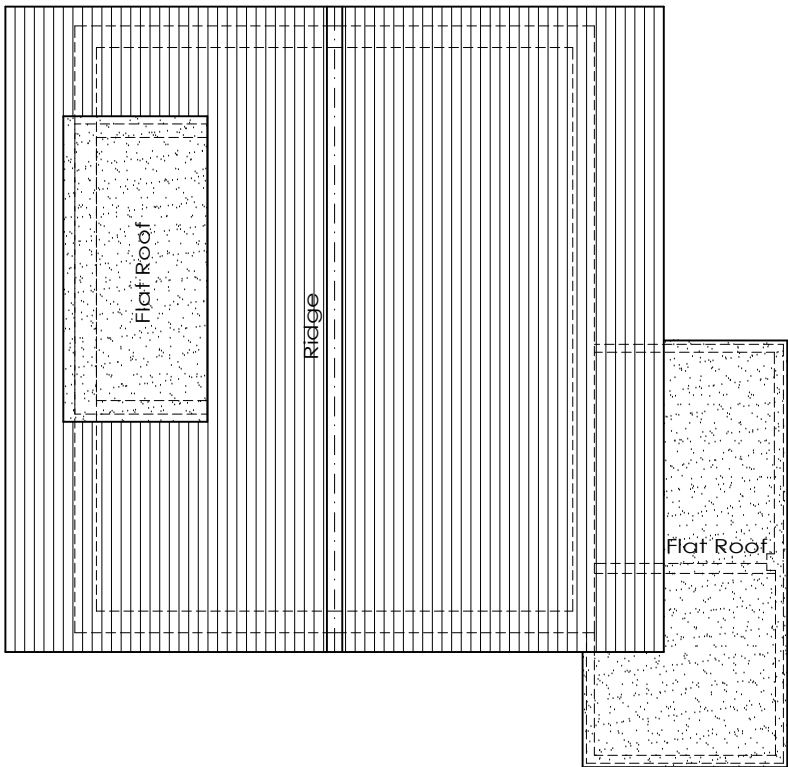

Existing Roof Plan 1:100 @ A3

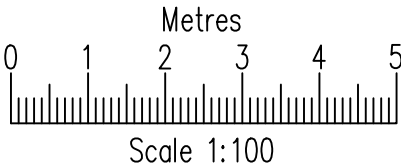


L.M.D. Designs Ltd.
Architectural Design Services
4 Foxcombe Close, Swanmore,
Hampshire, SO32 2UJ.
Tel: 07876 712622
Email: Lmdarchitecture@aol.com

Job Title	Proposed Works at 19 James Copse Rd, Lovedean, Hampshire, PO8 9RG.
Client	Mr & Mrs T. Griffiths
Drawing Title	Planning Floor & Roof Plans Existing
CAD REF: 2251036-19-James-Copse-Rd.dwg	Scale 1:100
Drawn SLV	Amended
Checked	Date Dec '25
Job No. 2251036	Drg. No. 102 Rev.