
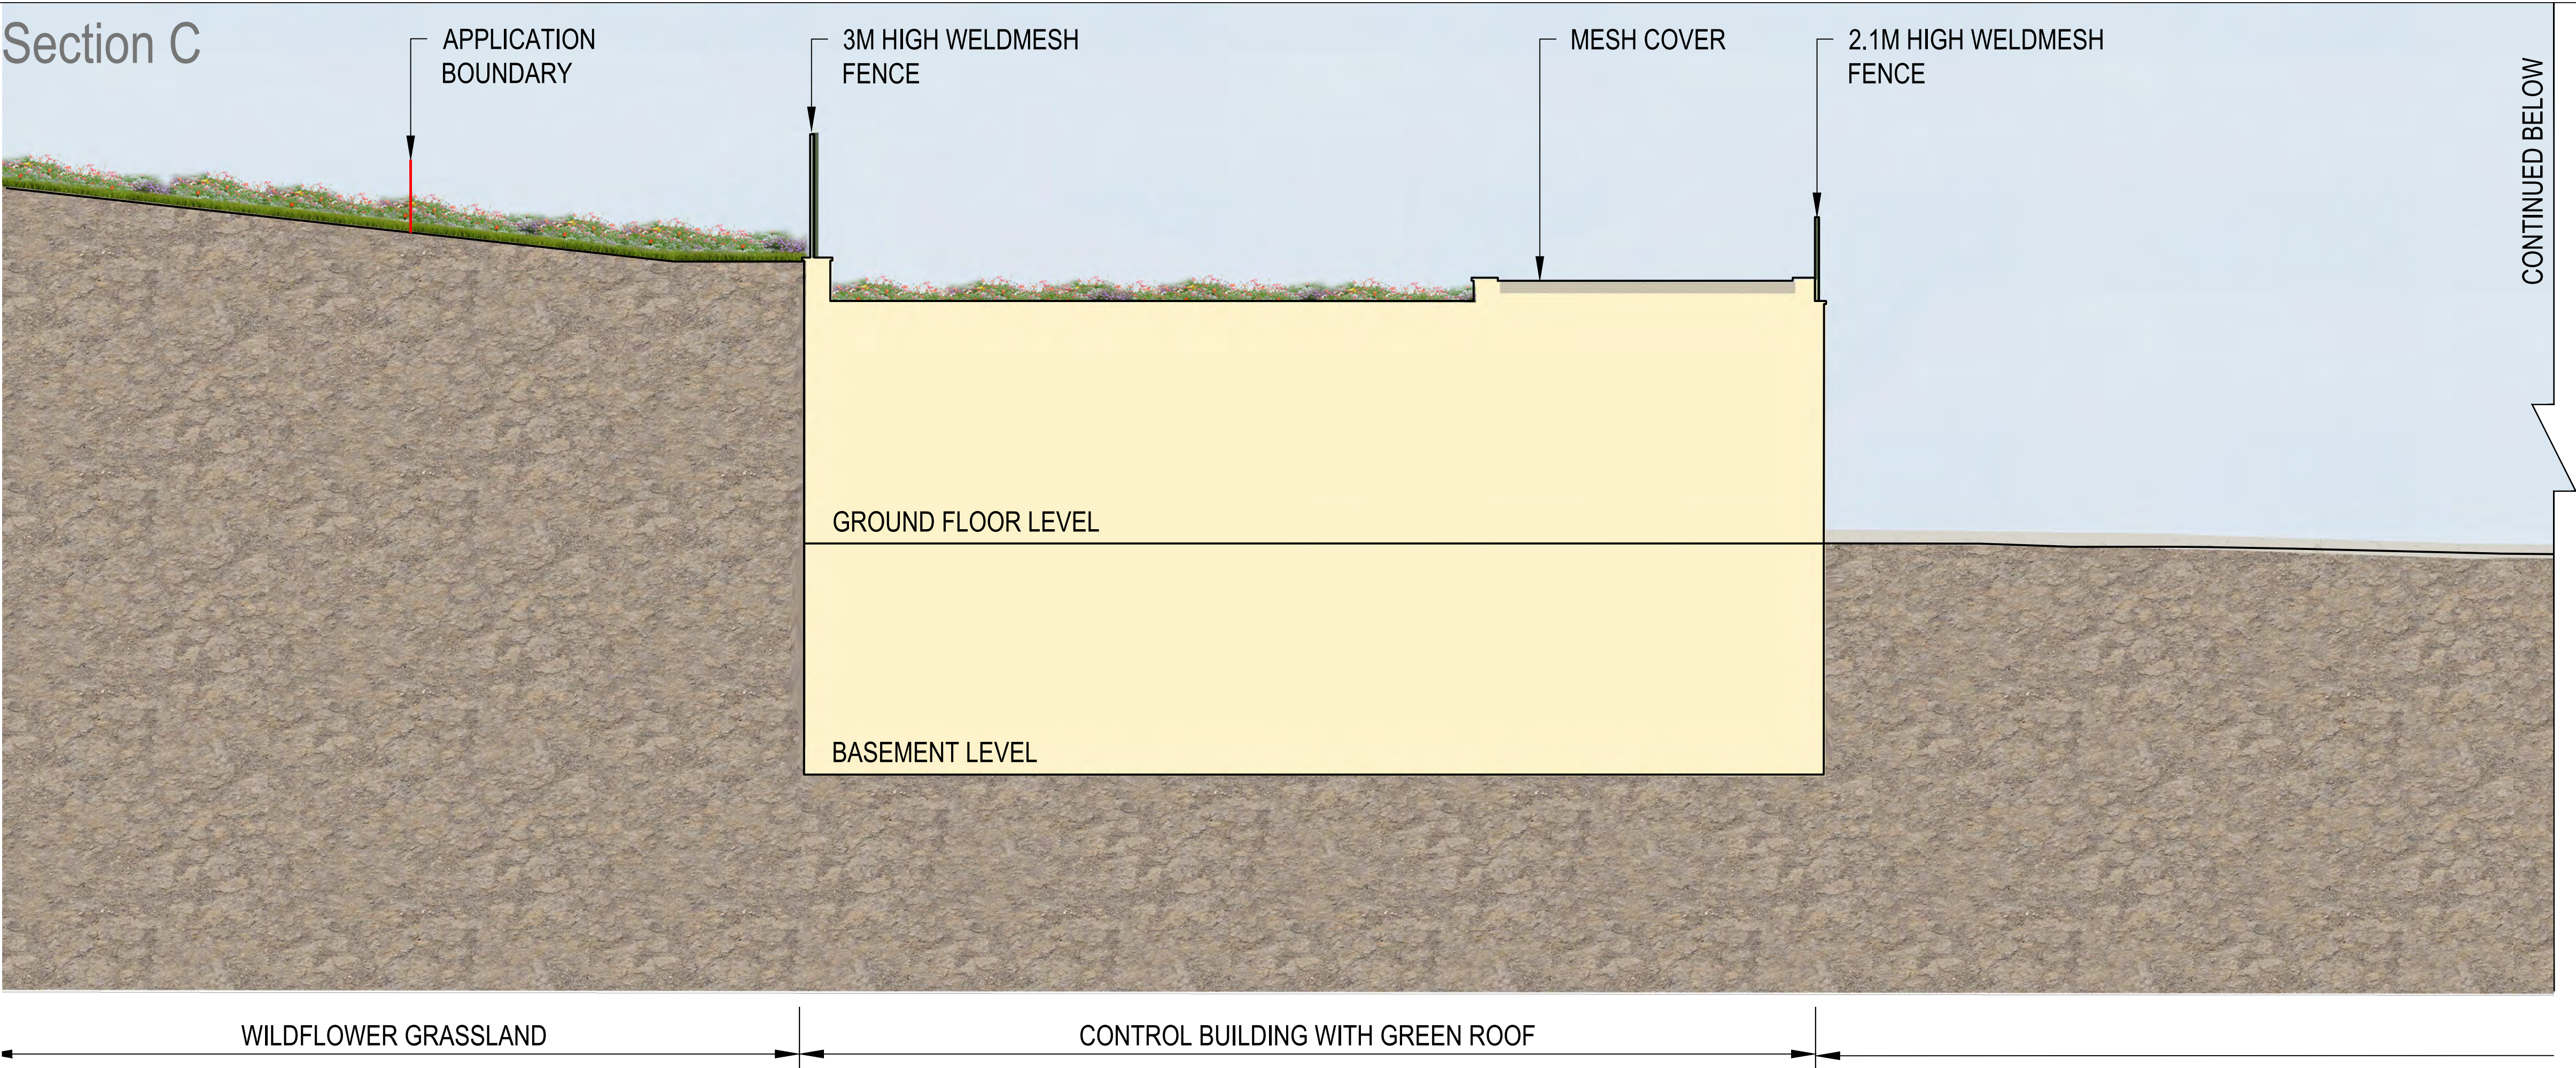


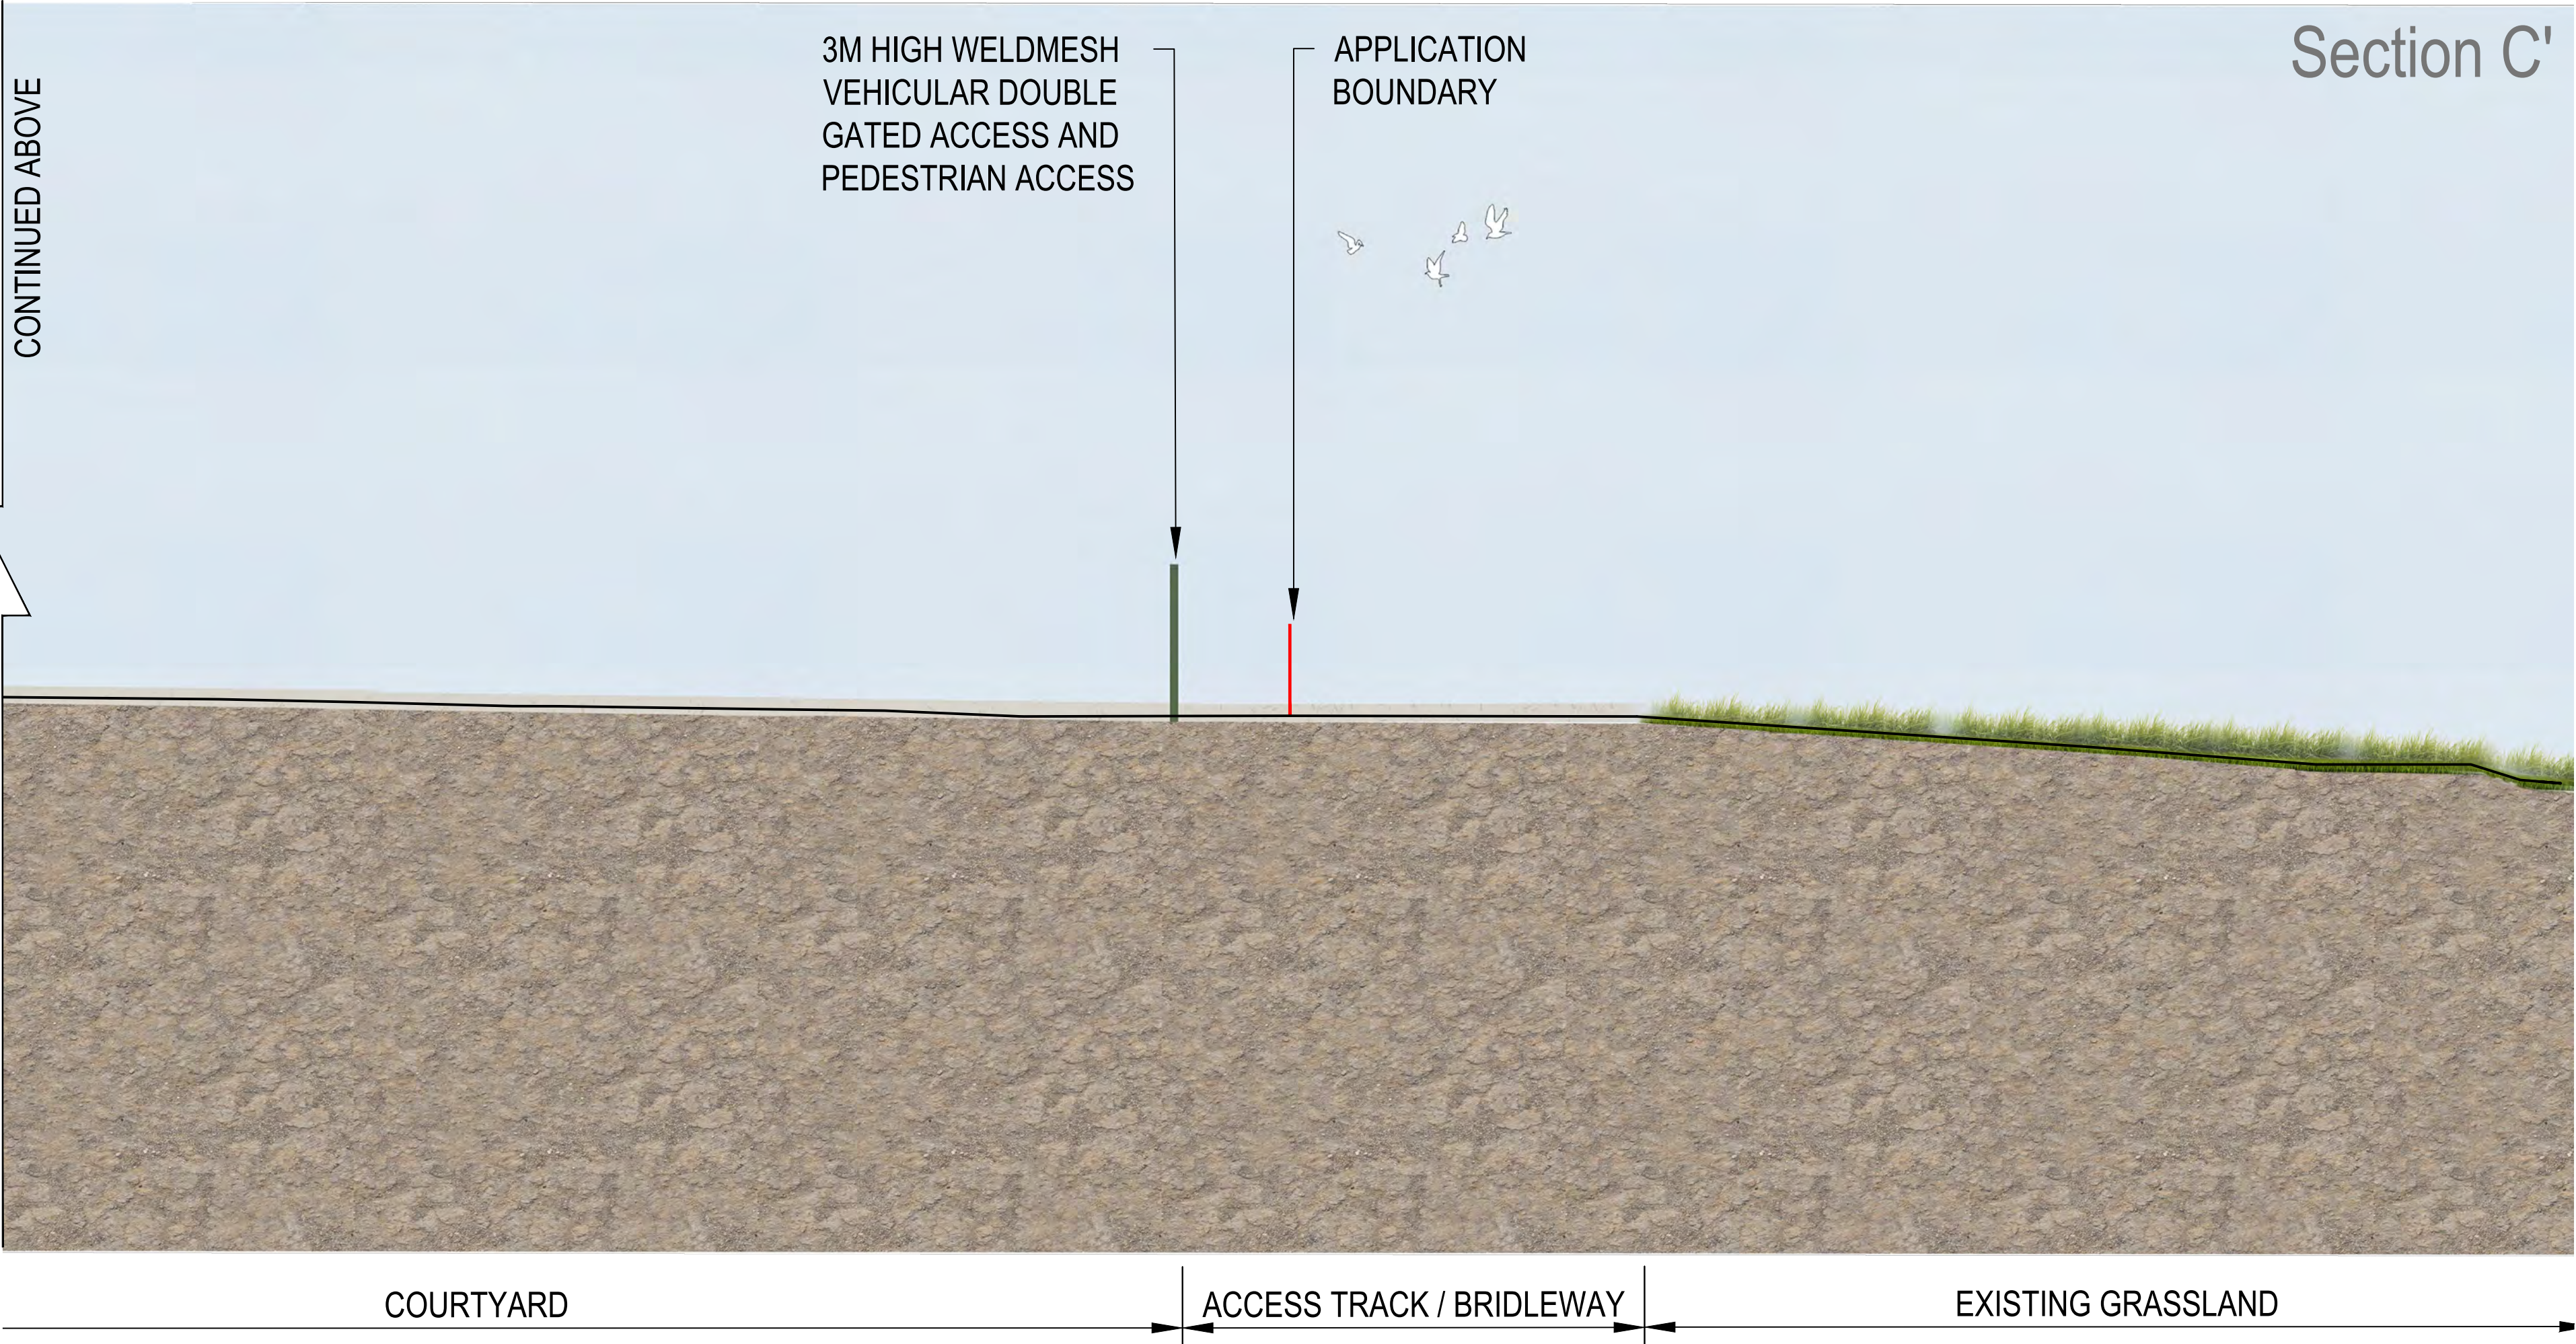

NOTES

1. ALL DIMENSIONS ARE IN MILLIMETRES UNLESS NOTED OTHERWISE (UNO).

2. ALL LEVELS ARE IN METRES TO ORDNANCE DATUM UNO.

Atlas - Not to scale

REFERENCE DOCUMENTS AND DRAWINGS

PLEASE REFER TO THE BELOW DRAWINGS:

HTR-GHD-CB-RE-DR-T-0020 - CONTROL BUILDING APPLICATION BOUNDARY

HTR-GHD-CB-RE-DR-T-0021 - CONTROL BUILDING CONSERVATION BOUNDARY

HTR-GHD-CB-RE-DR-T-0022 - CONTROL BUILDING LANDSCAPE PLAN

HTR-GHD-CB-RE-DR-T-0023 - CONTROL BUILDING LANDSCAPE CROSS SECTIONS SHEET 1

HTR-GHD-CB-RE-DR-T-0001 - SITE/ROOF PLAN

HTR-GHD-CB-RE-DR-T-0004 - BUILDING SECTIONS

HTR-GHD-CB-RE-DR-T-0005 - FRONT AND SIDE ELEVATIONS

HTR-GHD-CB-RE-DR-T-0006 - REAR AND SIDE ELEVATIONS

|     |              |     |     |            |
|-----|--------------|-----|-----|------------|
| P04 | FOR APPROVAL | SWG | SWG | 19/11/2025 |
| P03 | FOR APPROVAL | SWG | SWG | 09/10/2025 |
| P02 | FOR APPROVAL | SWG | SWG | 17/07/2025 |
| P01 | FOR APPROVAL | SWG | SWG | 14/07/2025 |

| Rev      | Description | Checked | Approved       | Date |
|----------|-------------|---------|----------------|------|
| Author   | ER          |         | Drafting Check | ST   |
| Designer | ER          |         | Design Check   | ST   |

Telephone: Havant (023) 9249 9888

Fax: Havant (023) 9245 3632

Website: [www.portsmouthwater.co.uk](http://www.portsmouthwater.co.uk)

Registered Office: PO Box 8 West Street

Havant Hampshire PO9 1LG

REGISTERED IN ENGLAND No. 2536455

Client PORTSMOUTH WATER

Project HAVANT THICKET RESERVOIR

Status FOR APPROVAL Status Code S4

Drawing Title CONTROL BUILDING LANDSCAPE CROSS SECTIONS SHEET 2 Size A1

HTR-GHD-CB-RE-DR-T-0024 Rev P04