


1 PROPOSED GROUND FLOOR PLAN
Scale: 1:50

REAR ELEVATION 3 (WEST)




FRONT ELEVATION 1 (EAST)

4 FRONT ELEVATION 1 (EAST)
Scale: 1:100

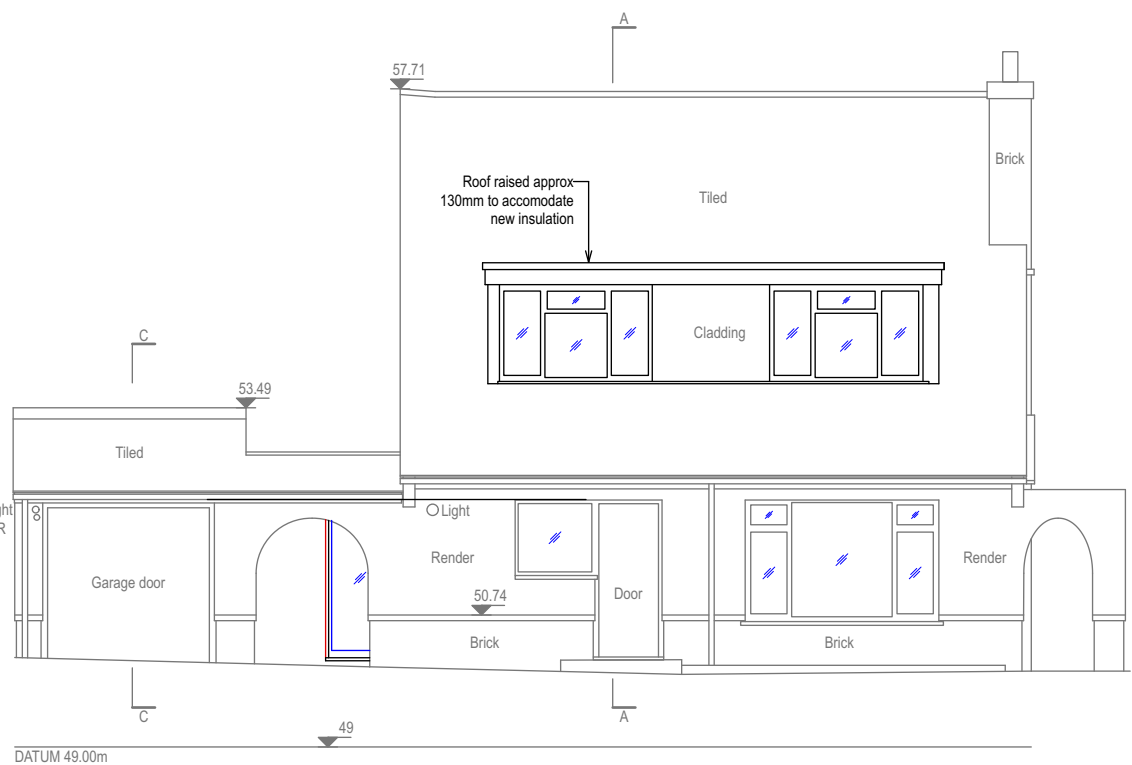



DATUM 48.00m

5 PROPOSED SIDE ELEVATION 2 (NORTH)
Scale: 1:100

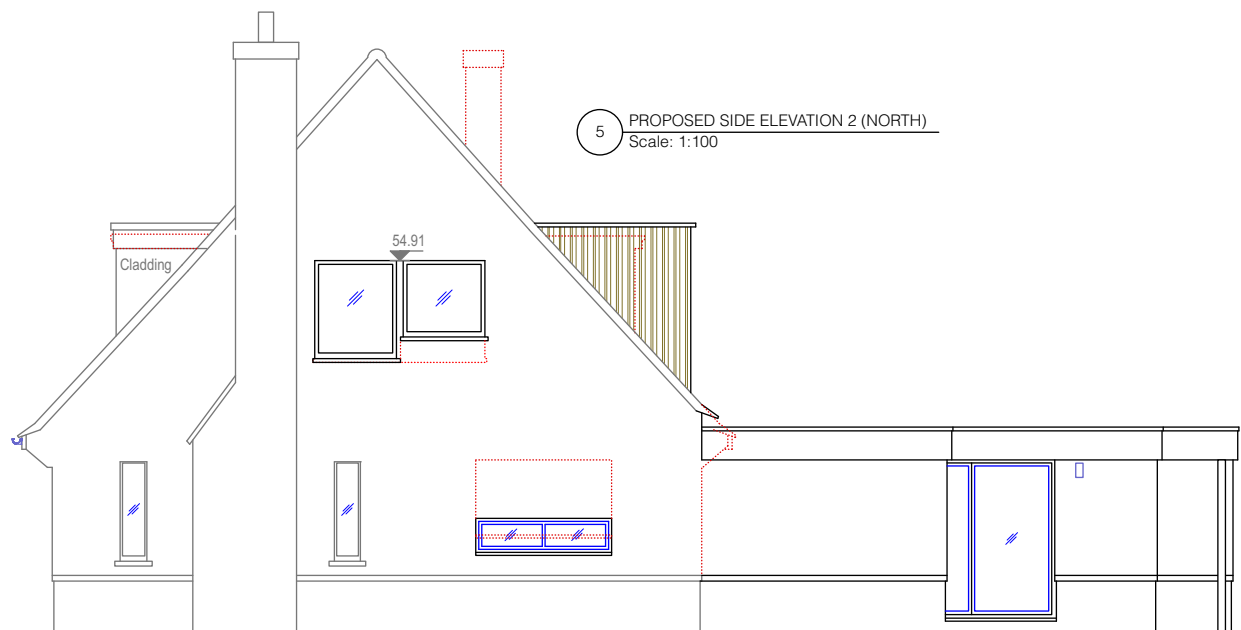


DATUM 48.00m

2 PROPOSED 1ST FLOOR PLAN
Scale: 1:50

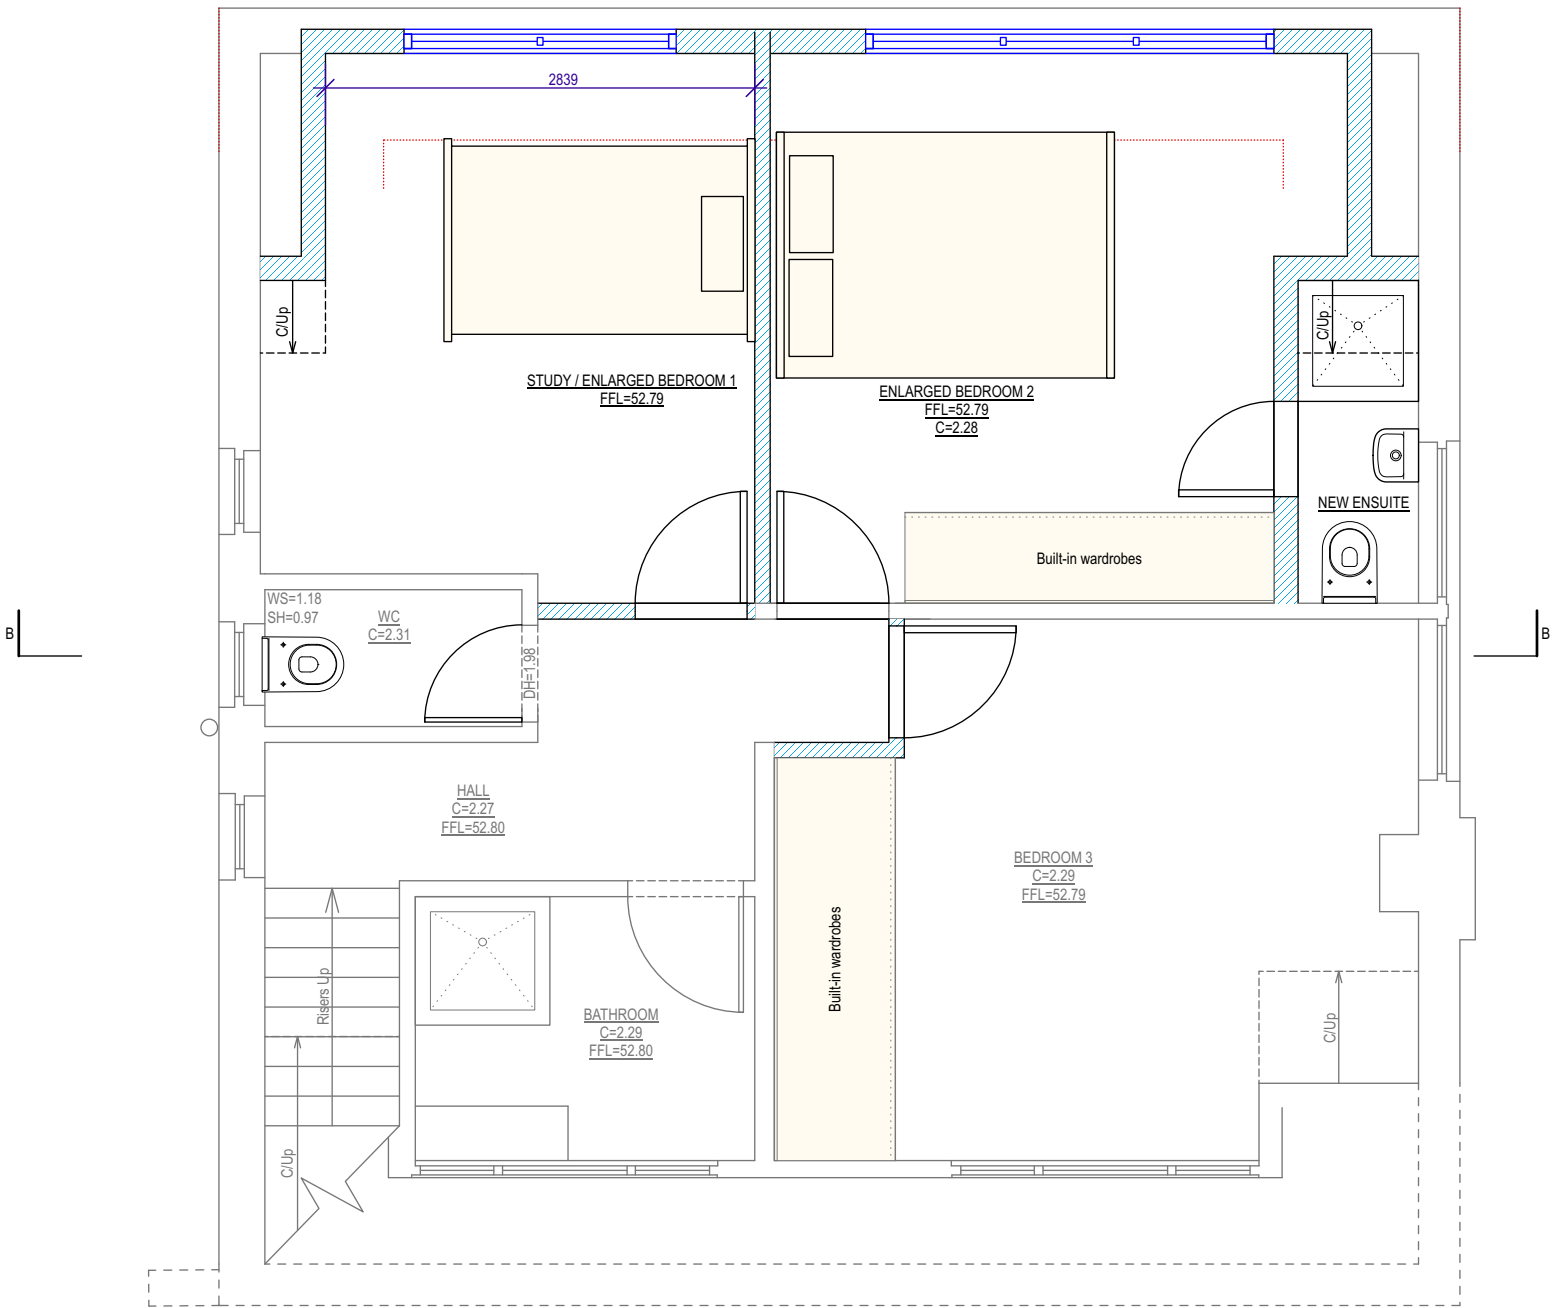 


6 PROPOSED REAR ELEVATION 3 (WEST)
Scale: 1:100

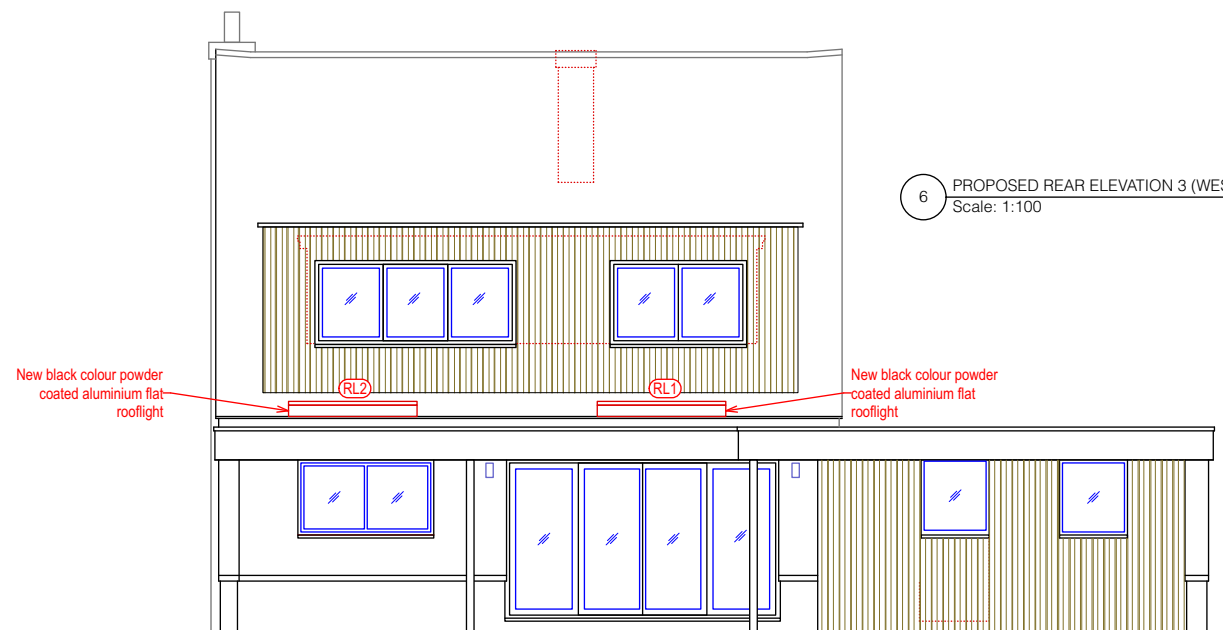

DATUM 48.00m

7 PROPOSED SIDE ELEVATION 4 (SOUTH)
Scale: 1:100

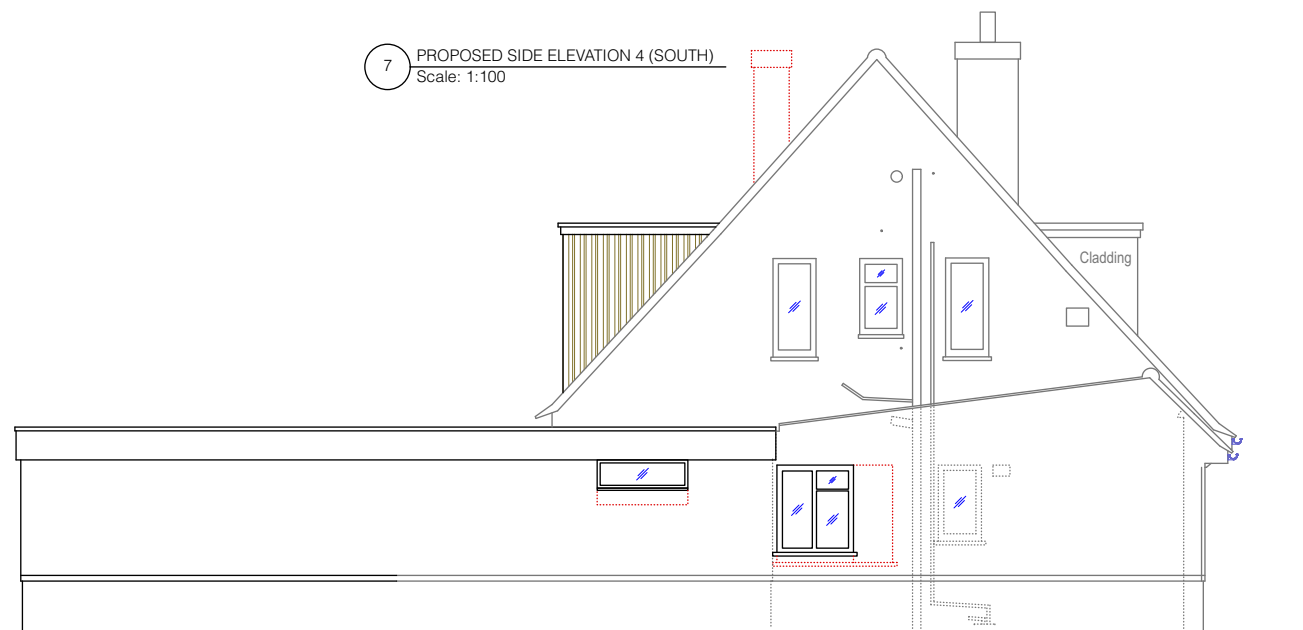

DATUM 48.00m

PROPOSED EXTERNAL MATERIALS

White colour painted render walls and natural clay brick.
Natural or composite cladding to portion of walls.
White or grey colour powder coated aluminium glazed doors.
White or grey colour powder coated aluminium windows.
White colour UPVC hoppers, gutters and downpipes.
White colour fascias & soffits.
Grey colour flat roof finish.
Black colour steel columns.
8 no. soffit lights and 3 no. wall lights.

KEY

A	Approximate	LB	Liter Br
AB	As Brick	LP	Lamp Post
AC	Asch Crown Height	LTB	Lighting Bollard
Agg	Aggregate	MH	Manhole
AS	Asch Spring Height	MK	Marker Post
Asph	Asphalt	MPC	Meal Post
B	Bollard	NP	Name Plate
BB	Belted Beacon	OH	Overhead Cable
BH	Belted	OH	Overhead Building
Bpav	Brick Pavers	OH	Overhead Electric Cable
BIG	Back Inlet Gully	OH	Overhead Telecom Cable
BPW	Brick Wall	PB	Post Box
BS	Brick Sill	PM	Painting Meter
C	Ceiling Height	PO	Post
Chap	Ceiling Slopes Up	PWL	Parapet Wall Level
CP	Ceiling Height	RE	Removable Bollard
CH	Ceiling Hatch	RE	Rolling Eye
CL	Cover Level	RG	Road Gully
CLB	Cobbles	RL	Ridge Level
CONC	Concrete	RPO	Relief Post
Cpav	Crazy Paving	RS	Road Sign
Cpd	Cupboard	RWP	Rainwater Pipe
CPO	Concrete Post	SH	Shower St to Head Height
CPS	Concrete Paving Stone	SP	Soil Pipe
CWT	Cold Water Tank	SSL	Structural Slat Level
D	Depth (metres)	STN	Survey Station
DC	Drainage Channel	SUP	Soil Vent Pipe
DH	Door Head Height	SWC	Surface Water IC
DPC	Damp Proof Course	TGB	Telephone Cell Box
EL	Eaves Level	TFL	Top Fence Level
EP	Electric Pole	TL	Traffic Light
ER	Earth Rod	TLCB	Traffic Light Control Box
FB	Fixed Bollard	Tras	Tram
FRL	Finished Floor Level	TP	Telegraph Pole
FH	Fire Hydrant	Tpav	Tactile Paving
FL	Flood Light	TPD	Timber Post
FP	Flag Pole	TWL	Top Wall Level
FPO	Fence Post	U	Underneath
FRL	Flat Roof Level	UB	Underneath of Beam Height
FWC	Foul Water IC	UB	Underneath of Beam Height
G	Gully	UD	Underneath of Dosing Height
GM	Gas Meter	UP	Underneath of Pipe Height
GP	Gas Pipe	US	Underneath
GPO	Gate Post	UTL	Underneath to Lift
H	Height (metres)	VP	Vent Pipe
HB	Hinged Bollard	WAC	Window Arch Crown Height
HWC	Hot Water Cylinder	WAS	Window Arch Spring Height
IC	Insulation Cover	WH	Window Head Height
ID	Invert Depth	WL	Water Level
I	Invert Level	WM	Water Meter
JB	Junction Box	WP	Water Pipe
KG	Kerb Inlet Gully	WS	Window Sill Height
L	Level	WSV	Water Stop Valve

MMA

F

Revision	Comment	Date
Client	MR & MRS WATTS	
Project	14 STAUNTON AVENUE HAYLING ISLAND HAMPSHIRE PO11 1EN	
Title	MINOR MATERIAL AMENDMENT (MMA) FLOOR PLANS AND ELEVATIONS	
Drawing Number	SD24702-MMA	Revision
Scale	AS SHOWN	A
Sheet Size	A1	PLANNING
Drawn By	DW	Status
Date	JAN 2026	