

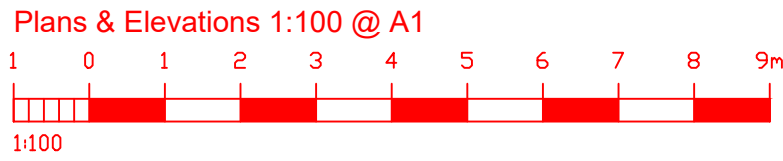


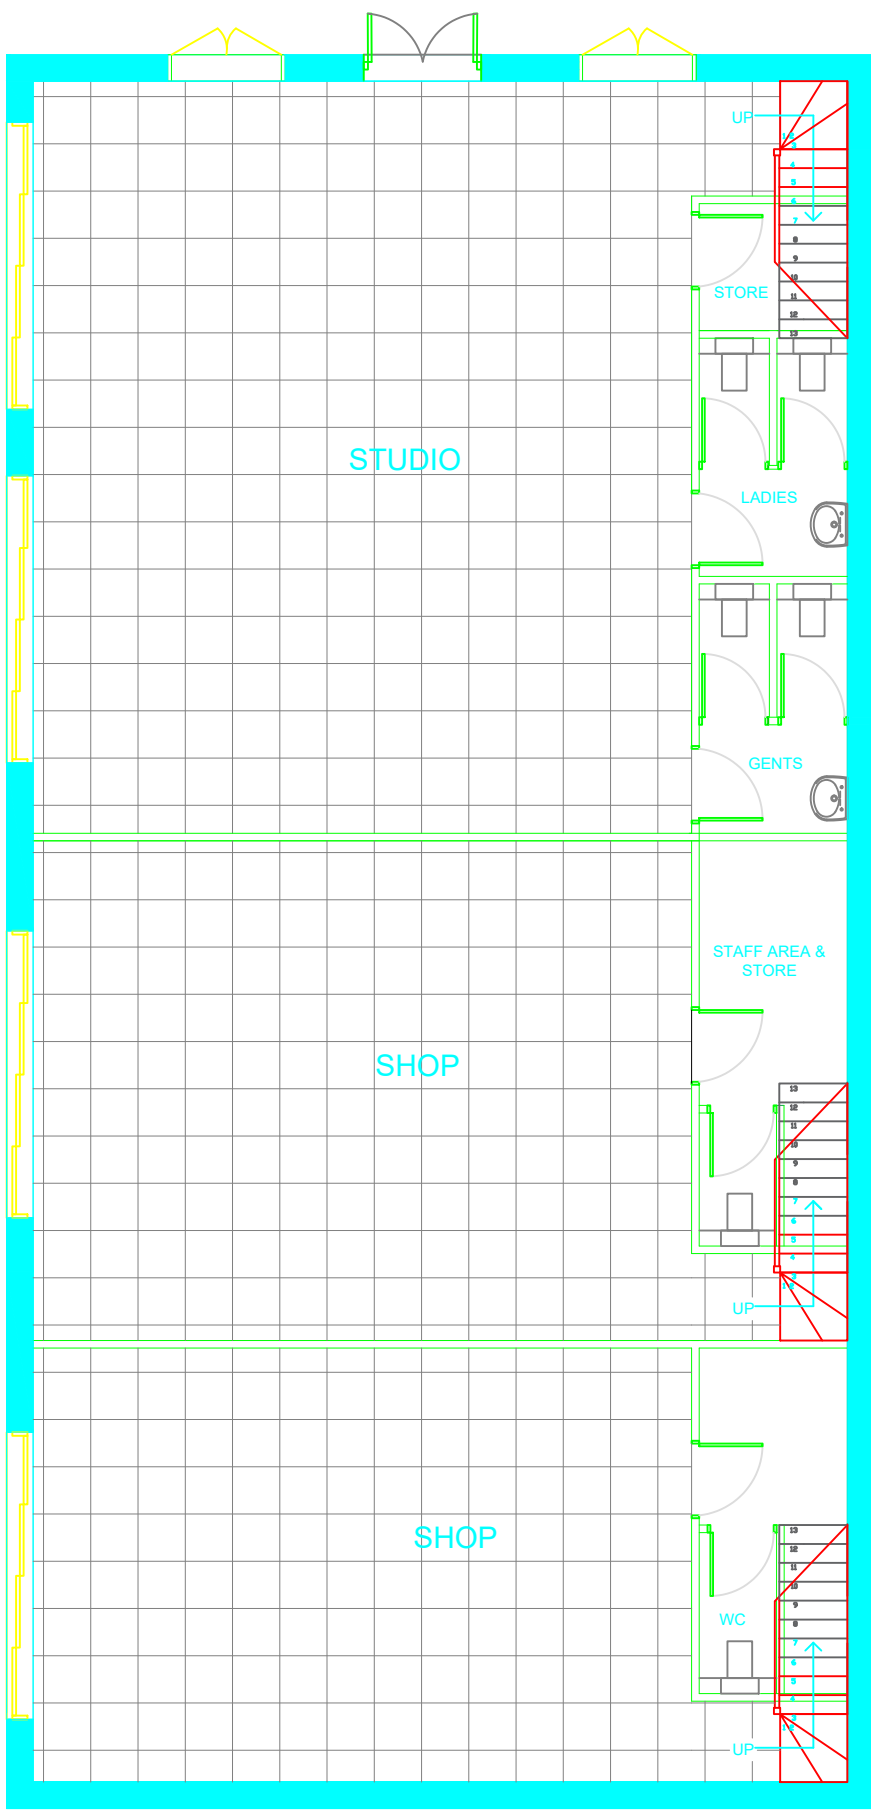


GROUND FLOOR PLAN

Plots 1

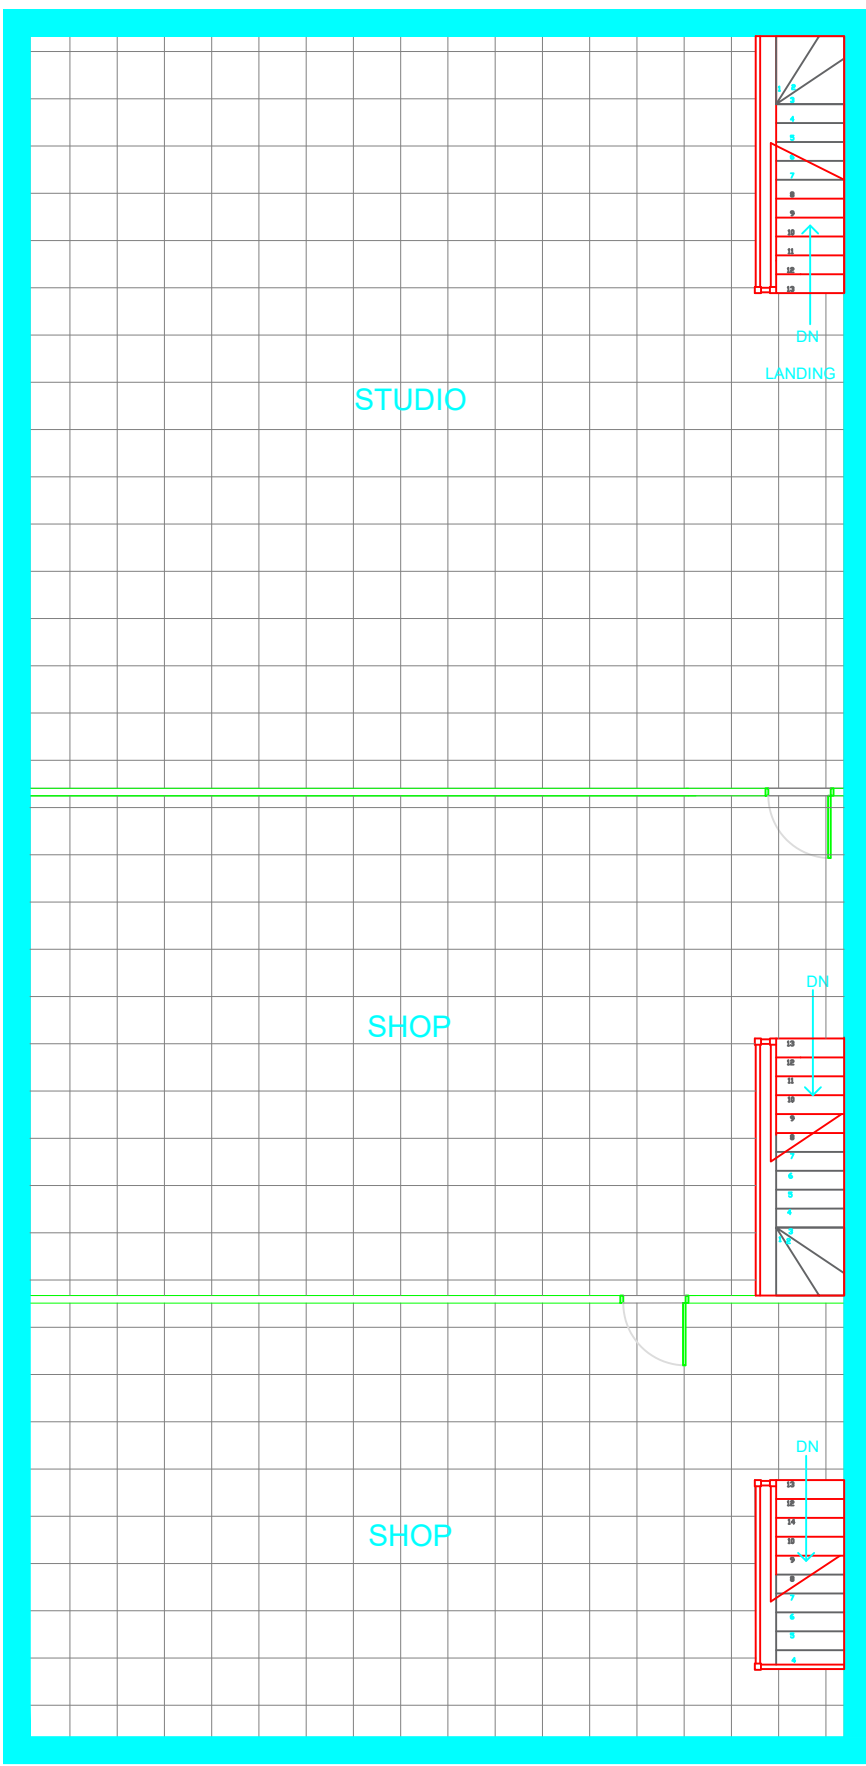





FIRST FLOOR PLAN

Plots 1

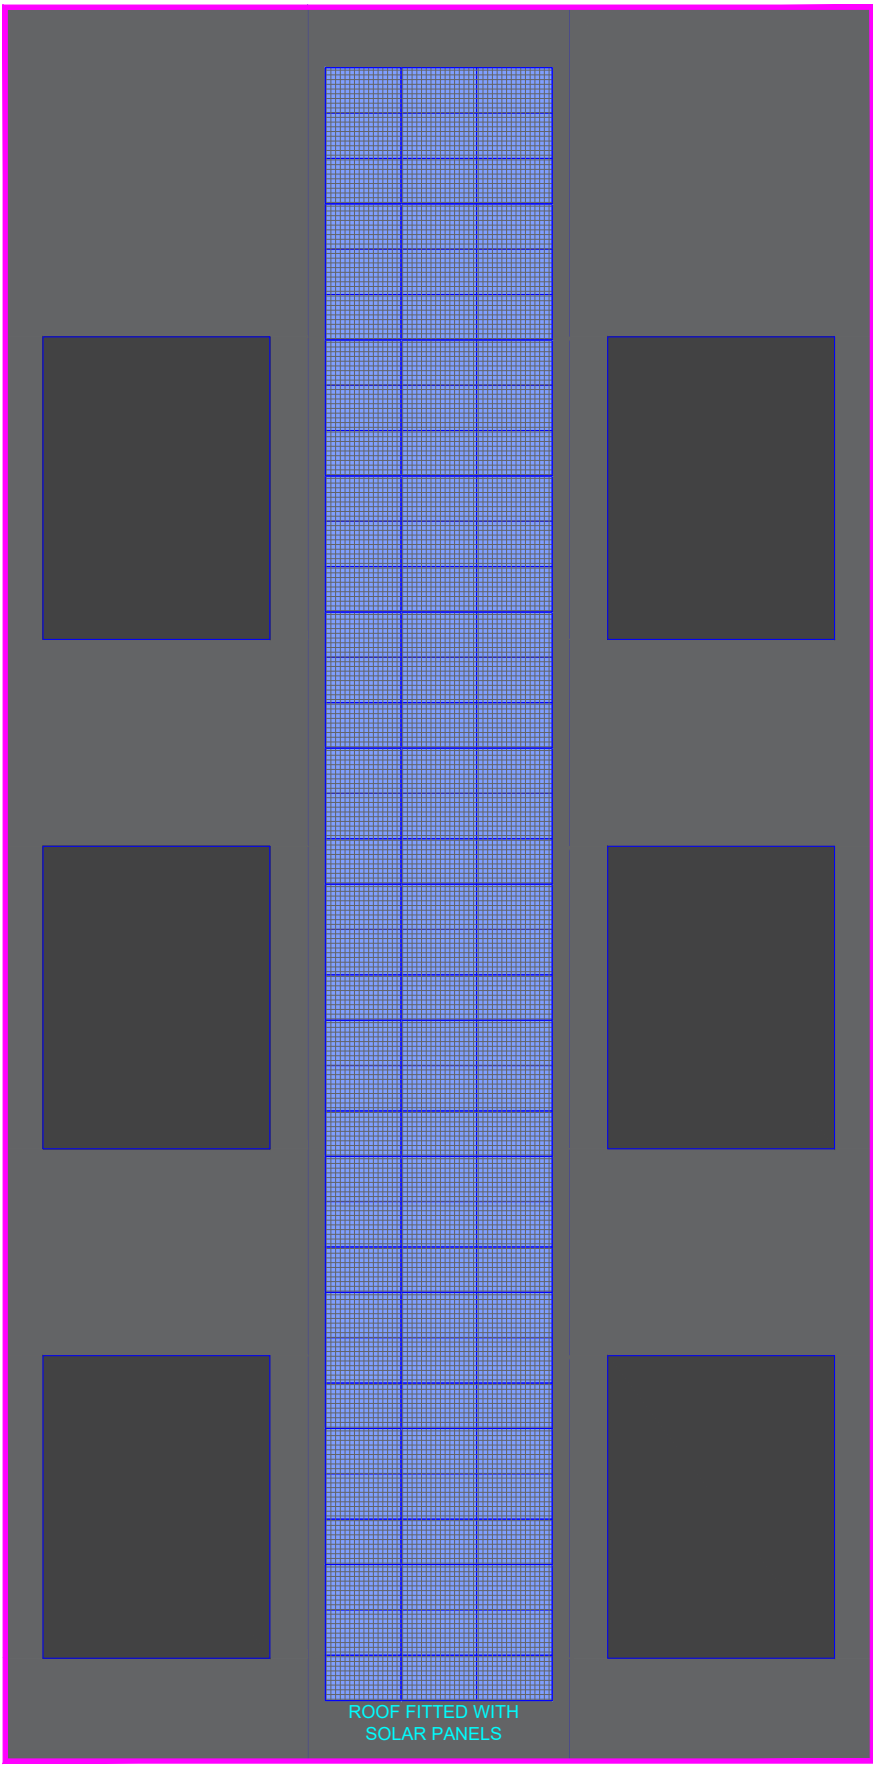

ROOF FLOOR PLAN

Plots 1

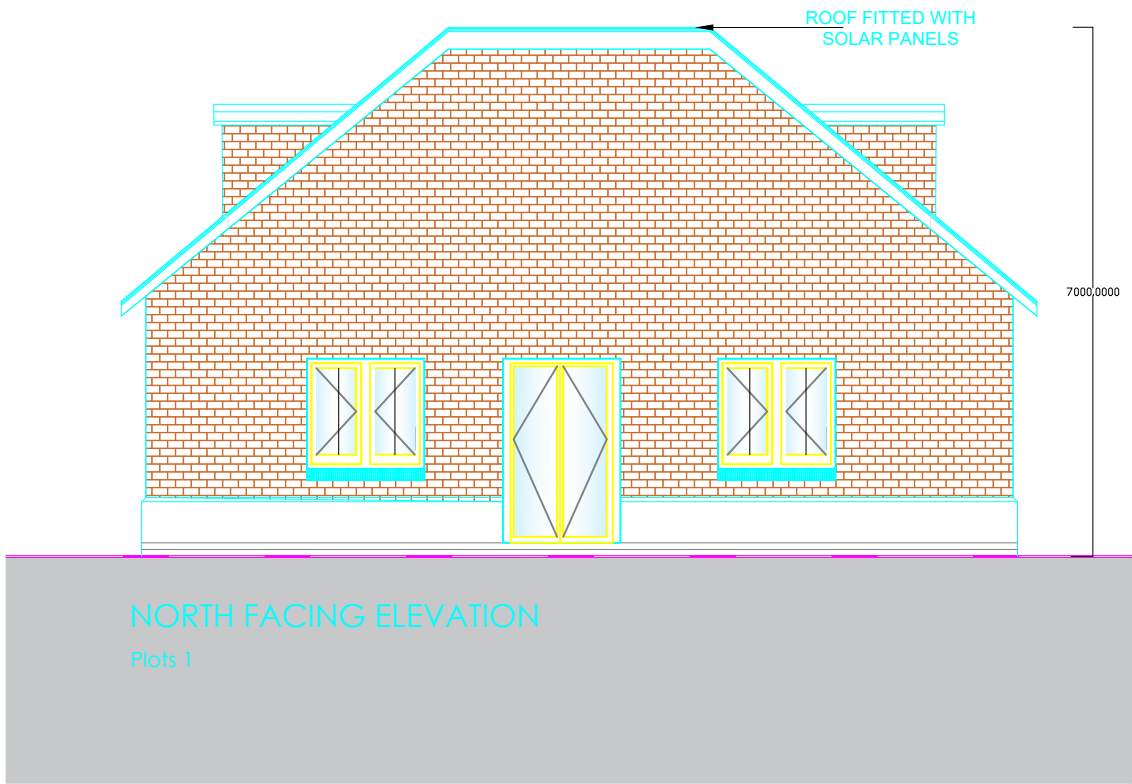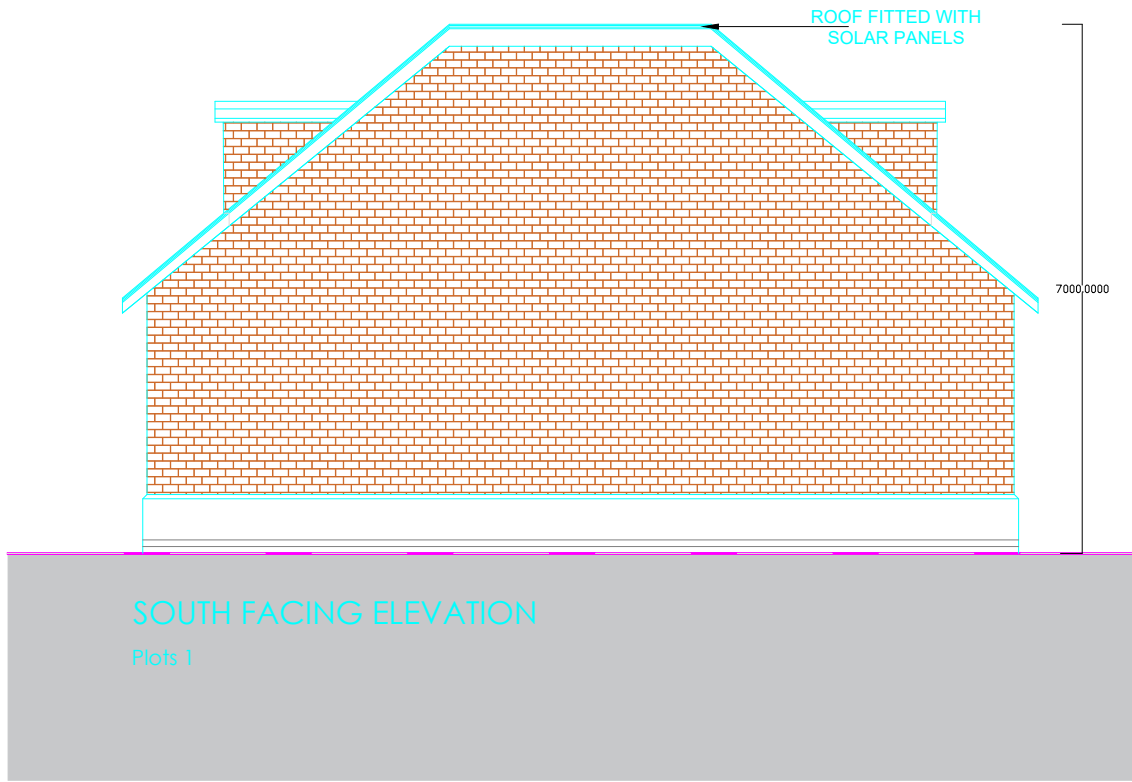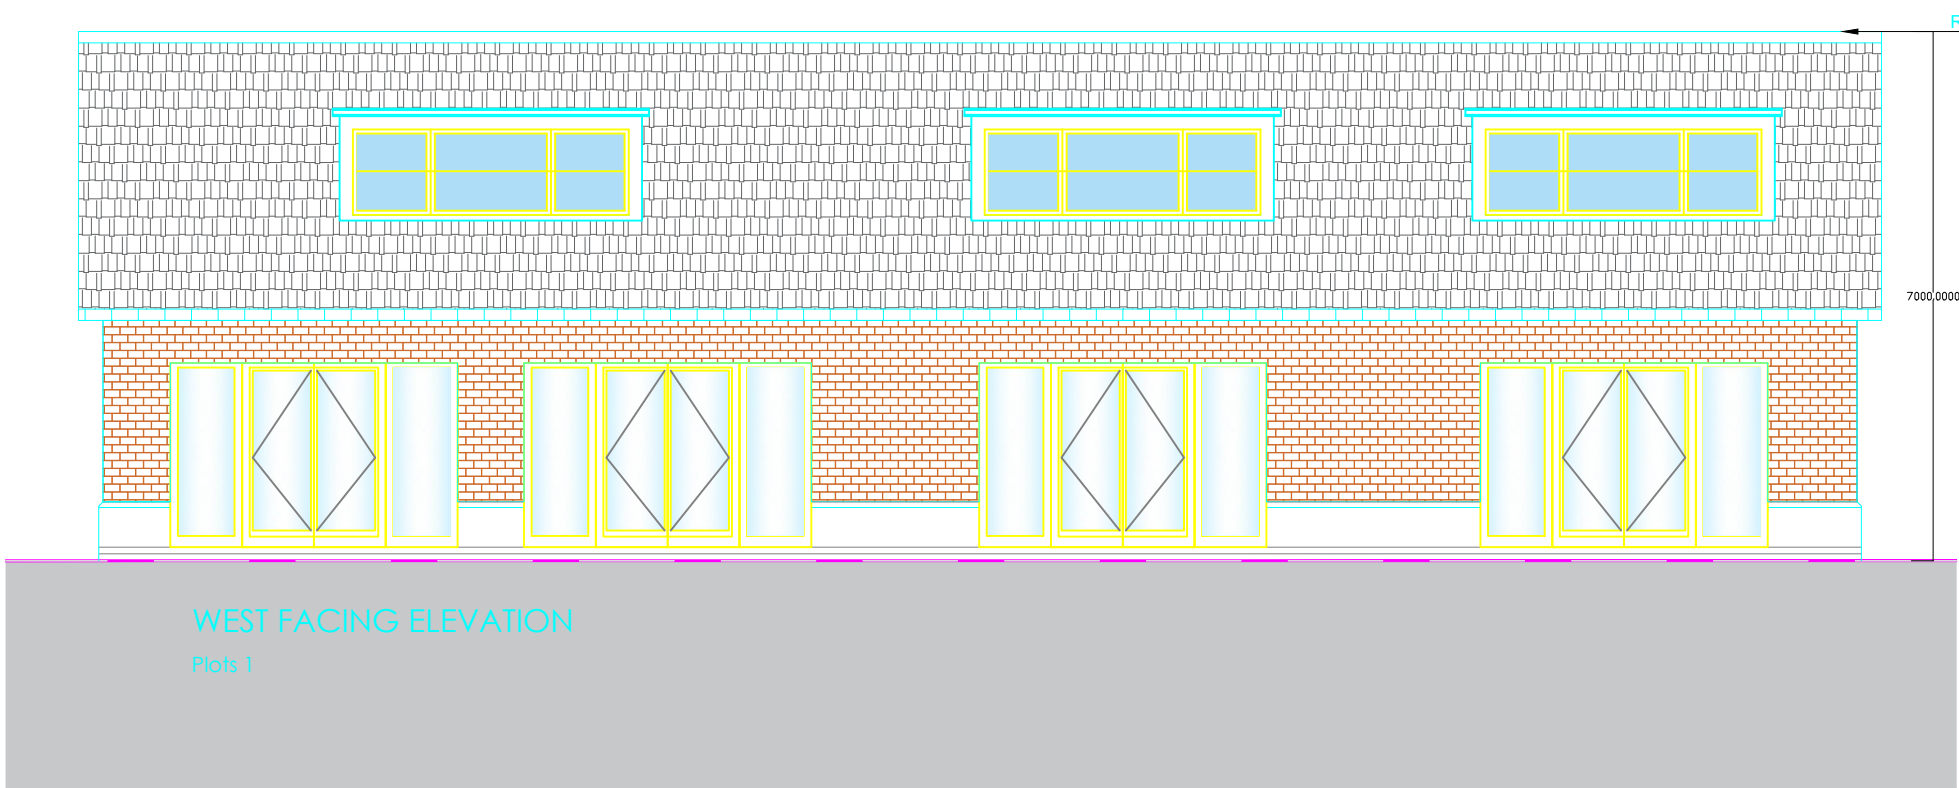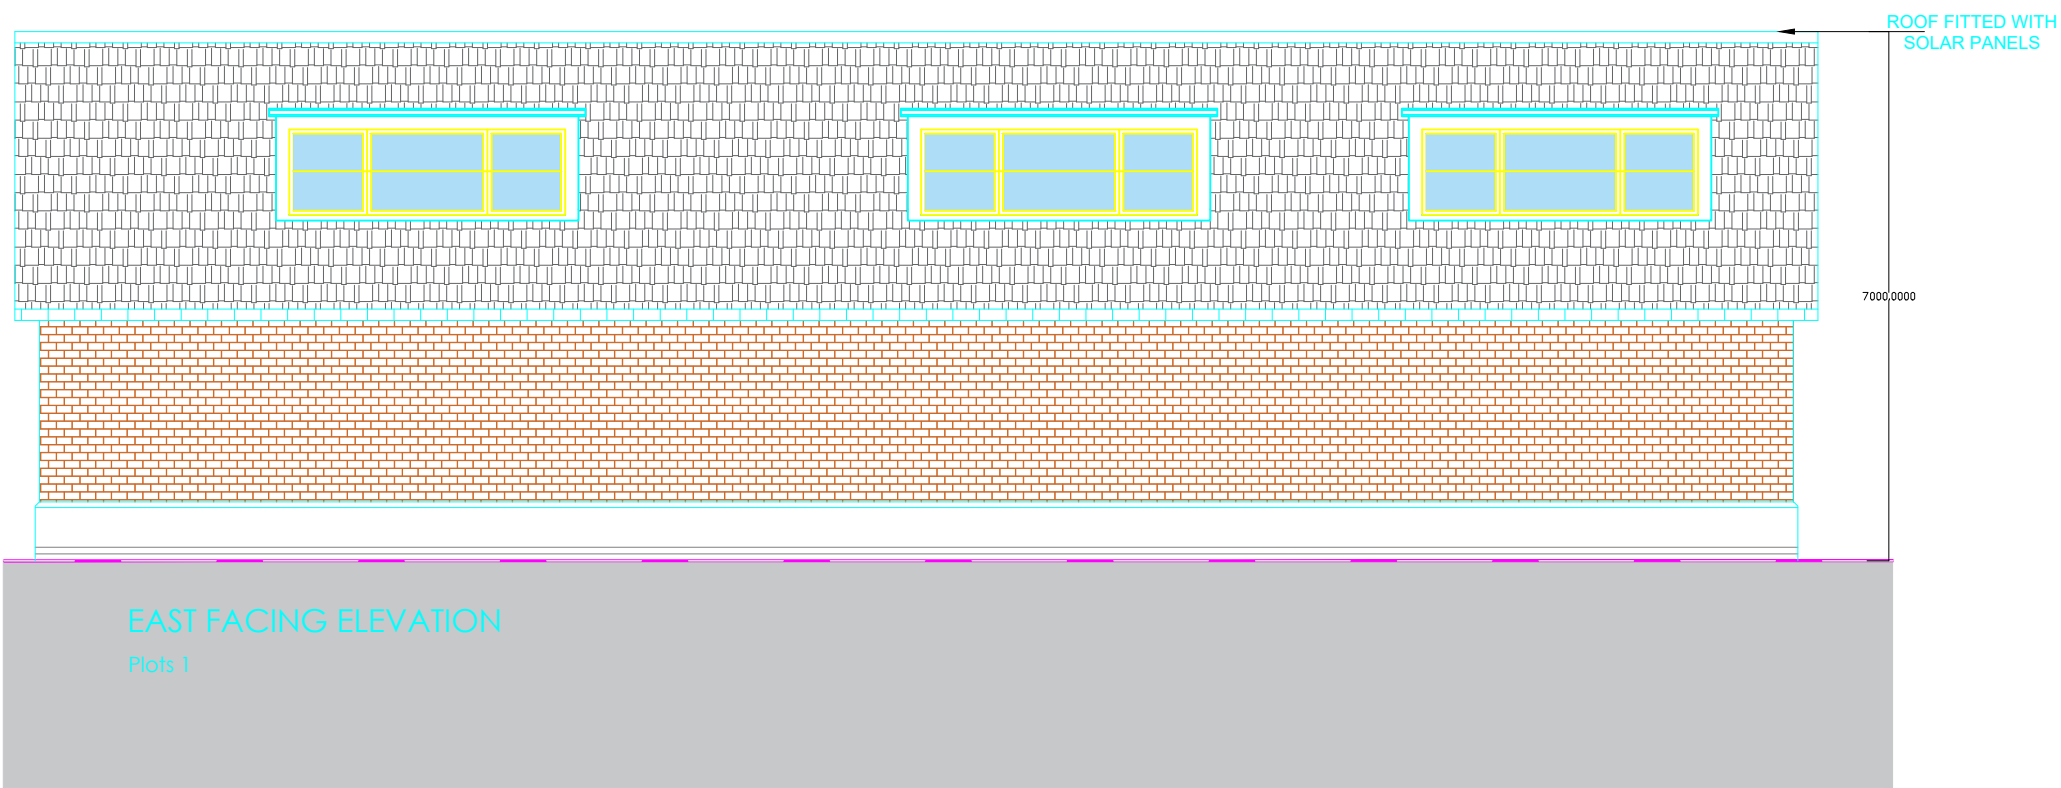

ACCOMMODATION

2 Floors 12Rooms 761sqm

ACCOM	AREA
GROUND FLOOR	
Studio	86sqm
Studio	66sqm
Studio	49sqm
Store	7sqm
Ladies	3sqm
Gents	3sqm
Store	3sqm

FIRST FLOOR

Studio	92sqm
Studio	88sqm
Studio	70sqm

PROJECT:
2 HAVANT RD., EMSWORTH
PO10 7JE, UK

PLOTS 1
FLOOR PLANS AND
ELEVATIONS

DATE: JANUARY 2026	DWG. NO
SCALE @ A1: 1:100	
REV:	
A1	