


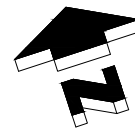


Proposed walls 

Proposed structure 




Street elevation

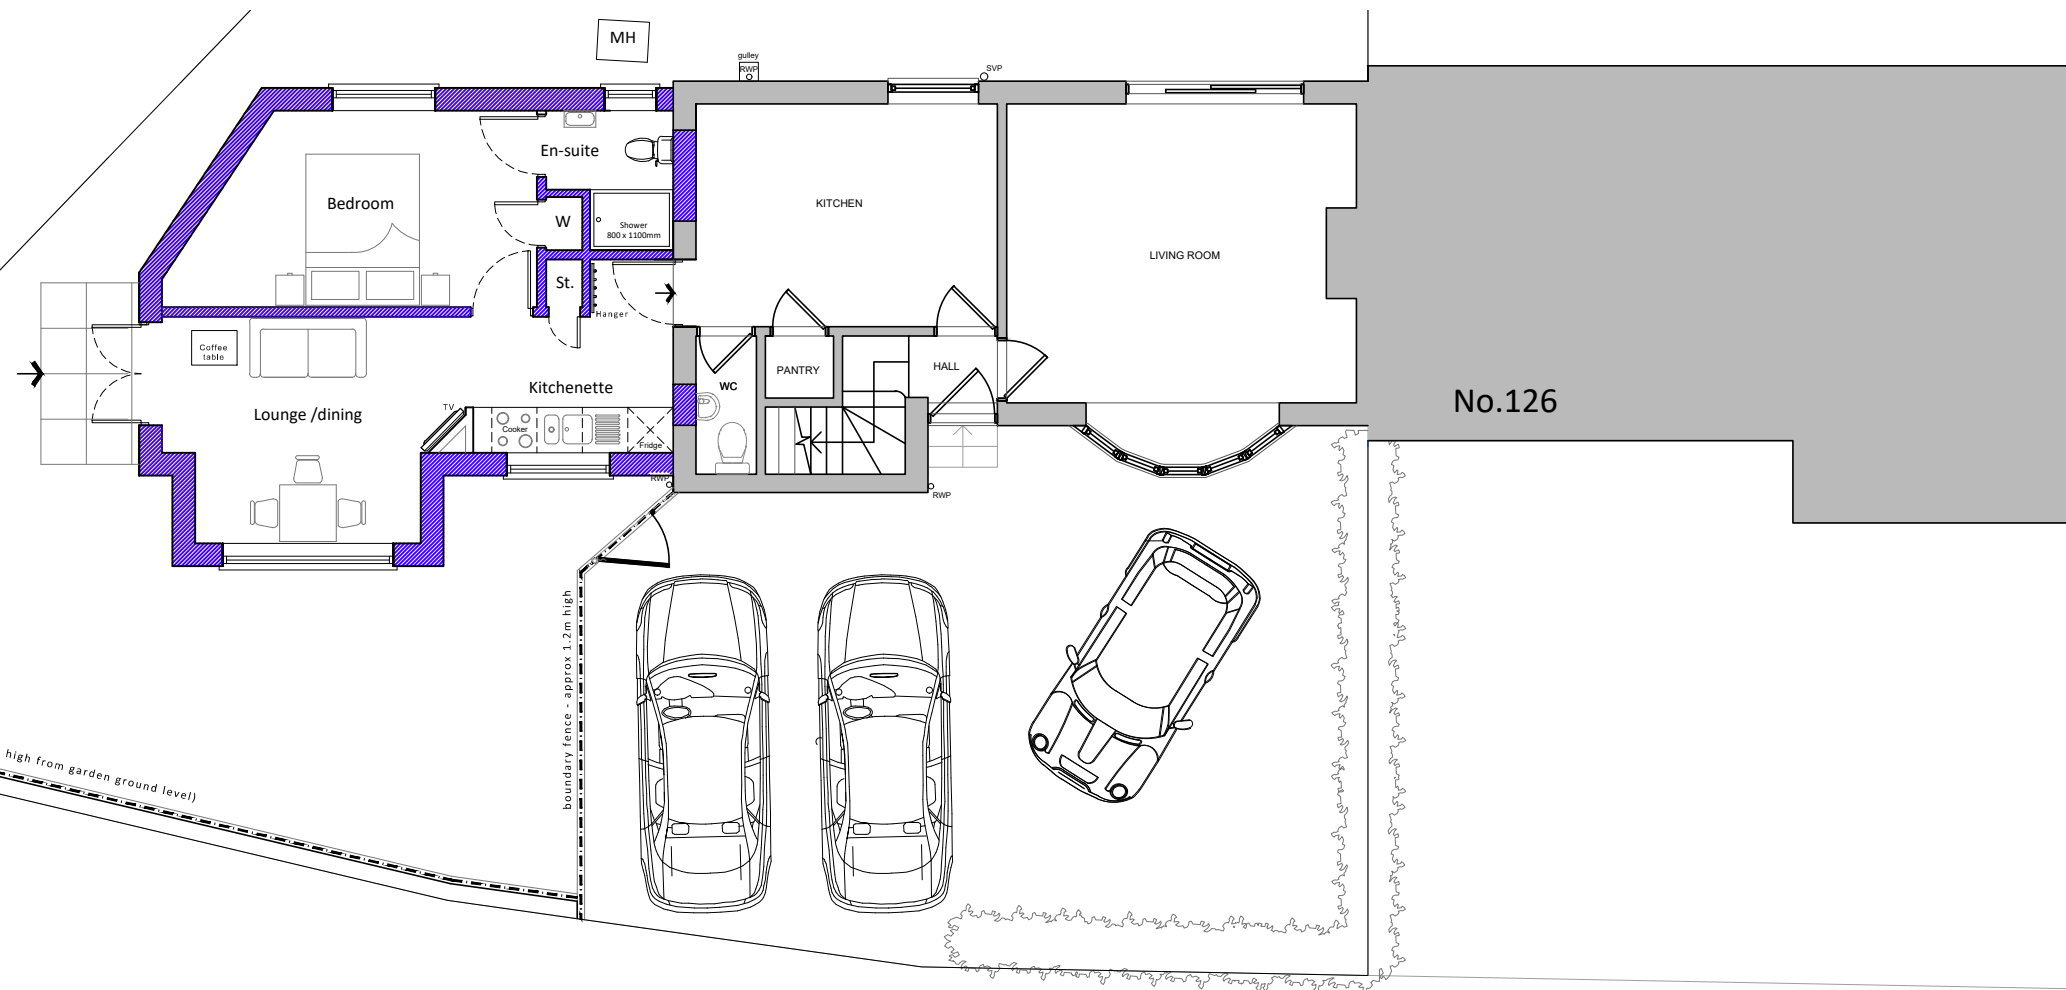

Proposed ground floor plan
(first floor plan unchanged in new proposal)

scale 1:100

 

For MRS HOBSON	Title PROPOSED GROUND FLOOR PLAN & STREET ELEVATION				Office Tel: 01243 933732	 JB ARCHITECTURE
Project PROPOSED SIDE ANNEXE AT 128 WEST STREET, HAVANT, HANTS, PO9 1LW	Date OCT 2025	Drawn JB	Scale 1:100 @ A3	Checked -	Email: admin@jb-architecturedesign.com	
	Job Number PL.949.25		Drawing Number -04	Revision B	Web: www.jb-architecturedesign.com	