



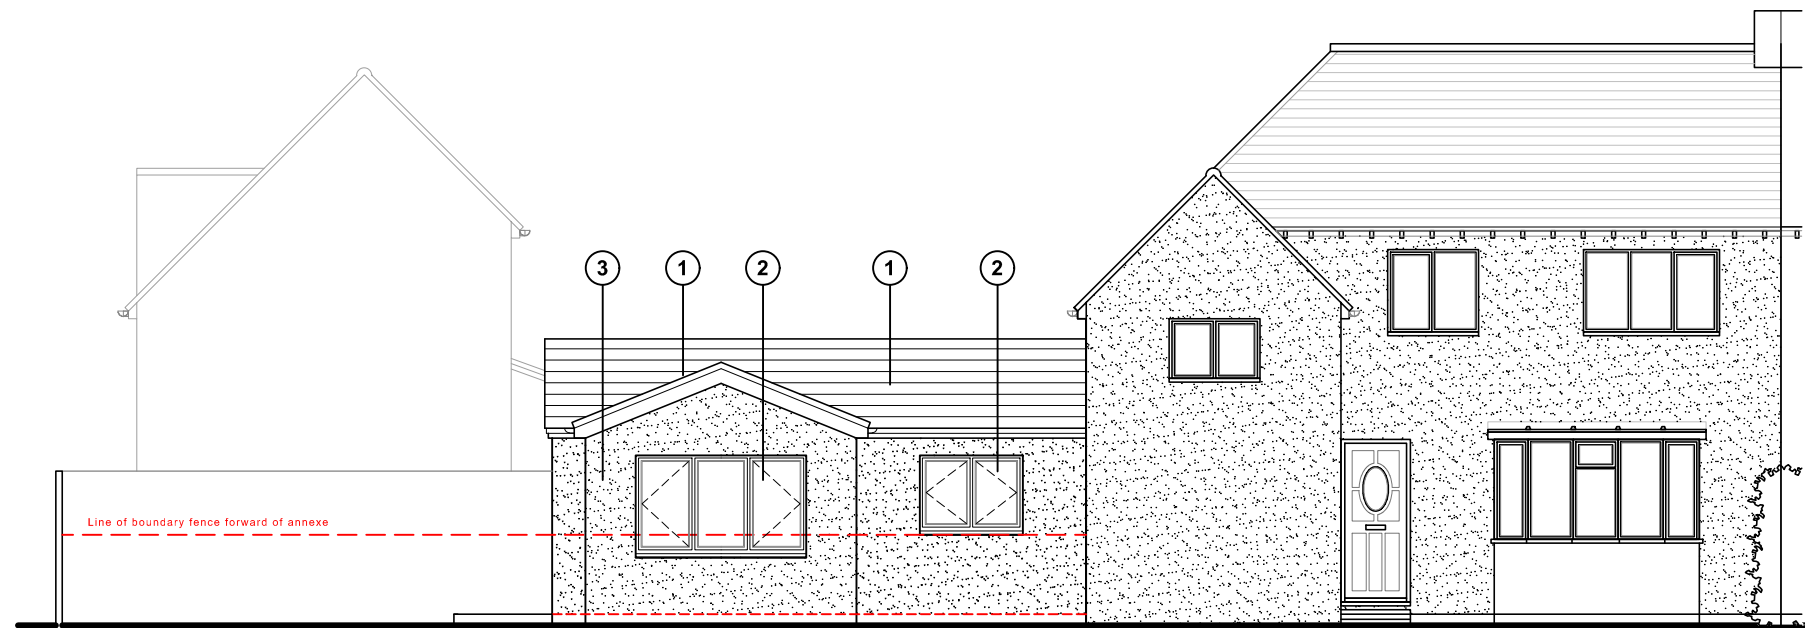

South (front) elevation

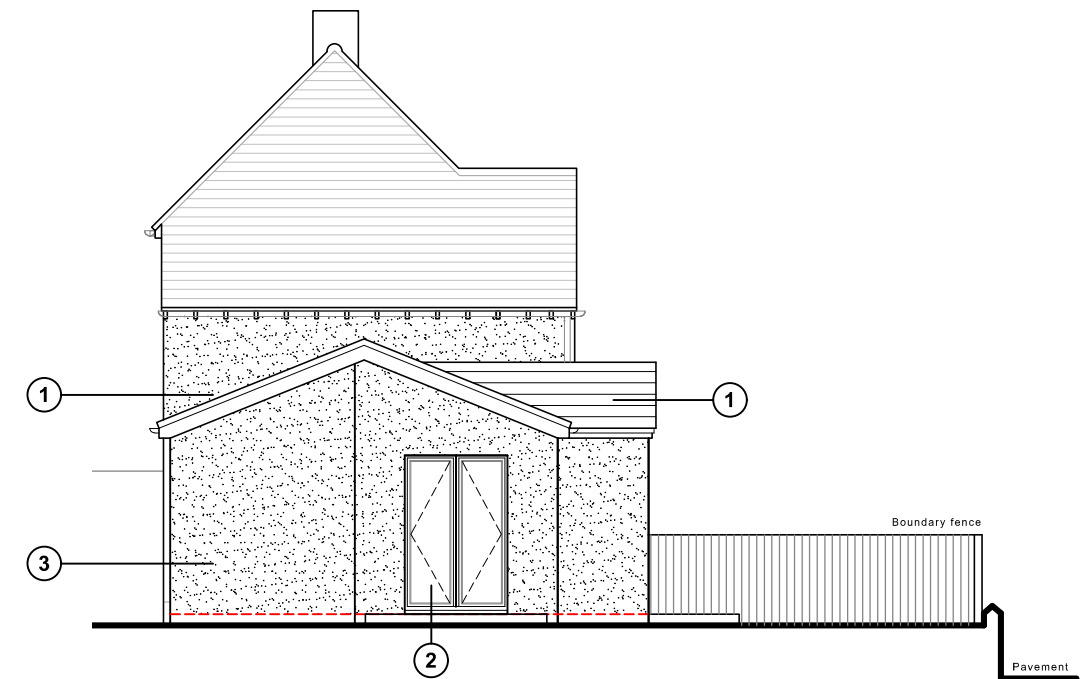


North (side) elevation




North (rear) elevation

- ① Roof tiles to match existing
 ② uPVC doors & windows to match existing (Anthracite)
 ③ Red brick

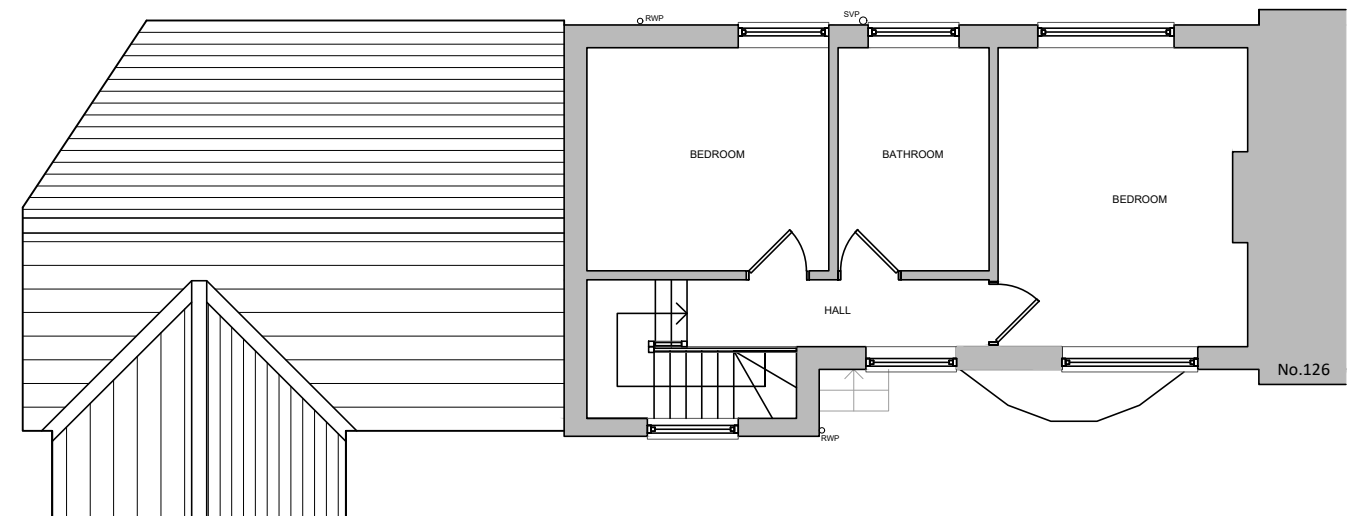

Proposed roof / first floor plan

Proposed elevations scale 1:100

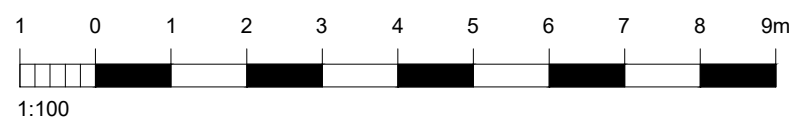

For
MRS HOBSON

Project
PROPOSED SIDE ANNEXE
AT 128 WEST STREET,
HAVANT, HANTS,
PO9 1LW

Title
PROPOSED FIRST FLOOR/ROOF PLAN
& ELEVATIONS

Date OCT 2025	Drawn JB	Scale 1:100 @ A3	Checked -
Job Number PL.949.25	Drawing Number -05	Revision B	

Office Tel:
01243 933732

Email:
admin@jb-architecturedesign.com

Web:
www.jb-architecturedesign.com

