



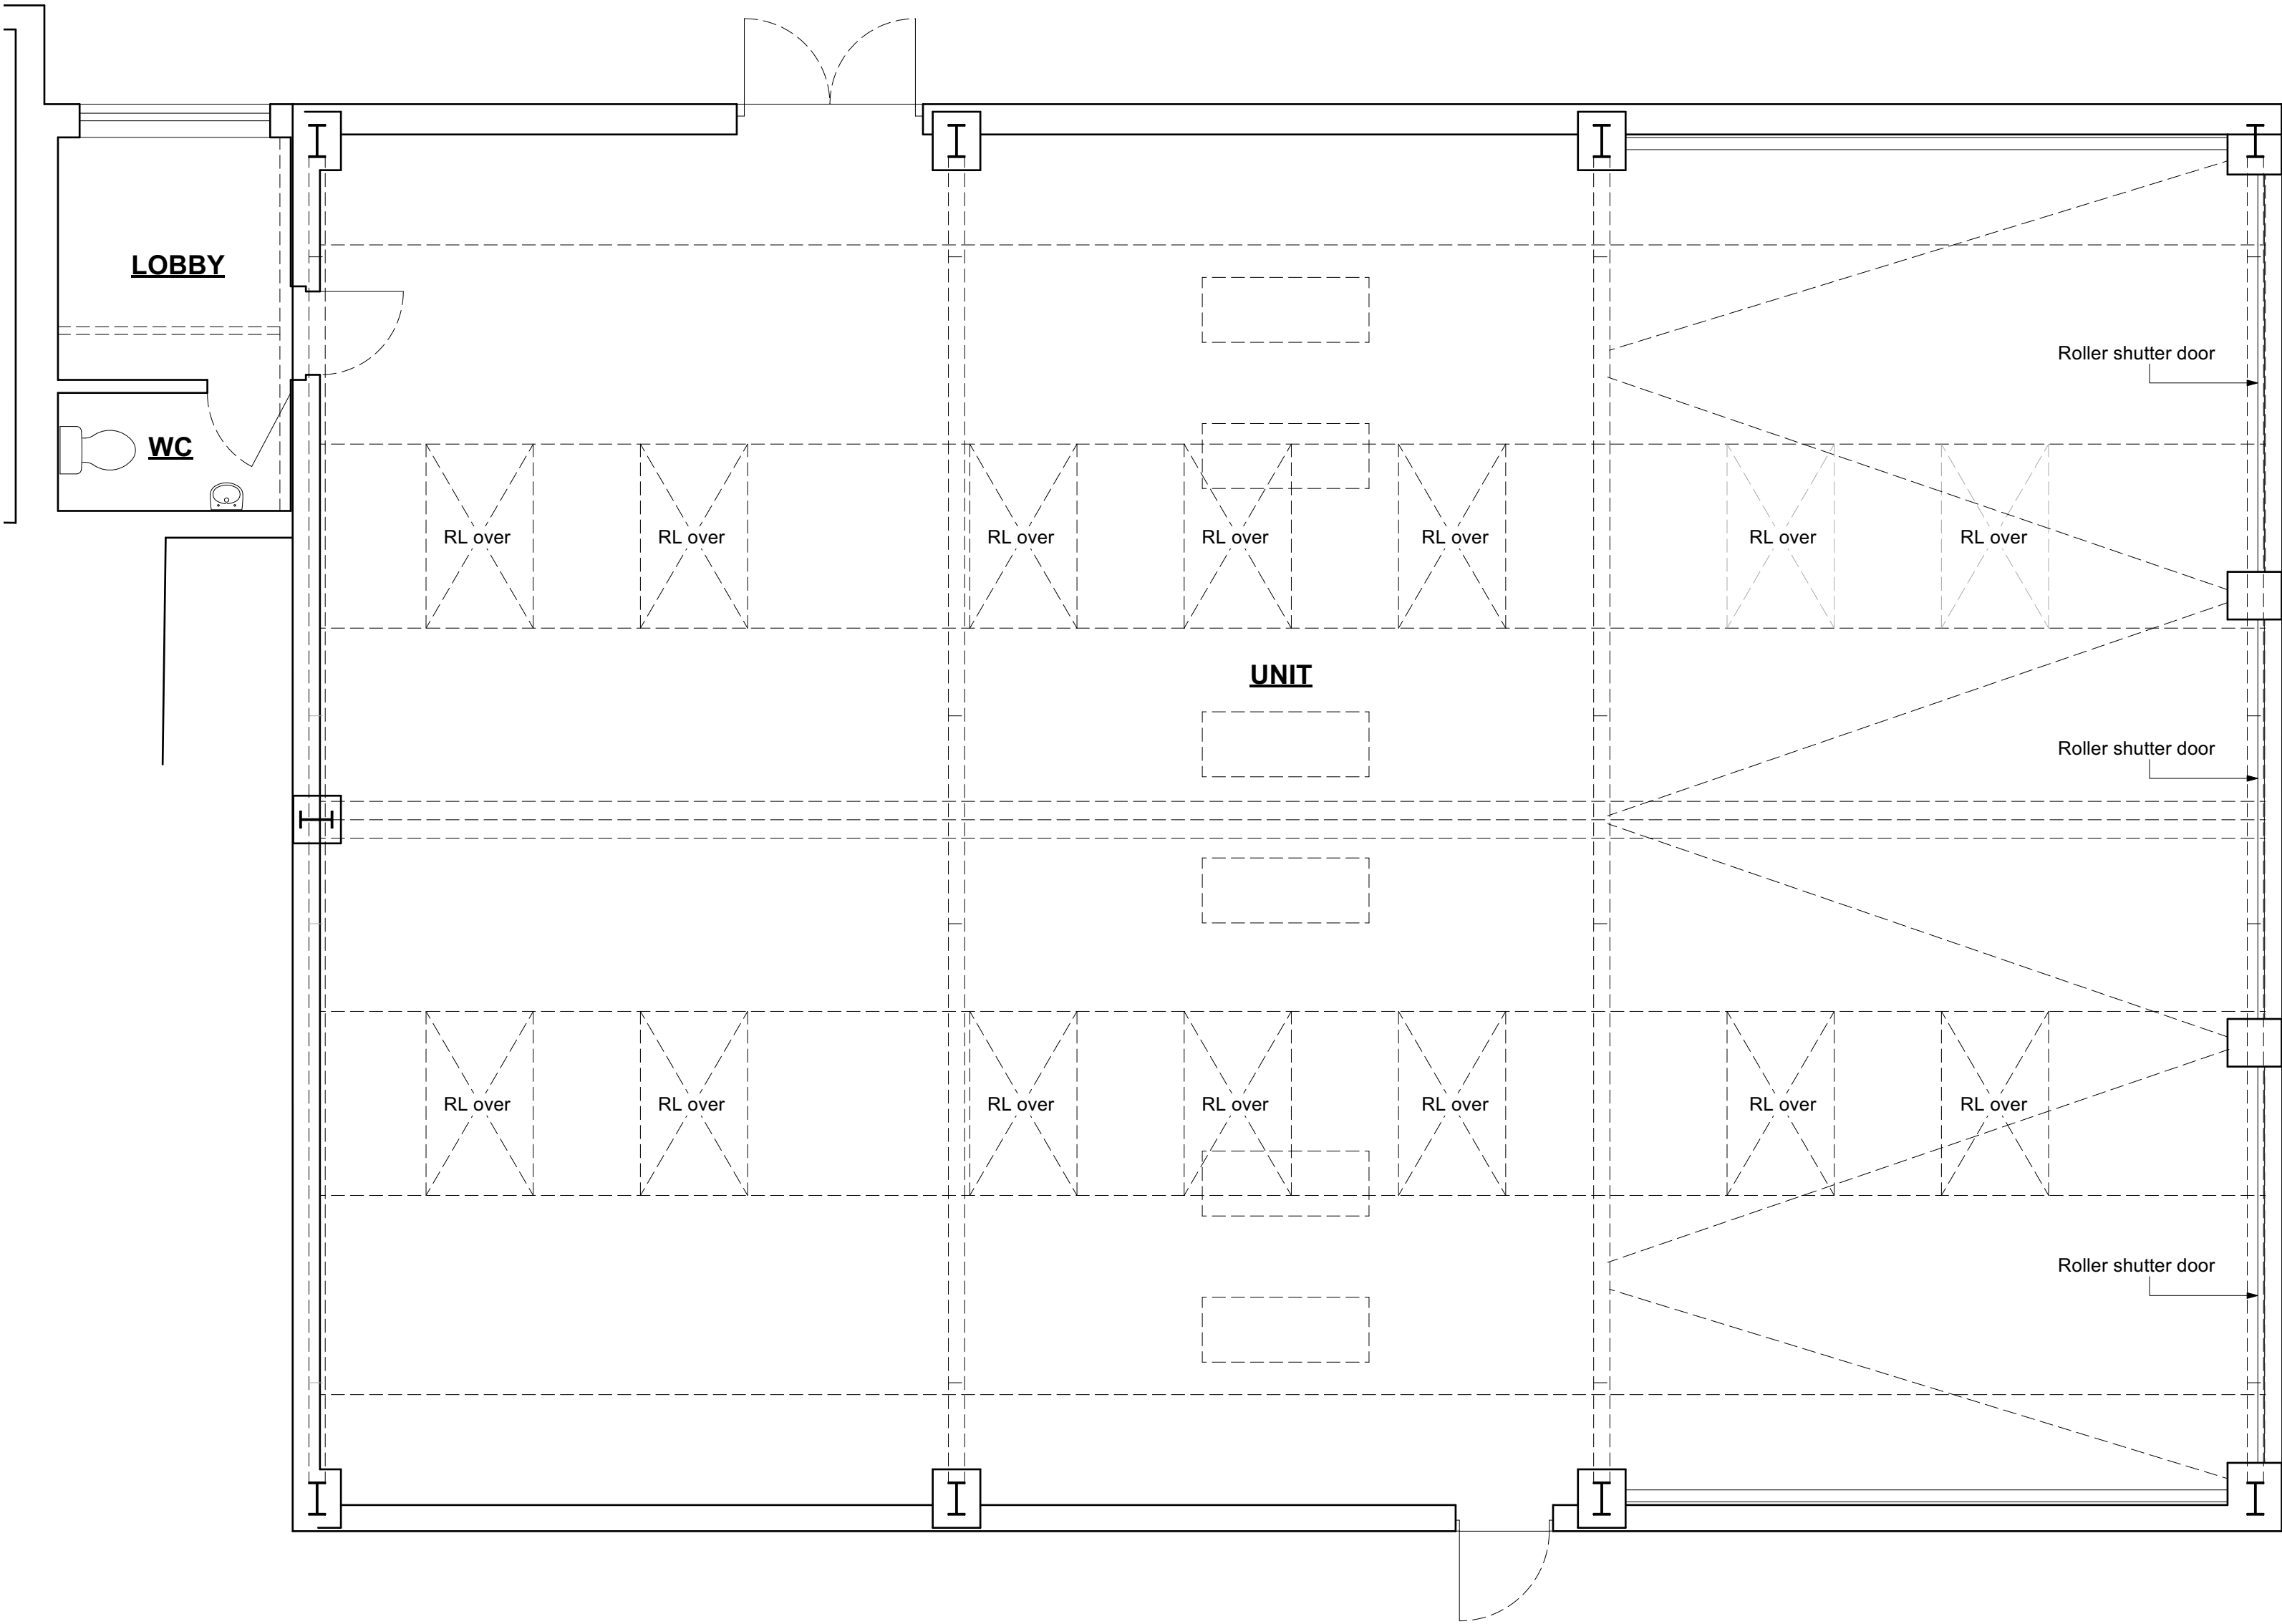

1 EXISTING GROUND FLOOR PLAN
Scale: 1:50

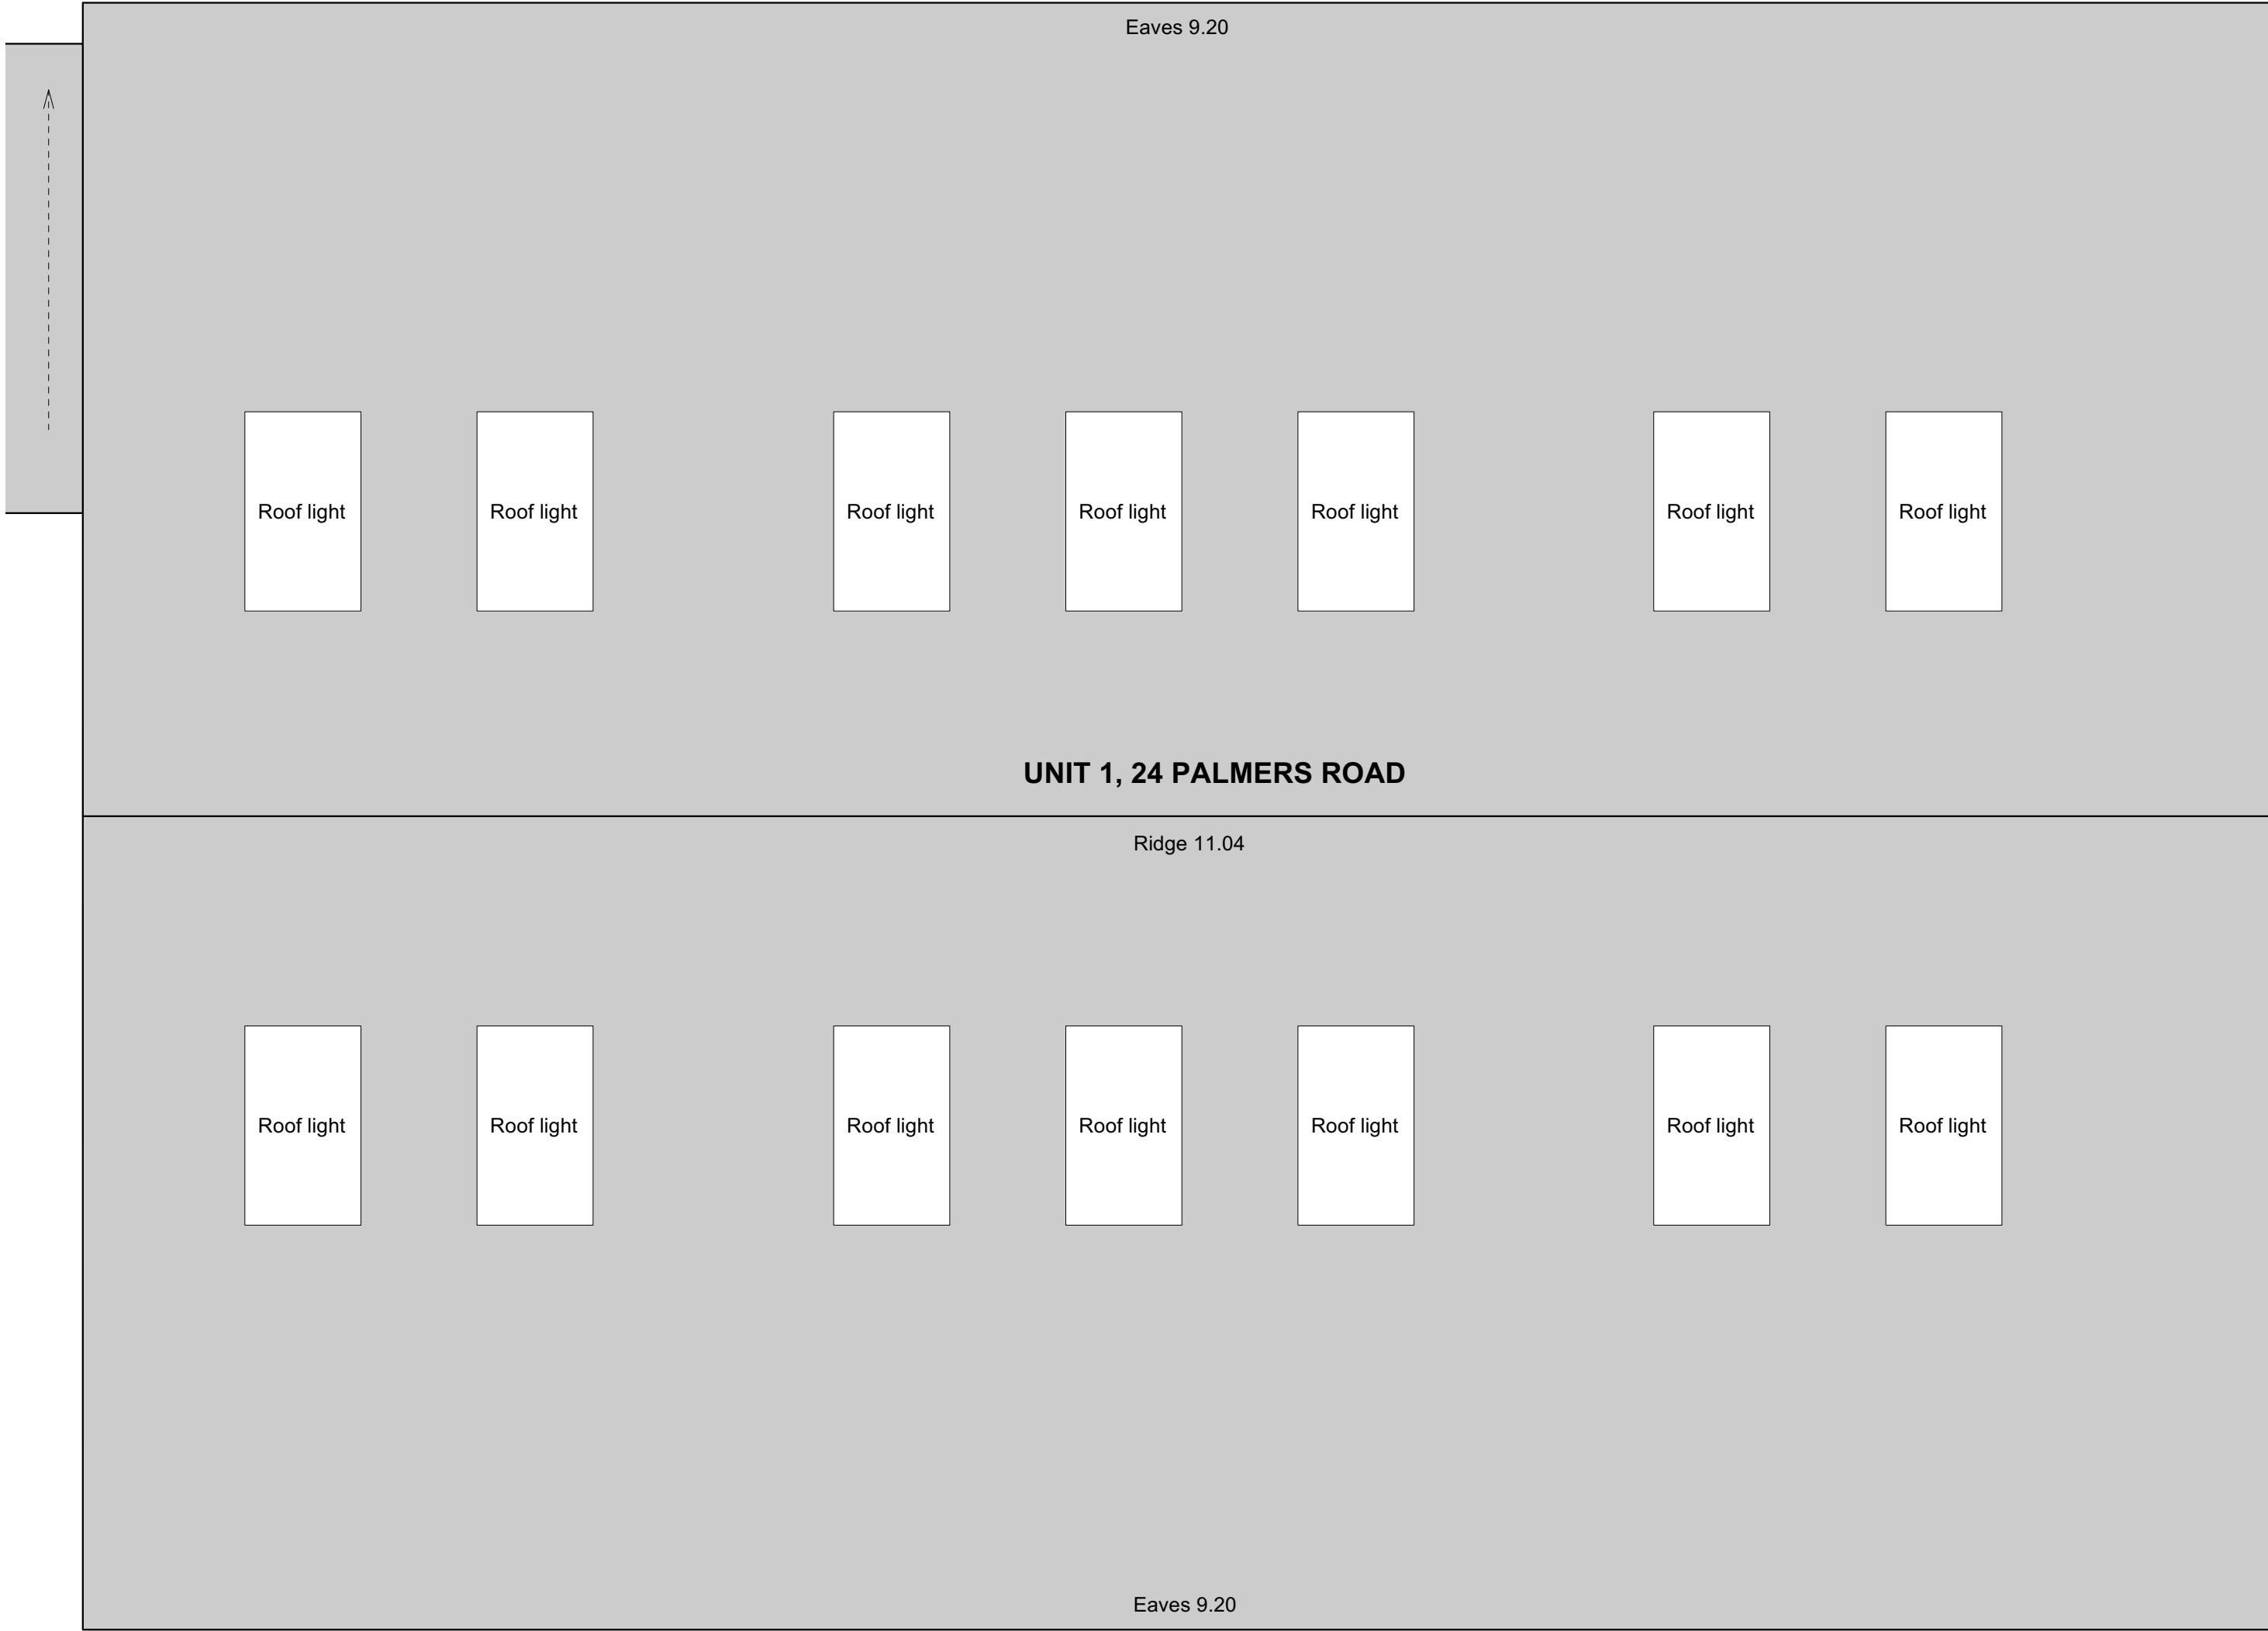

2 EXISTING ROOF PLAN
Scale: 1:50

REV DATE NOTES DRN CHKD					GENERAL NOTES					STYLO	DRAWING TITLE Existing Floor Plan		PROJECT TITLE 24 PALMERS RD	
					THE CONTRACTOR IS RESPONSIBLE FOR THE CHECKING OF ALL SITE DIMENSIONS AND LEVELS.						DRAWING REF 2503--102		CLIENT WESTCOTT	
					DISCREPANCIES TO BE REPORTED IMMEDIATELY TO THE CONTRACT ADMINISTRATOR / ARCHITECT.						STATUS Preliminary		ORIGIN 09/25	
					TO BE READ IN CONJUNCTION WITH ALL RELEVANT CONSULTANTS DRAWINGS AND INFORMATION.						SCALE 1:50 @ A1		PROJECT NO. 2503	
					ALL EXISTING SITE, TREE AND BUILDING INFORMATION HAS BEEN COMPILED FROM DIFFERENT SOURCES.									