

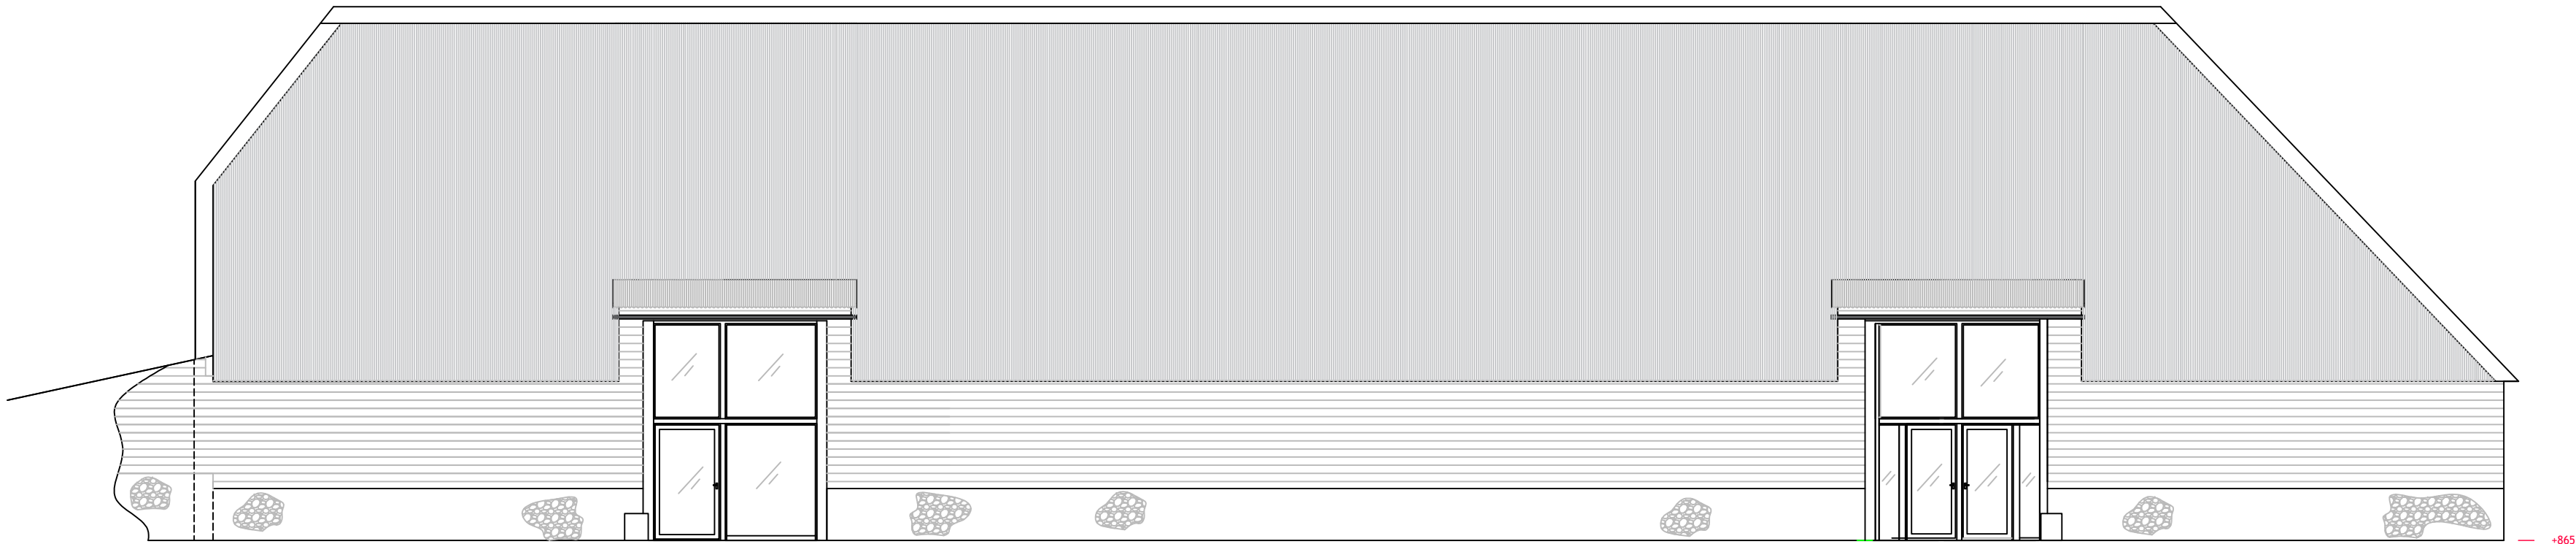


West elevation - existing and proposed

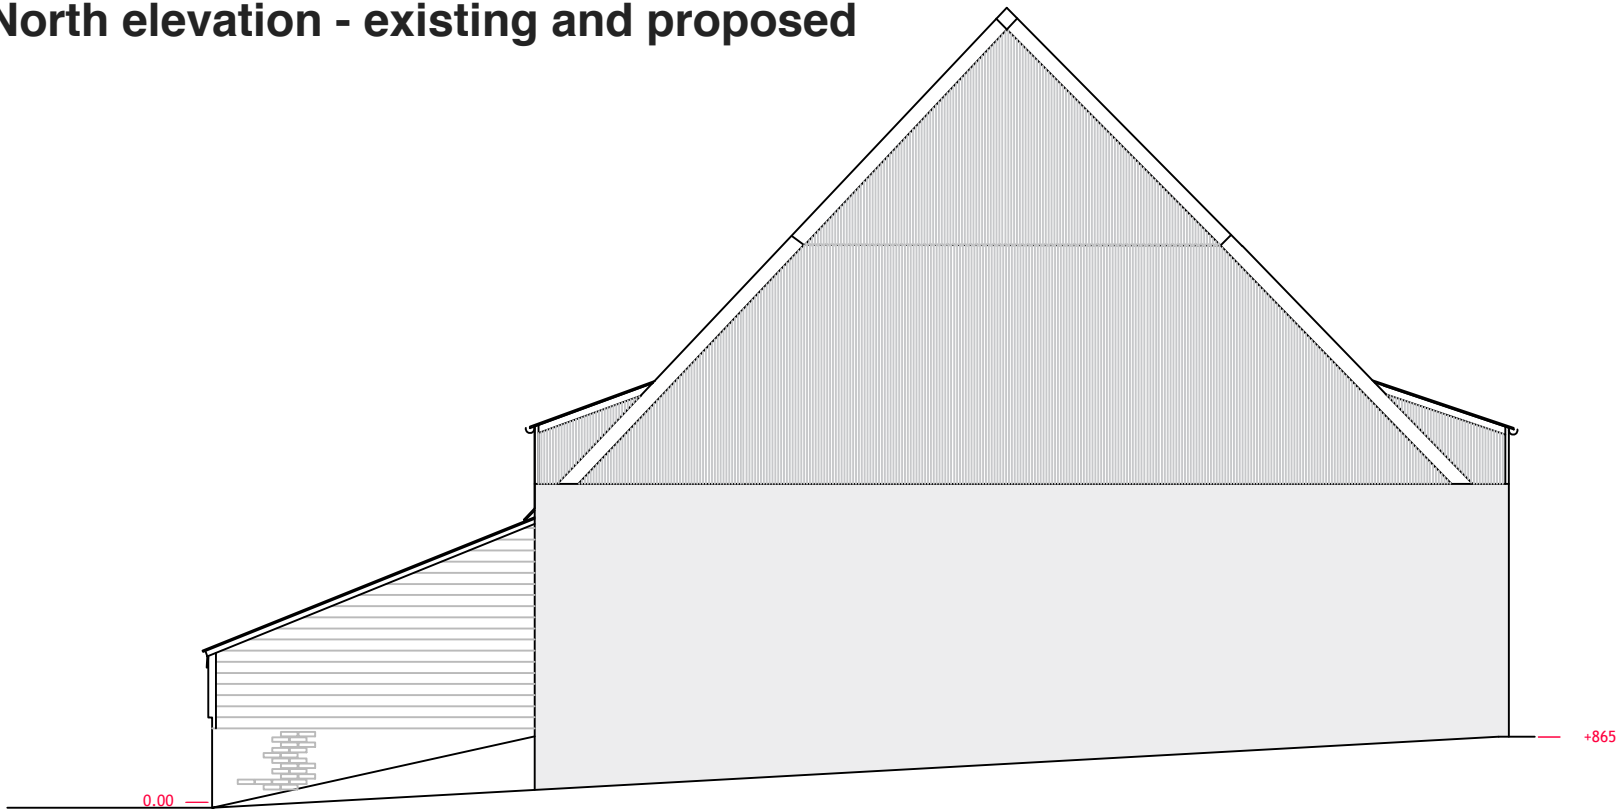

North elevation - existing and proposed

 

<div>All dimensions are to be verified on site prior to the start of work, and any discrepancies notified in writing</div> <div>This drawing and information shown are the copyright of 2scale ltd</div>	KEY	<div>2Scale ltd</div> <div>Holmbushes Farmhouse Roundstreet Common Wisborough Green West Sussex RH14 0AL Tel : 07903 198764 email : lisa.couse@2scale.co.uk</div>	Client	Simon Walter	Scale	1:100	Date	19.11.25
			Project	The Black Barn Manor Farm, Manor Road Hayling Island PO11 0QW	Drawn By	LJP	Checked By	
			Title	West & North Elevation	Project No	0880	Dwg. No	04