

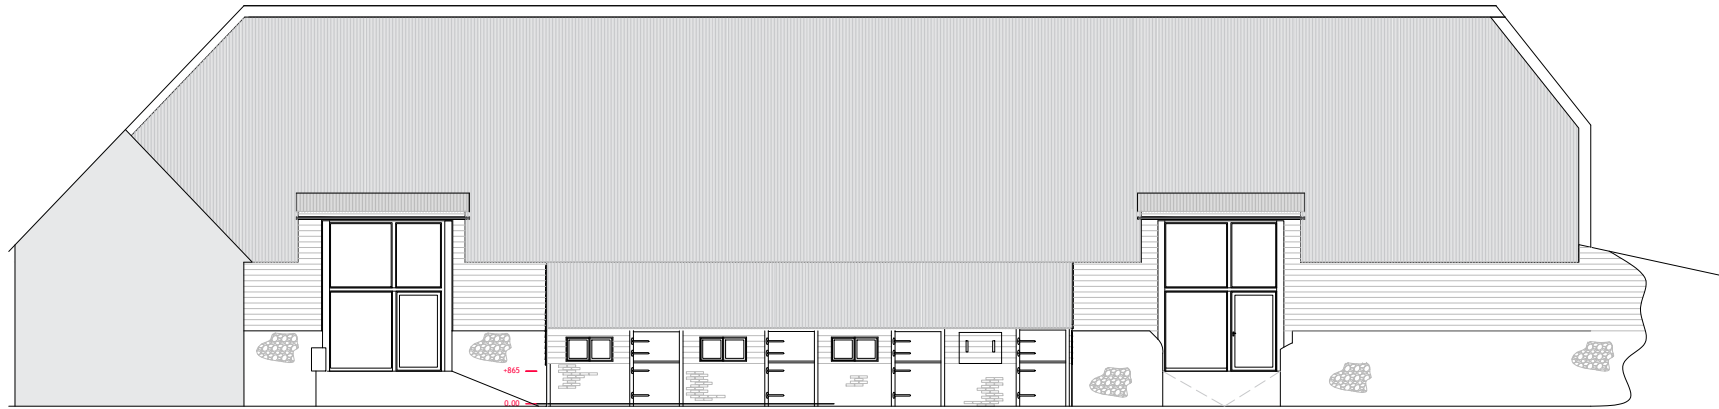


East elevation - existing and proposed

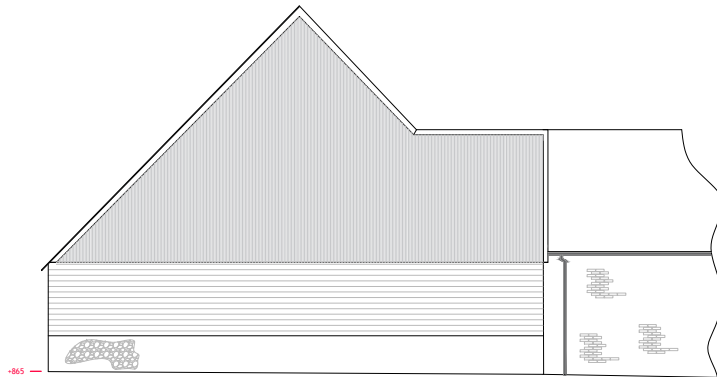

South elevation - existing and proposed

 

All dimensions are to be verified on site prior to the start of work, and any discrepancies notified in writing

This drawing and information shown are the copyright of 2scale ltd

KEY

2Scale Ltd
Holmbushes Farmhouse Roundstreet Common
Wisborough Green
West Sussex RH14 0AL
Tel : 07903 198764
email : lisa.couse@2scale.co.uk

Client **Simon Walter**
Project **The Black Barn
Manor Farm, Manor Road
Hayling Island
PO11 0QW**
Title **East & South Elevation**

Scale **1:100** @ **A2** Date **19. 11 25**
Drawn By **LJP** Checked By
Project No **0880** Dwg. No **03** Rev.