
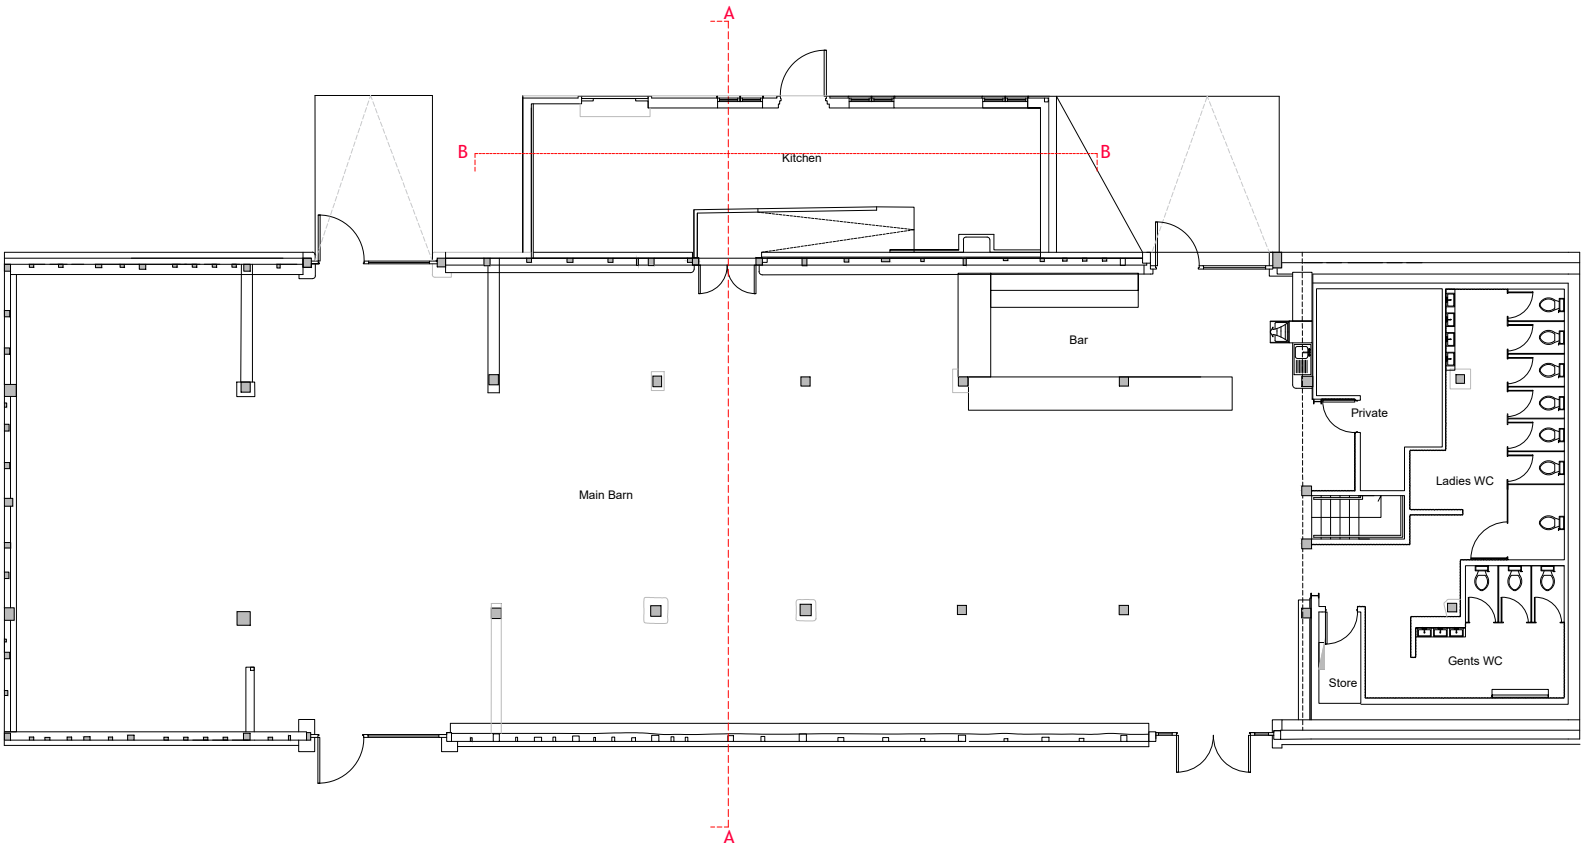
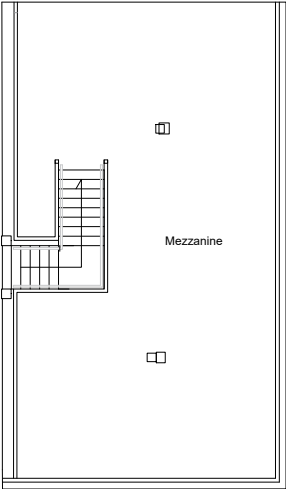


Proposed floor plan

 

All dimensions are to be verified on site prior to the start of  
work, and any discrepancies notified in writing

This drawing and information shown are the  
copyright of 2scale ltd

KEY

**2Scale Ltd**

Holmbushes Farmhouse Roundstreet Common  
Wisborough Green  
West Sussex RH14 0AL  
Tel : 07903 198764  
email : lisa.couse@2scale.co.uk

Client Simon Walter

Project The Black Barn  
Manor Farm, Manor Road  
Hayling Island  
PO11 0QW

Title Proposed floor plan

Scale 1:100 @ A2 Date 19.11.25

Drawn By LJP Checked By

Project No 0880 Dwg No 06 Rev.