




PHYSICAL SCALE IN METERS @ 1:50

 

PHYSICAL SCALE IN METERS @ 1:100


NOTES:

This drawing has been produced solely for PLANNING/DESIGN.
Do not Scdle from this Drawing except for planning purposes.
Any below drainage runs along with inspection chamber
locations shown are presumed and to be checked on site before
commencement of works.


commencement of works.

Rear garden area was overgrown during survey and approx. measurements made of rear elevation area.


This drawing is the copyright of MF Designs Ltd.

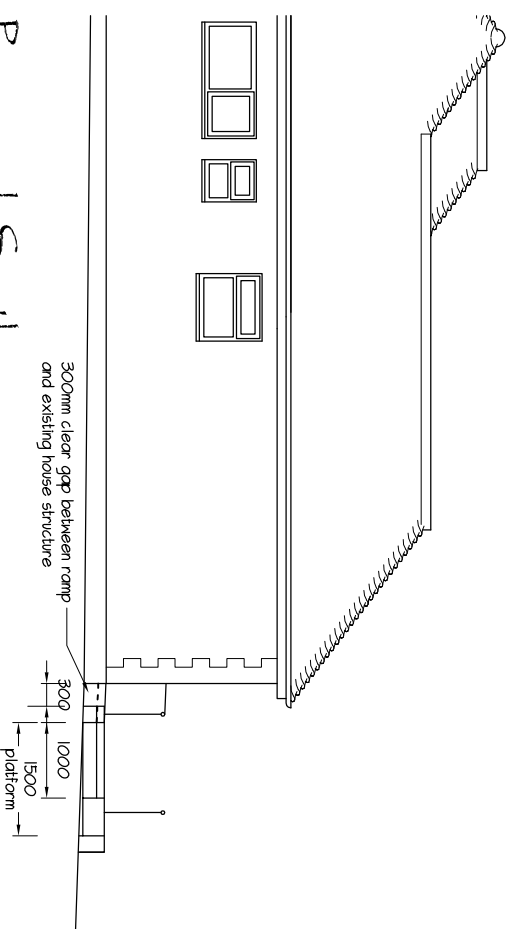


Proposed South

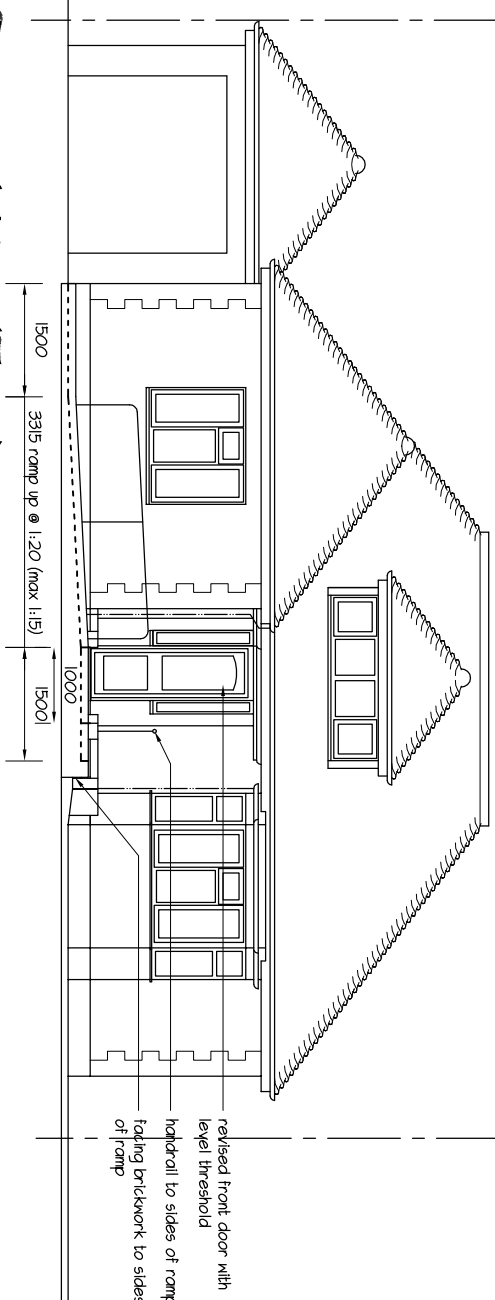

Proposed East (Front)

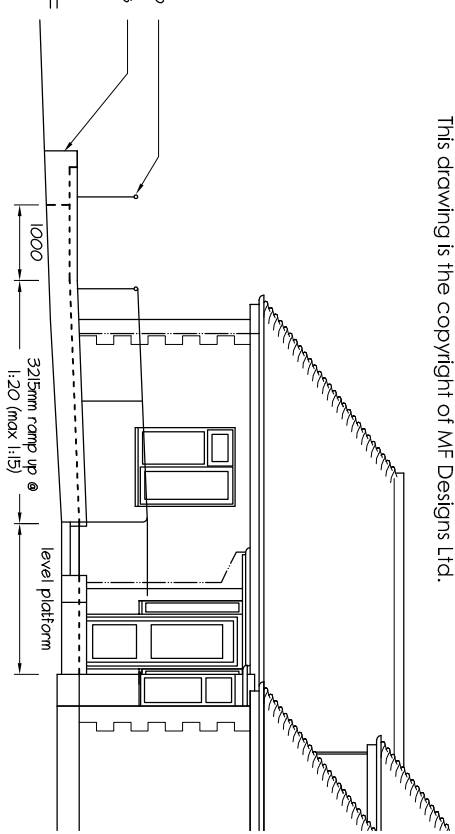

Proposed North

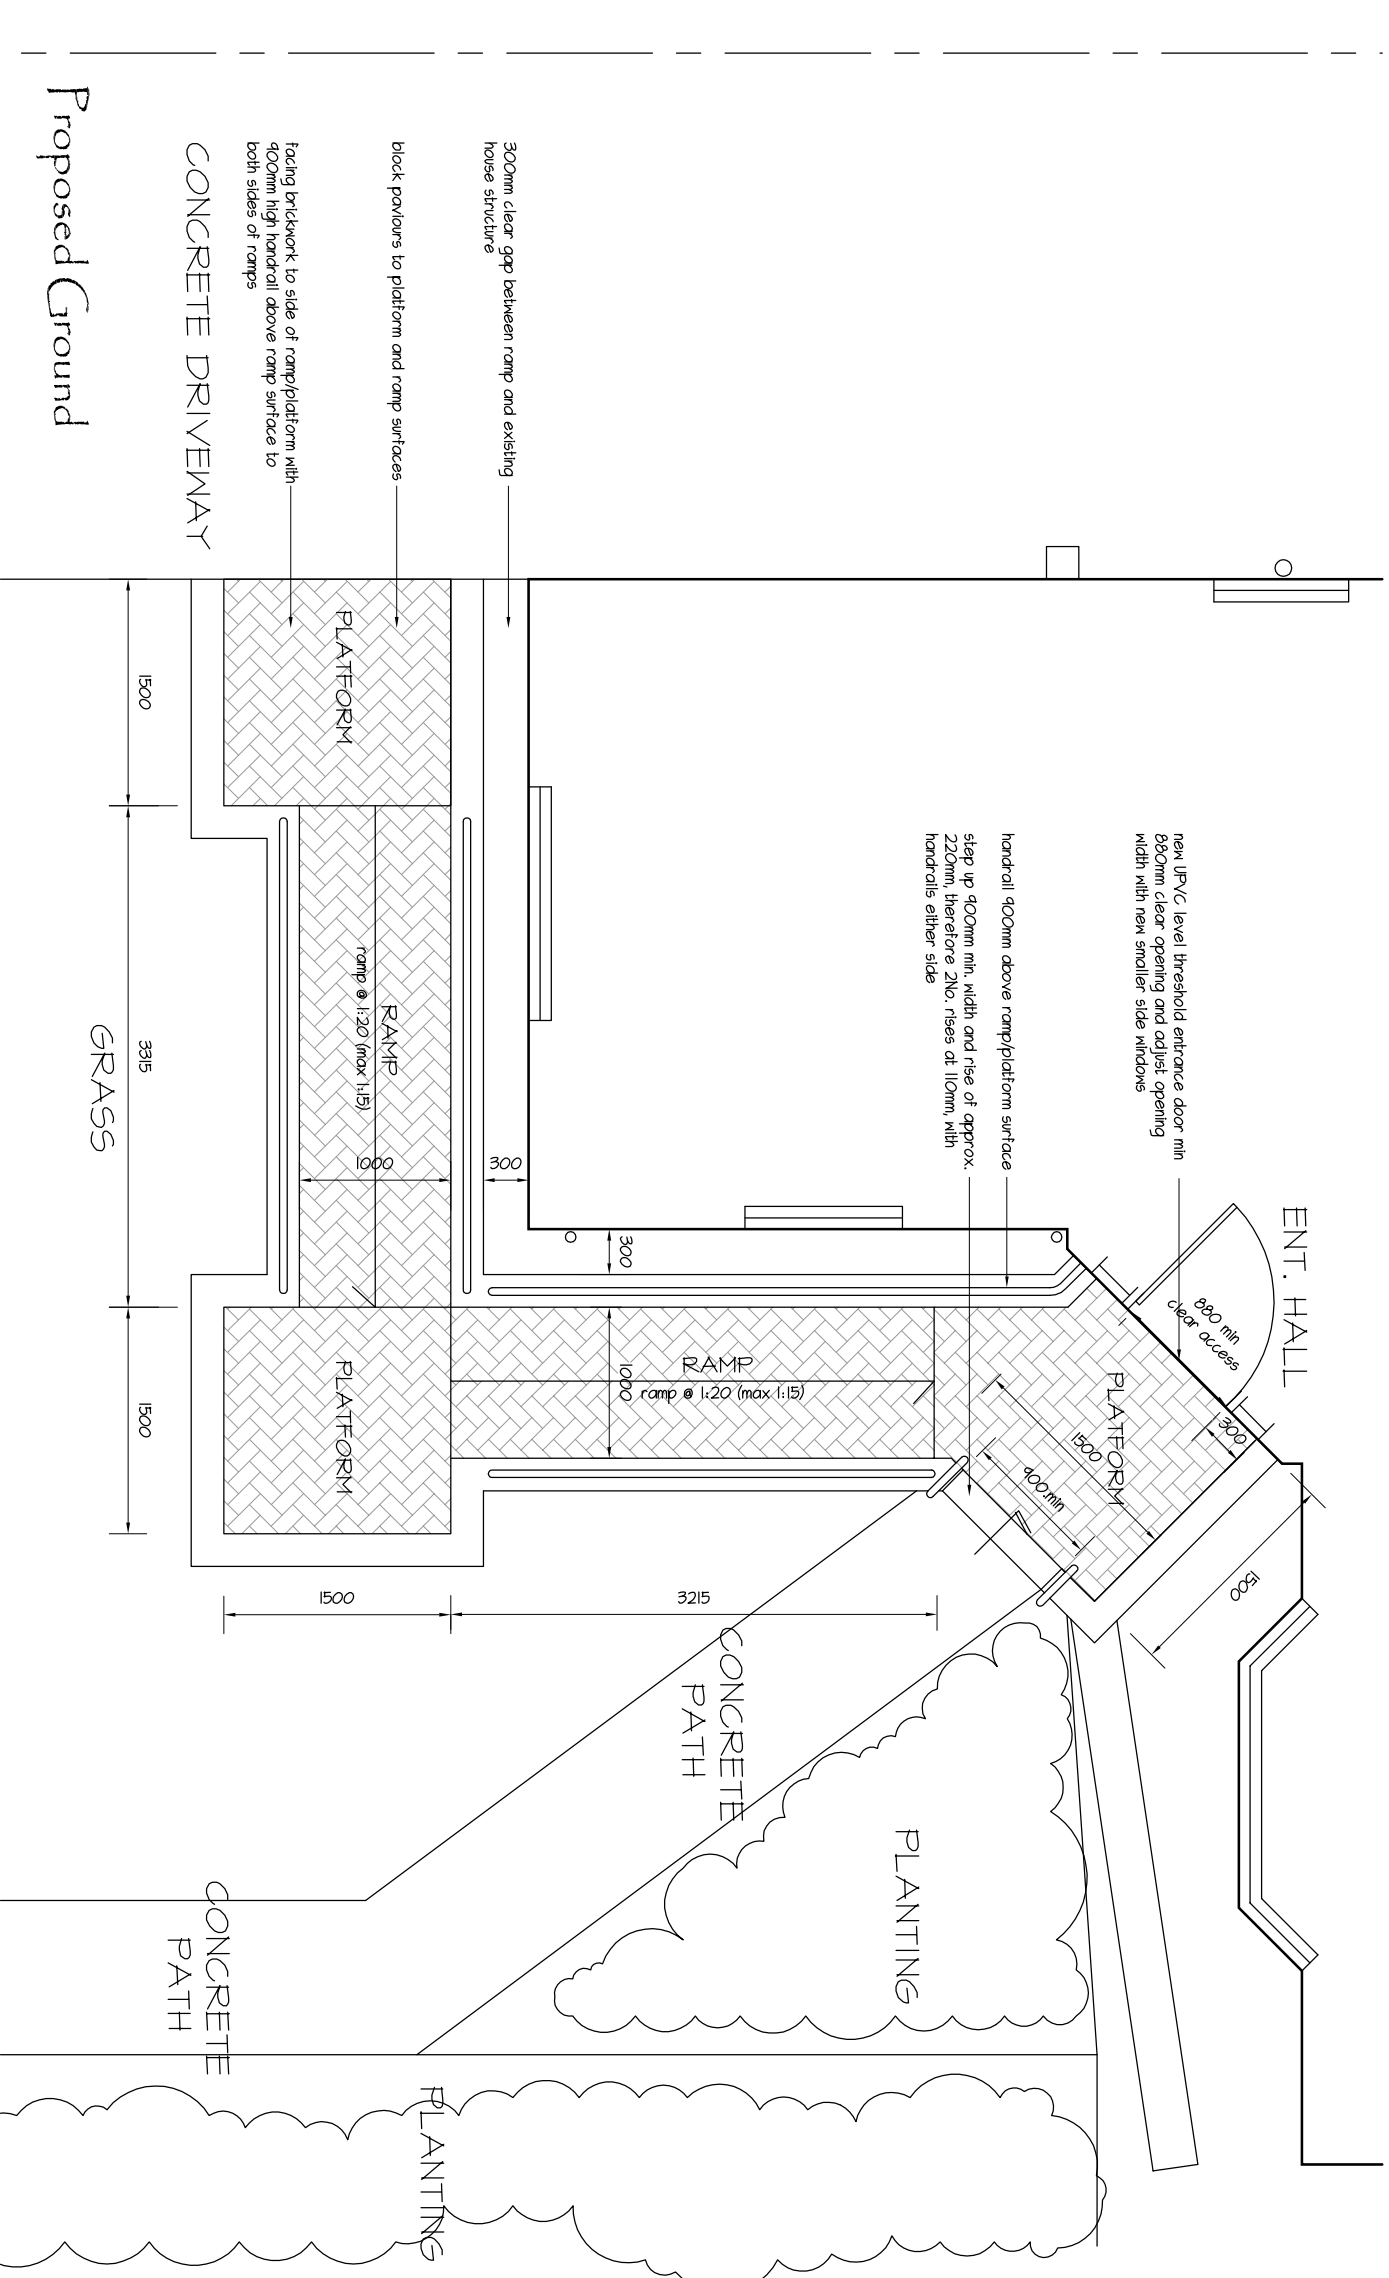

DISABILITY ACCESS - 43 Beach Road, Hayling Island. PO11 0JB

mf designs ltd
Chartered Architects

Chartered Architects

36 Grove Road • Havant • Hampshire • PO9 1AR

Director: Martin Farrer RIBA • Co Registration No.4507379

t/f 02392 470967

e admin@mfdesigns.org.uk

Date: Jan 2026

Job No: 3376

Scale: 1:50/100 @ A3

Drug No: P_01

