


PHYSICAL SCALE IN METERS @ 1:50

 


PHYSICAL SCALE IN METERS @ 1:100

NOTES:


This drawing has been produced solely for PLANNING/DESIGN. Do not scale from this Drawing except for planning purposes. Any below drainage runs along with inspection chamber locations shown are presumed and to be checked on site before commencement of works.

Rear garden area was overgrown during survey and approx. measurements made of rear elevation area.


This drawing is the copyright of MF Designs Ltd.

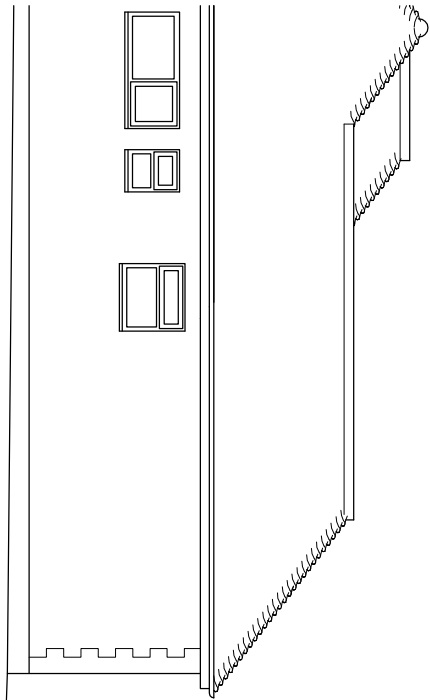


Existing South

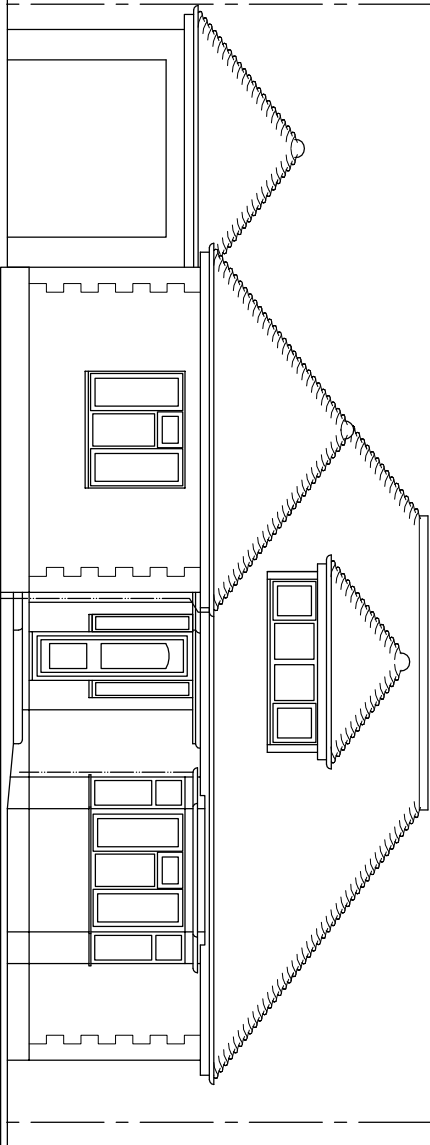

Existing East (Front)

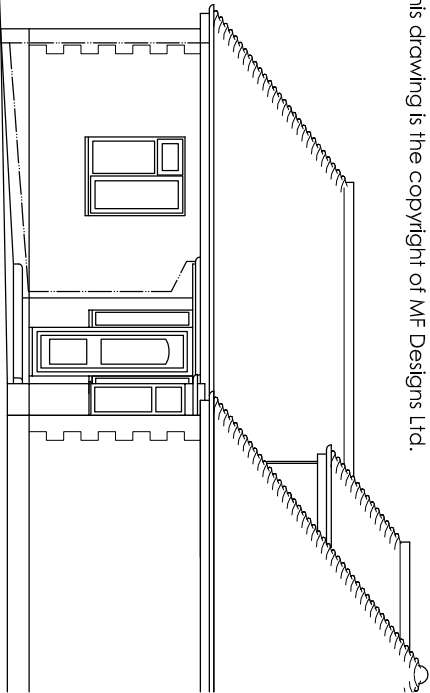

Existing North

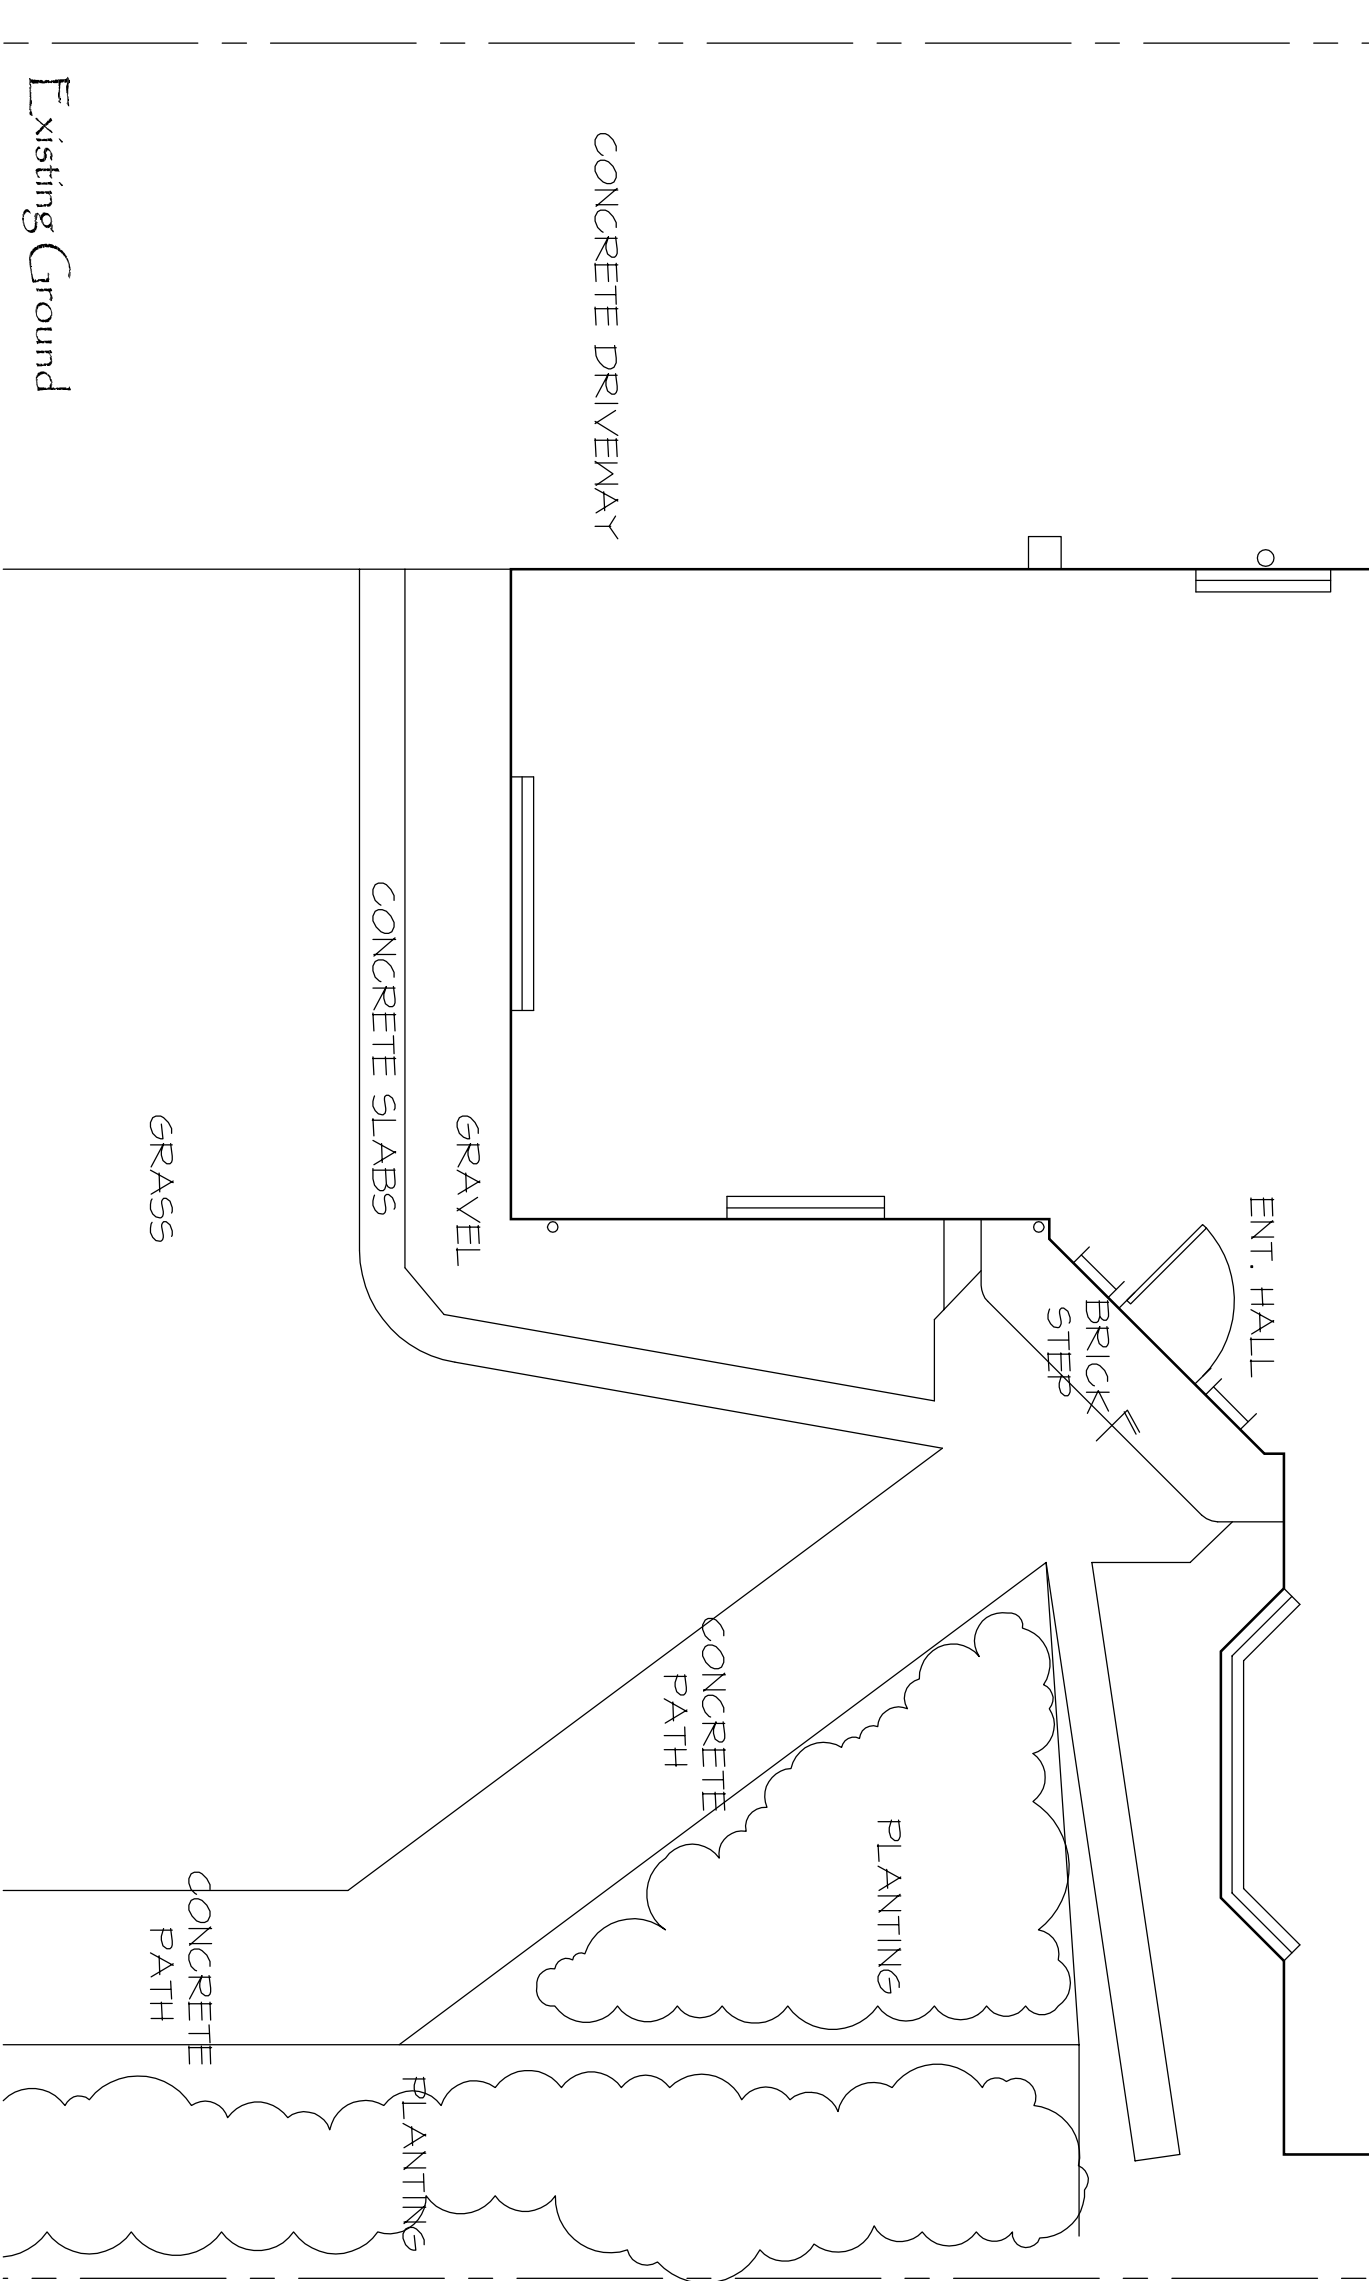

mf designs ltd

Chartered Architects



36 Grove Road • Havant • Hampshire • PO9 1AR
Director: Martin Farrer RIBA • Co Registration No.4507379

t/f 02392 470967
e admin@mfdesigns.org.uk

Date: Dec 2025

Scale: 1:50/100 @ A3

Job No: 3376

Dwg No: EX_01

EXISTING SURVEY - 43 Beach Road, Hayling Island. PO11 0JB