



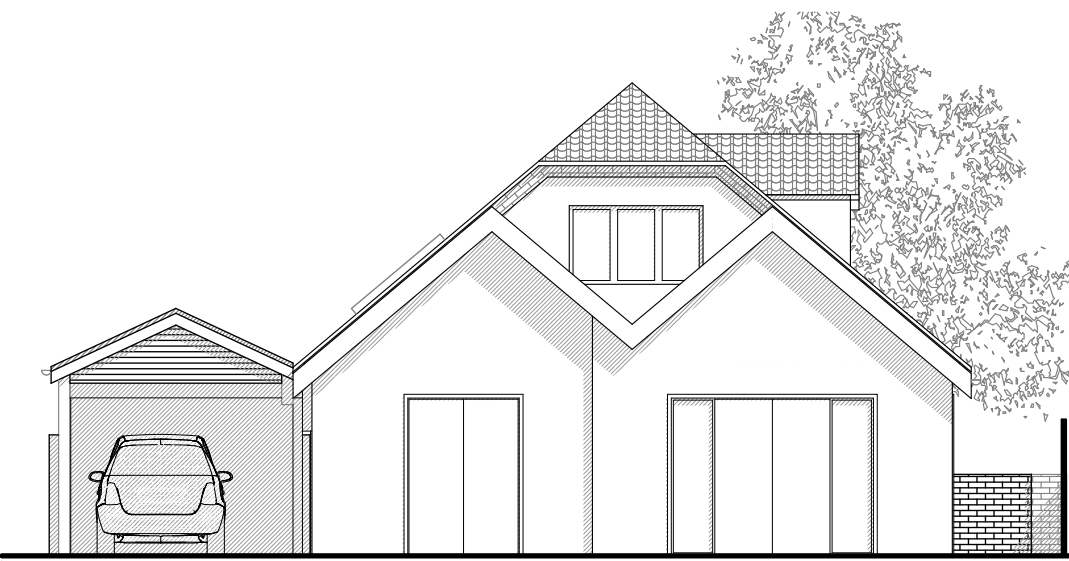


1:100 E-03 Elevation Proposed

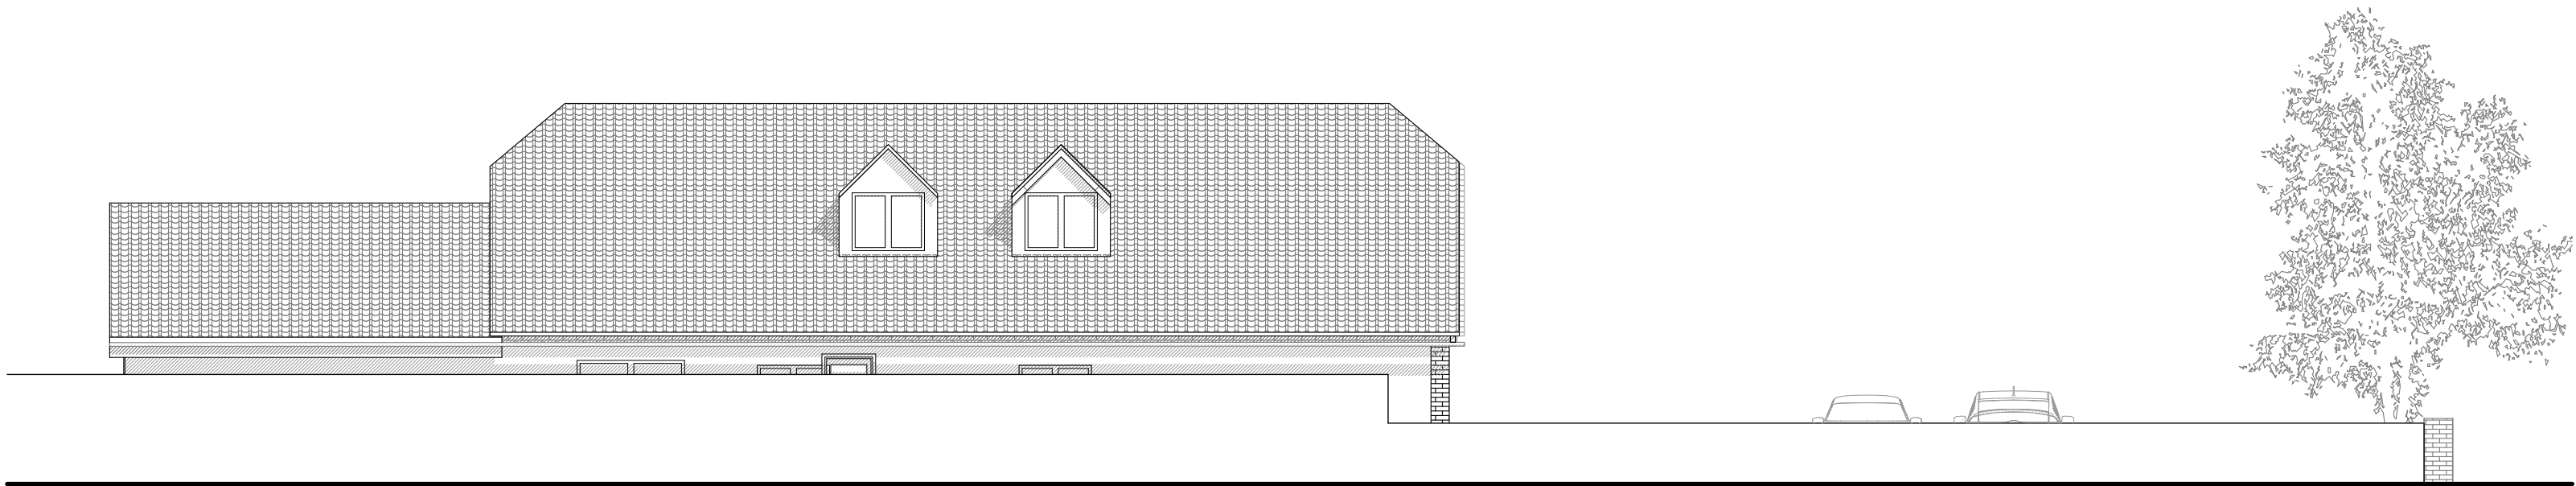

1:100 E-04 Elevation Proposed




1:100 E-01 Elevation Proposed

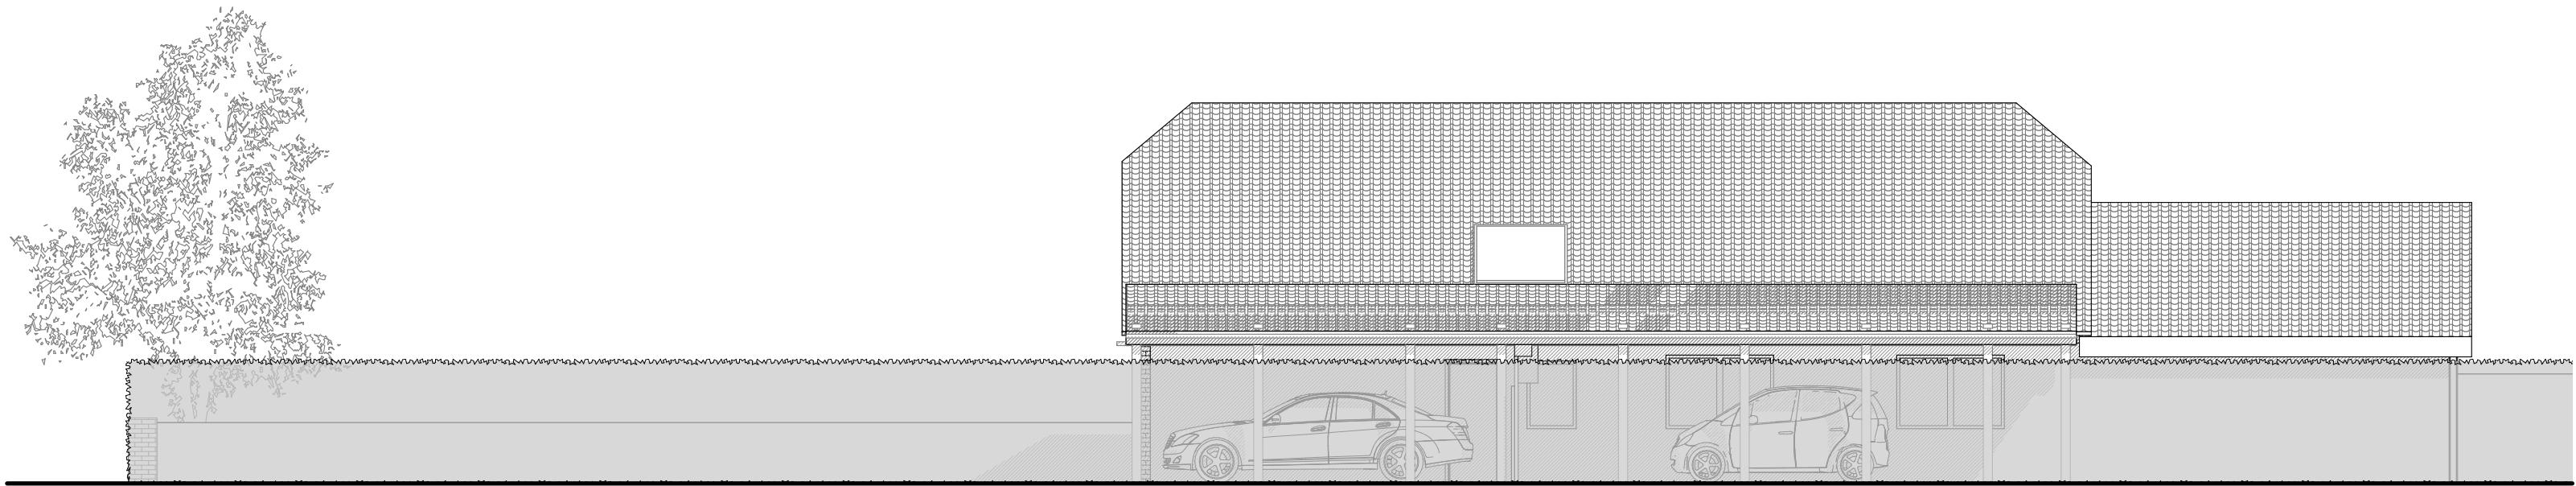

1:100 E-02 Elevation Proposed

rev.	date	changes description
P03	12/10/2025	Elevations updated
P02	06/10/2025	Site Plan updated
P01	15/09/2025	Initial issue

status	issued by
S2	AD
S2	AD
S2	AD

 

RE-FORMAT

this drawing is the copyright of Re-Format LLP and may not be copied, altered or reproduced in any way or passed to a third party without written authority. All dimensions subject to site survey and site verification. Do not scale for construction ©

www.re-format.co.uk
mail@re-format.co.uk
+44 (0)1730 778778

drawn by
IE
checked by
date created
Sep 2025
scale at A2
1:100

project title
5A Fifth Ave, Havant
document title
Proposed Elevations

project	originator	volume	level	type	role	number
P12345	RFT	ZZ	ZZ	DR	A	0301
status	suitability description					revision
S2						P03