




Proposed Elevations

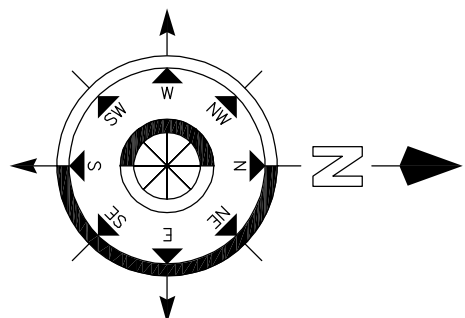


Proposed Site Plan

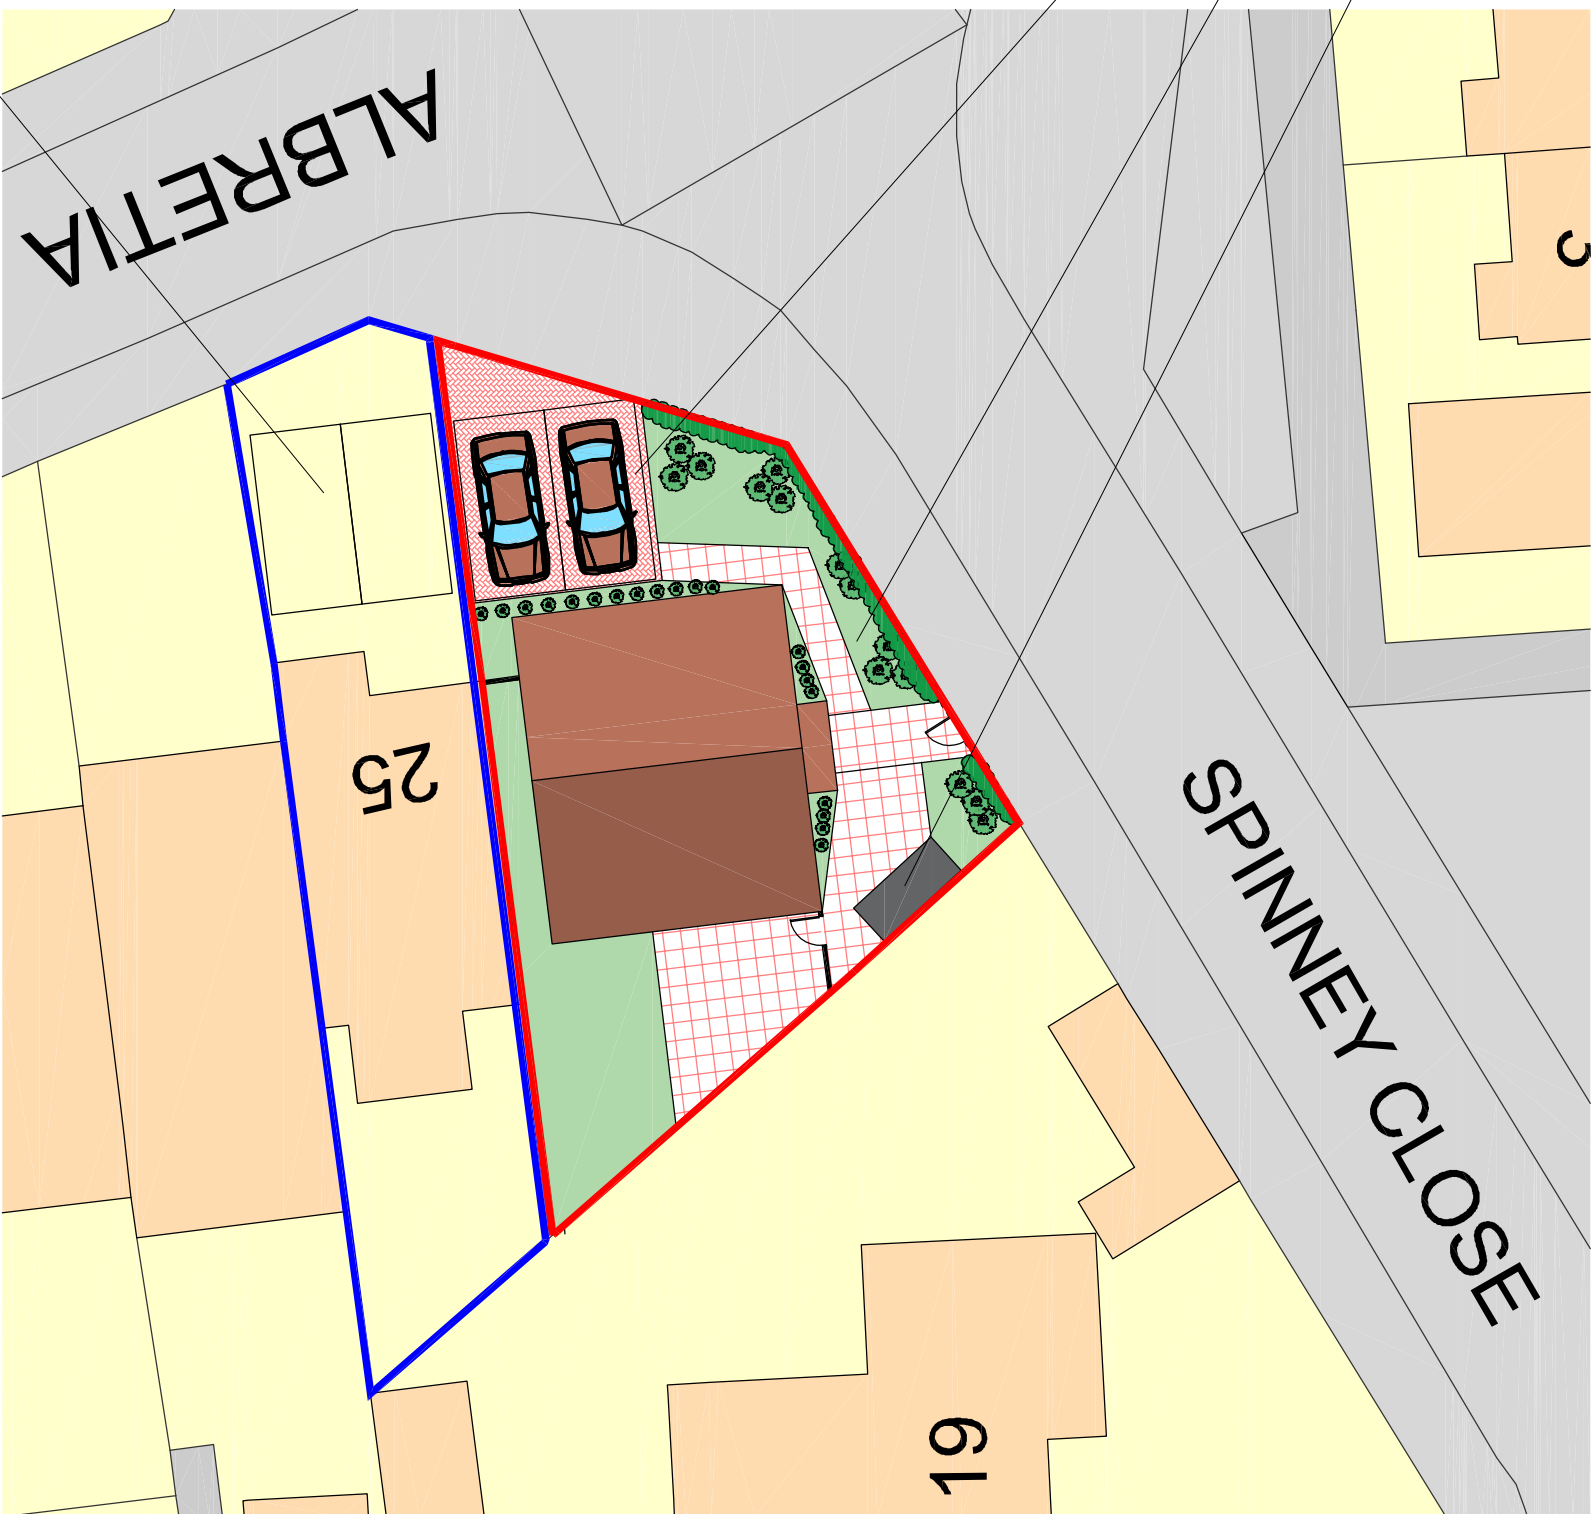

Proposed Floor Plans

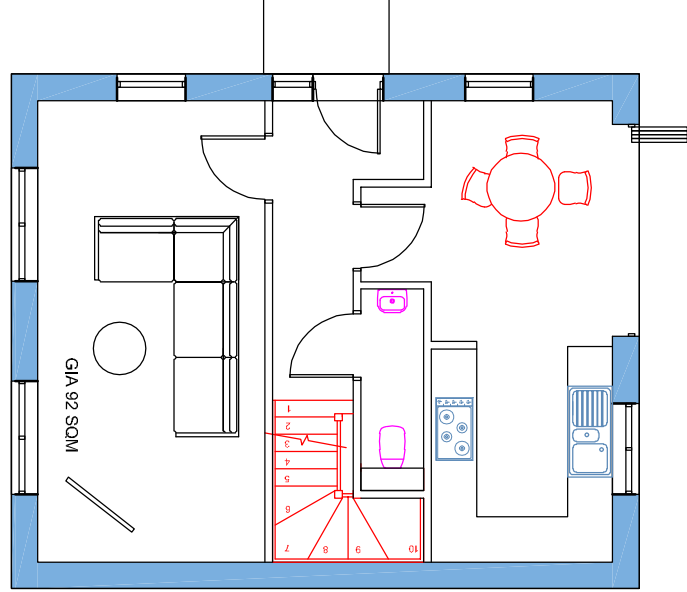


Ground Floor Plan

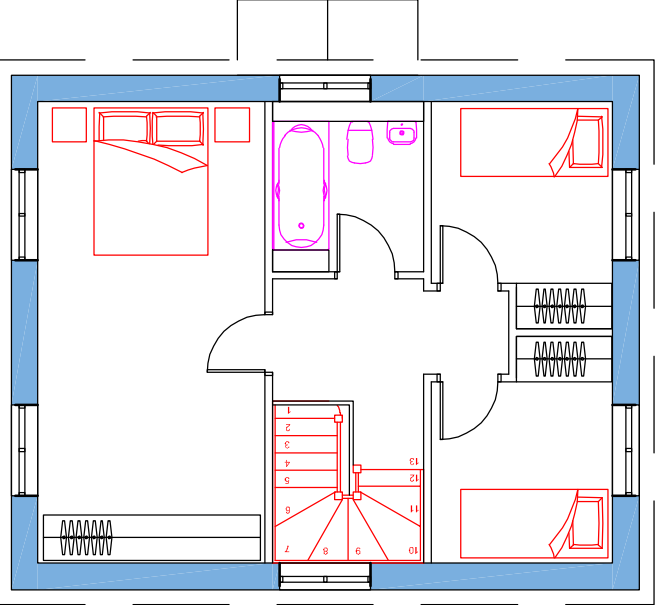

First Floor Plan

Existing parking

Existing Elevations

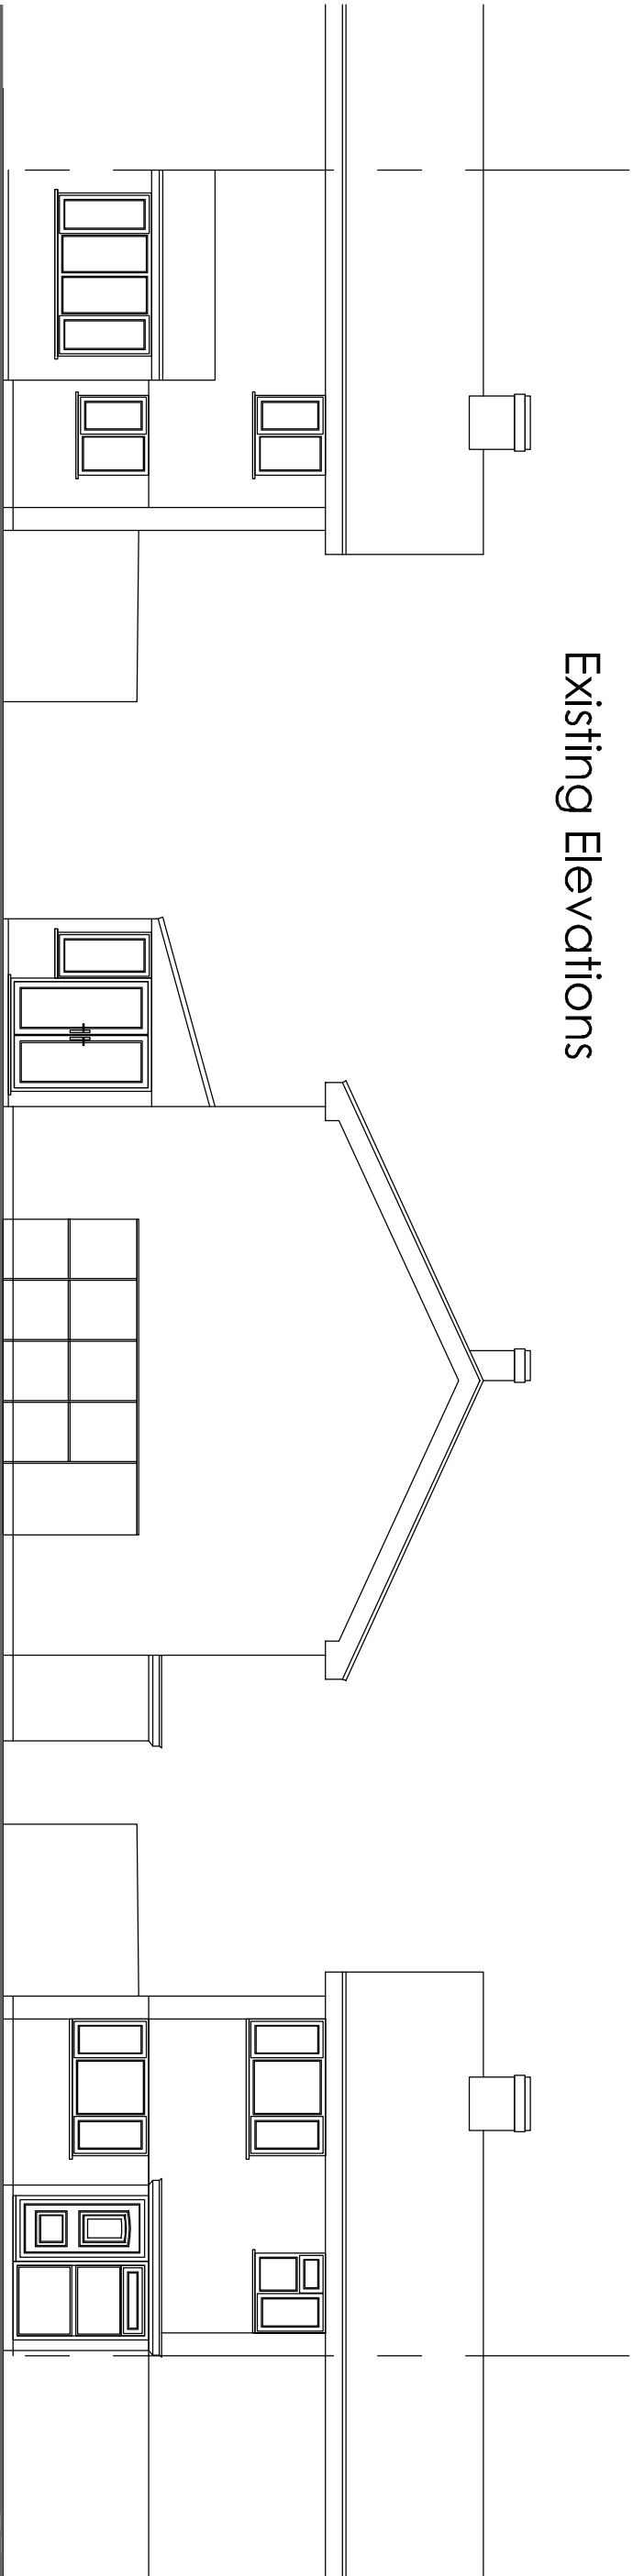

East Elevation

North Elevation



West Elevation

North Elevation

South Elevation

East Elevation

West Elevation

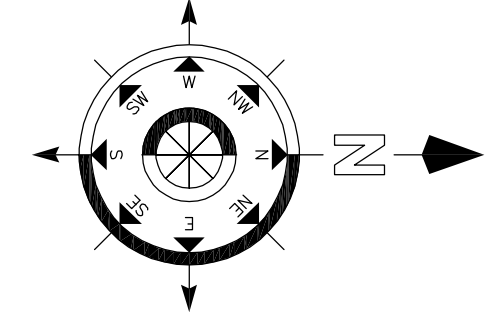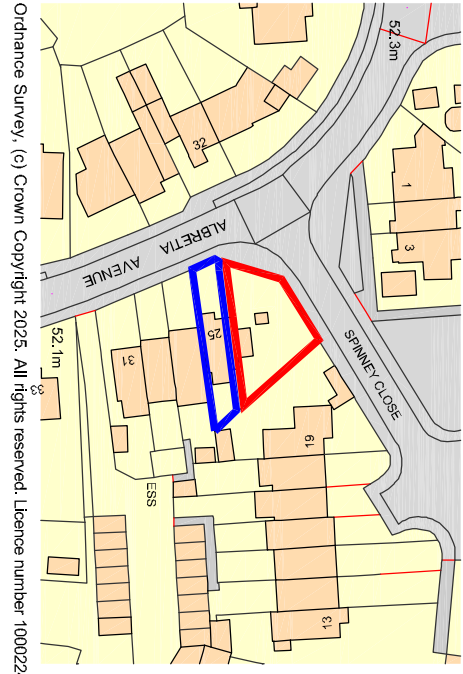

Ordnance Survey, (c) Crown Copyright 2025. All Rights reserved. Licence number: 10002642

Revision	Description	Date	Drawn

Project:

Mr C Spinks
25 Alberta Ave
Waterlooville

Drawing Title:

Proposed Dwelling

Chris Flint Associates Ltd
CHARTERED SURVEYORS - PROJECT MANAGERS
DEVELOPMENT CONSULTANTS

Drawn By	Date	SHEET SIZE	Approved By	Date
CF	12/01/26	A1		

Drawn By	Date	Revision	Scale
CFA	FULL	01	1-100

PLANNING

REC'D 11/01/26 - 20 QUEENS ROAD - WATERLOOVILLE - PO7 2SB
tel: 01293 432844
Email: chris@flintassociates.co.uk

