



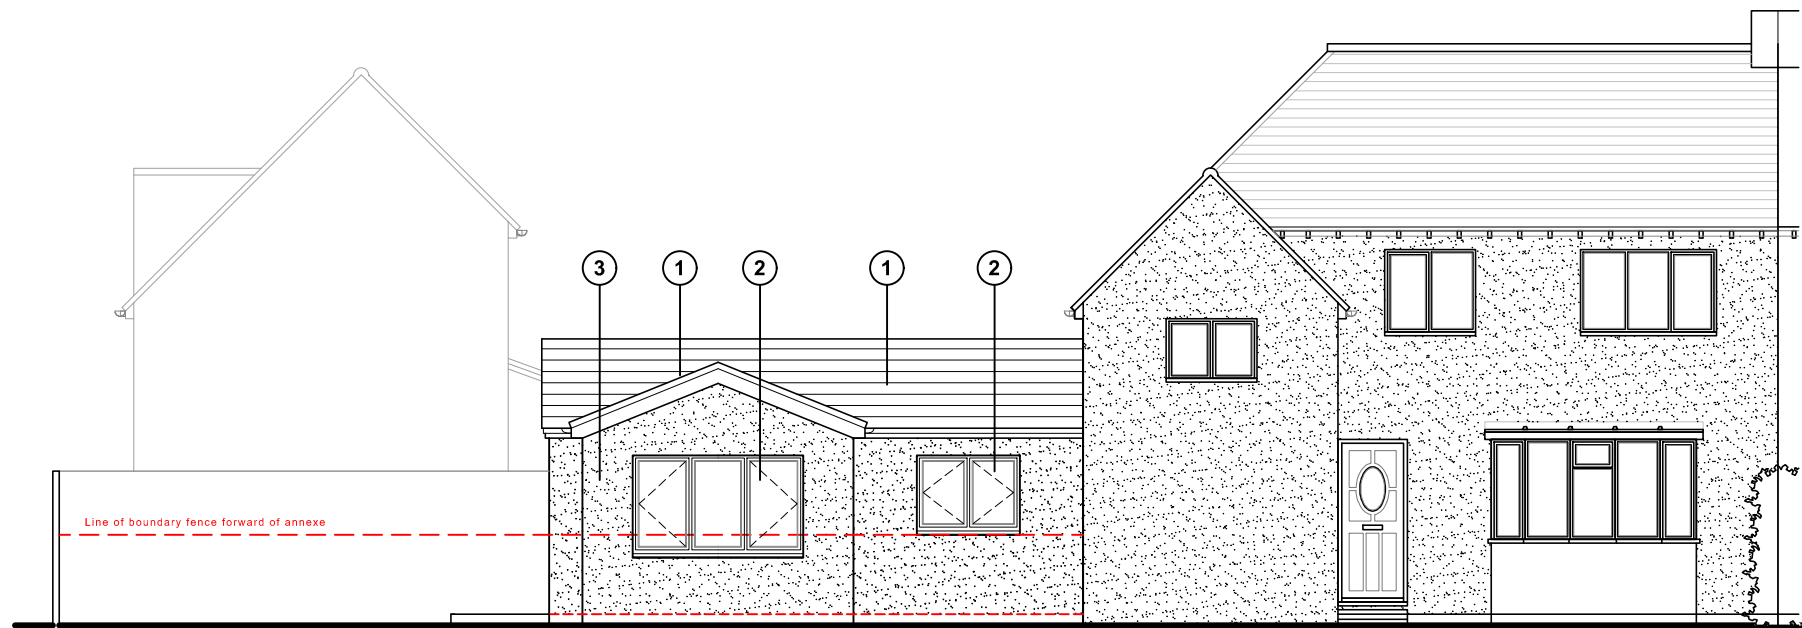

South (front) elevation

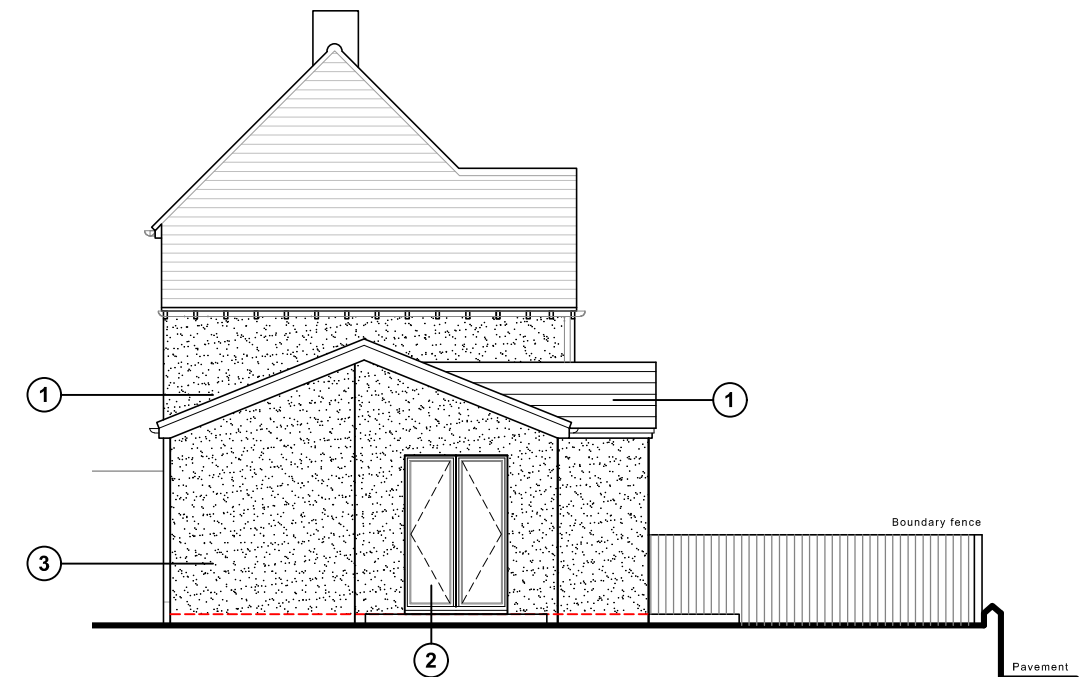


North (side) elevation




North (rear) elevation

- ① Roof tiles to match existing     
 ② uPVC doors & windows to match existing (Anthracite)     
 ③ Render to match existing (cream)

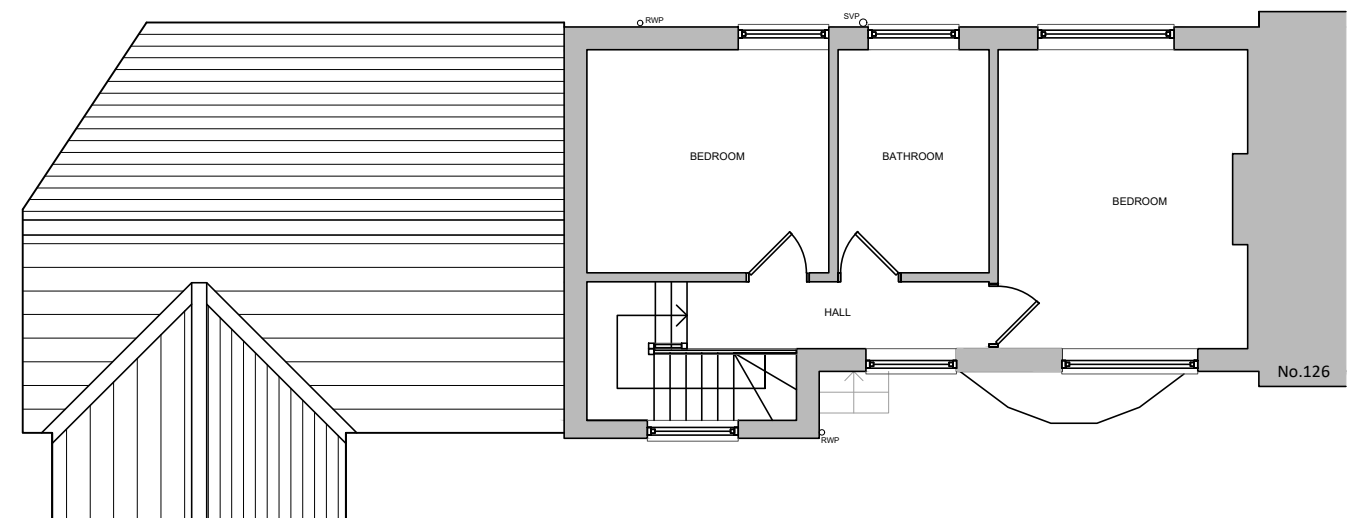

Proposed roof / first floor plan

Proposed elevations scale 1:100

 

For  
MRS HOBSON

Project  
PROPOSED SIDE ANNEXE  
AT 128 WEST STREET,  
HAVANT, HANTS,  
PO9 1LW

Title  
PROPOSED FIRST FLOOR/ROOF PLAN  
& ELEVATIONS

| Date       | Drawn          | Scale      | Checked |
|------------|----------------|------------|---------|
| OCT 2025   | JB             | 1:100 @ A3 | -       |
| Job Number | Drawing Number | Revision   |         |
| PL.949.25  | -05            | <b>C</b>   |         |

Office Tel:  
01243 933732

Email:  
admin@jb-architecturedesign.com

Web:  
www.jb-architecturedesign.com

