

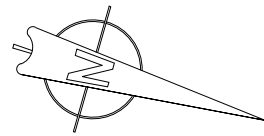


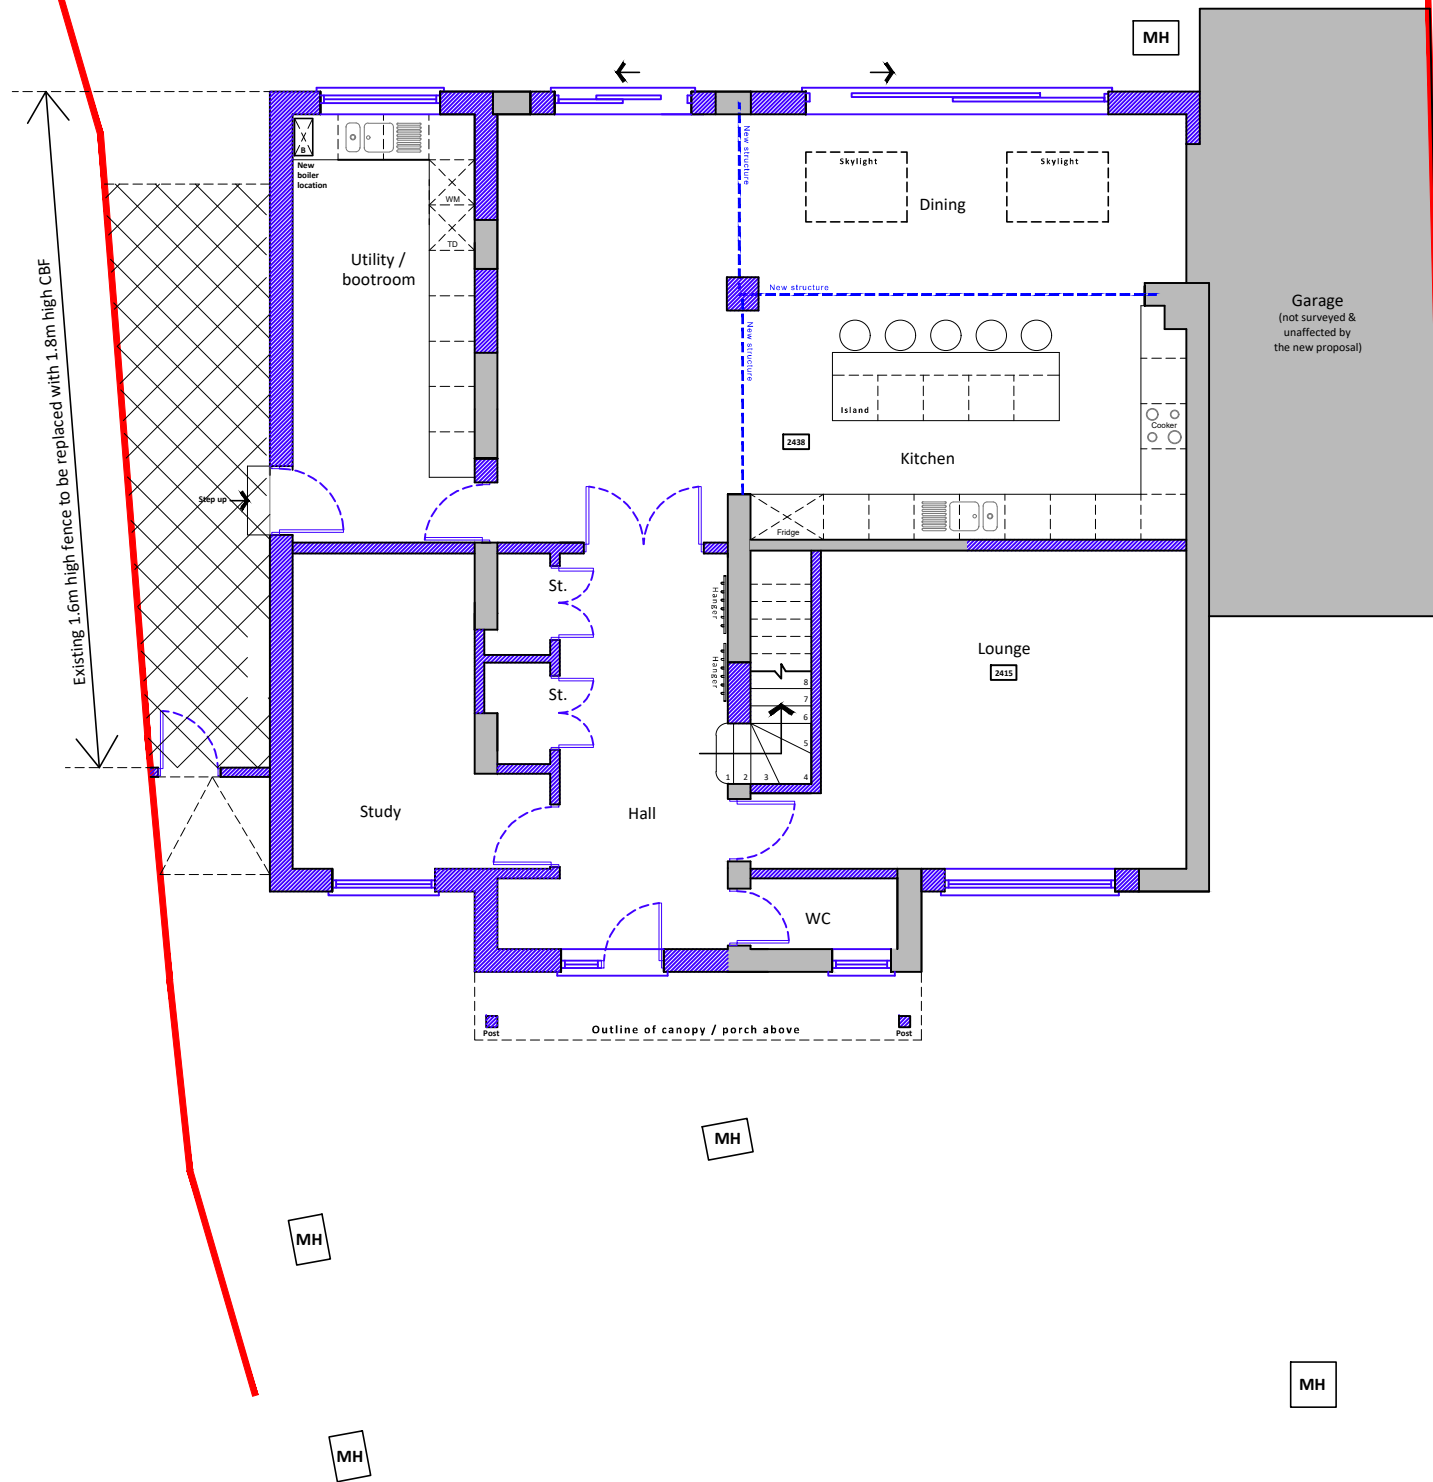

Proposed ground floor plan

Existing walls Proposed walls Proposed structure Raised side footpath

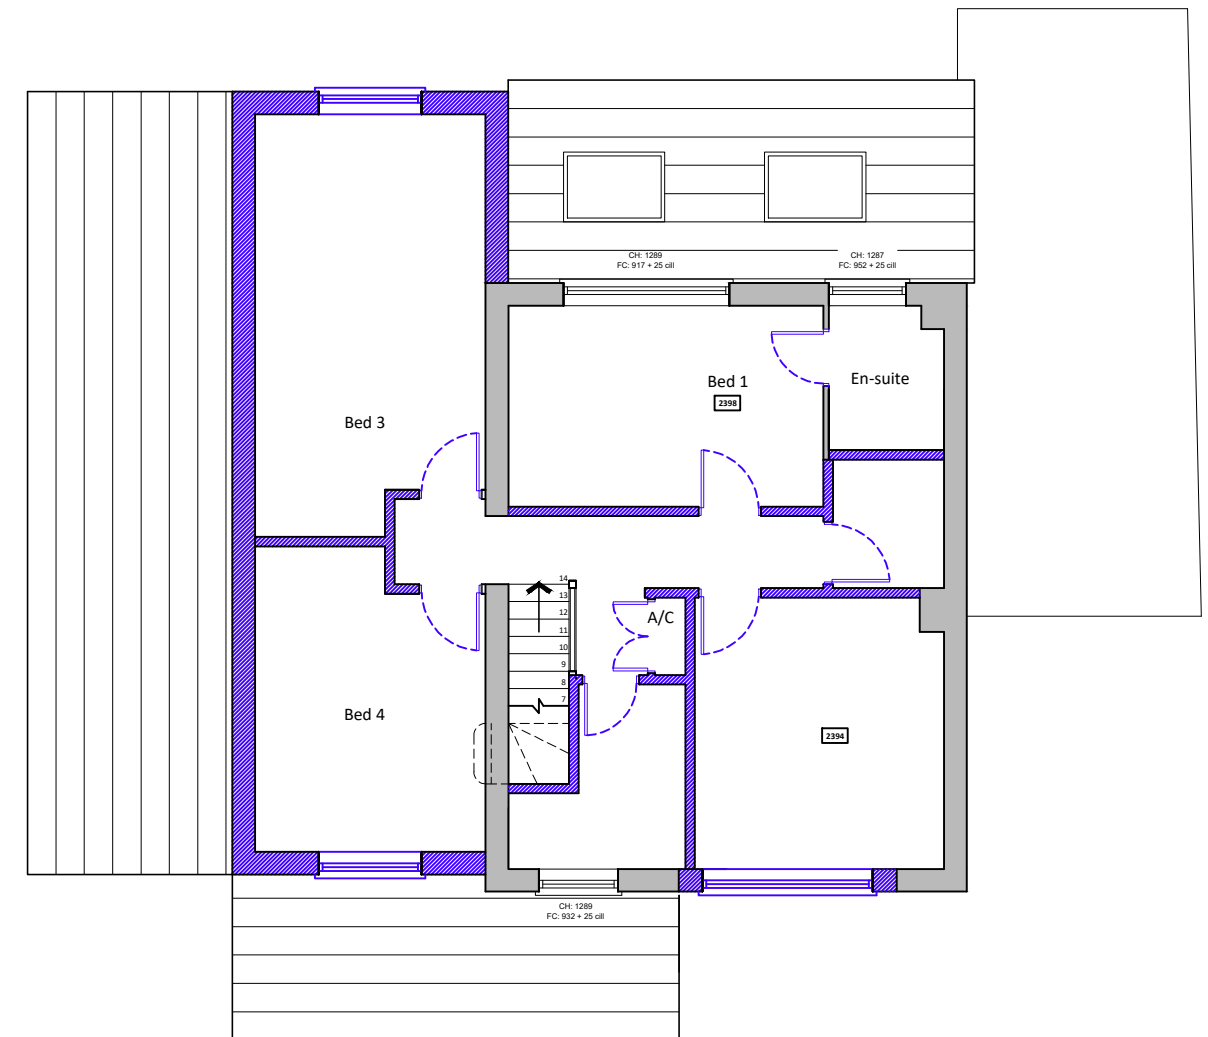

First floor plan

Proposed floor plans scale 1:100



For MR & MRS JOYCE	Title PROPOSED FLOOR PLANS	Office Tel: 01243 933732
Project PROPOSED EXTENSION AT AT 23 WRAYSBURY PARK DRIVE, EMSWORTH, PO10 7UU	Date NOV 2025	Email: admin@jb-architecturedesign.com
	Drawn JB	Web: www.jb-architecturedesign.com
	Scale 1:100 @ A3	
	Checked -	
	Job Number PL3.834.25	Revision A
	Drawing Number -33	

