




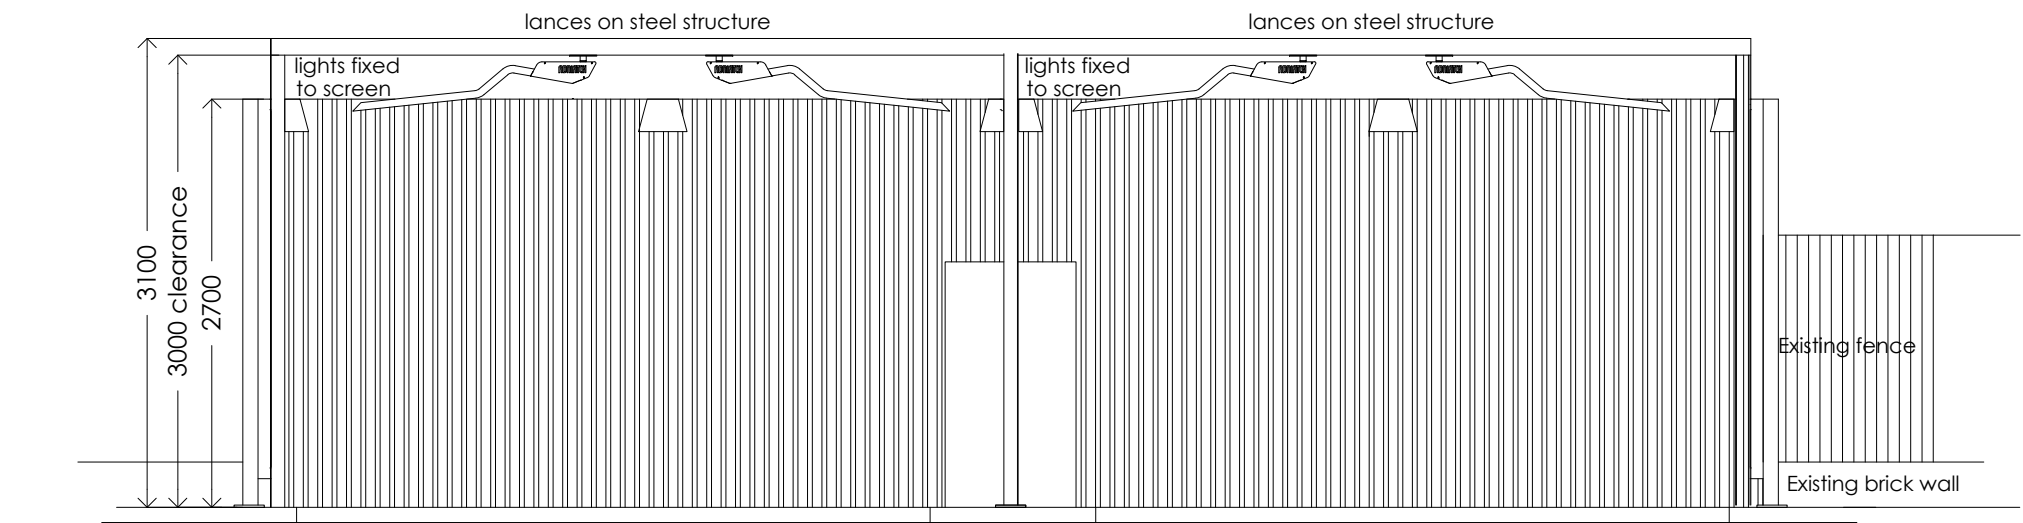

Forecourt Elevation
Scale 1:50

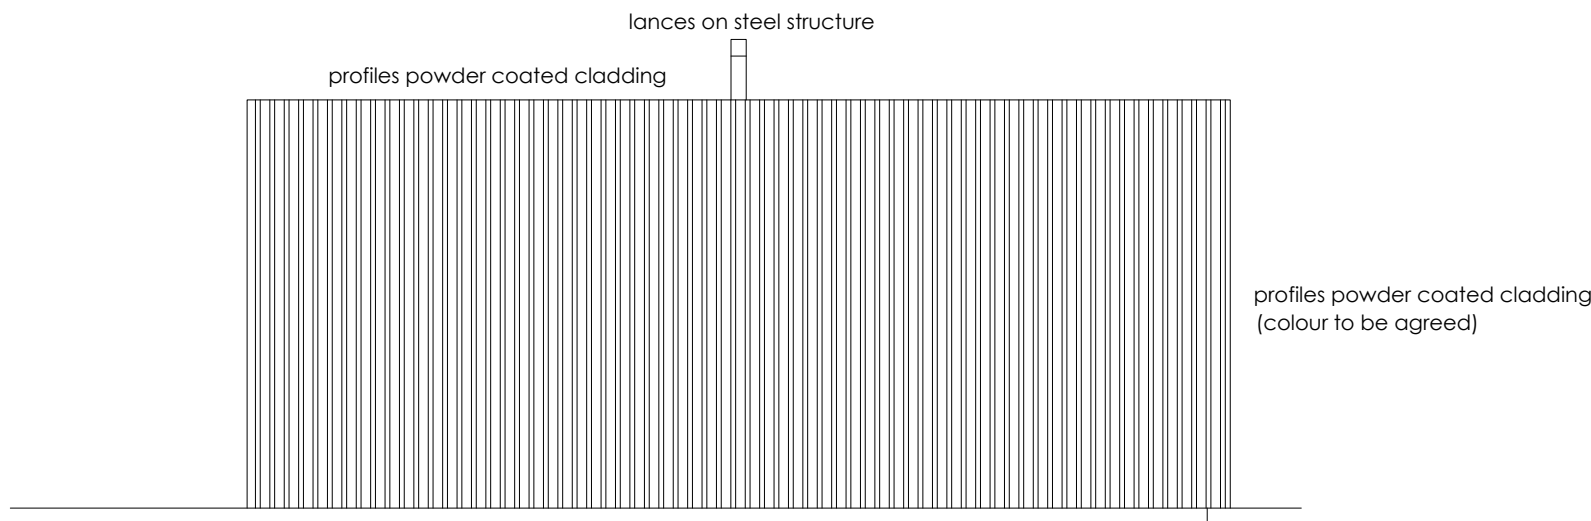

Side Elevation
Scale 1:50

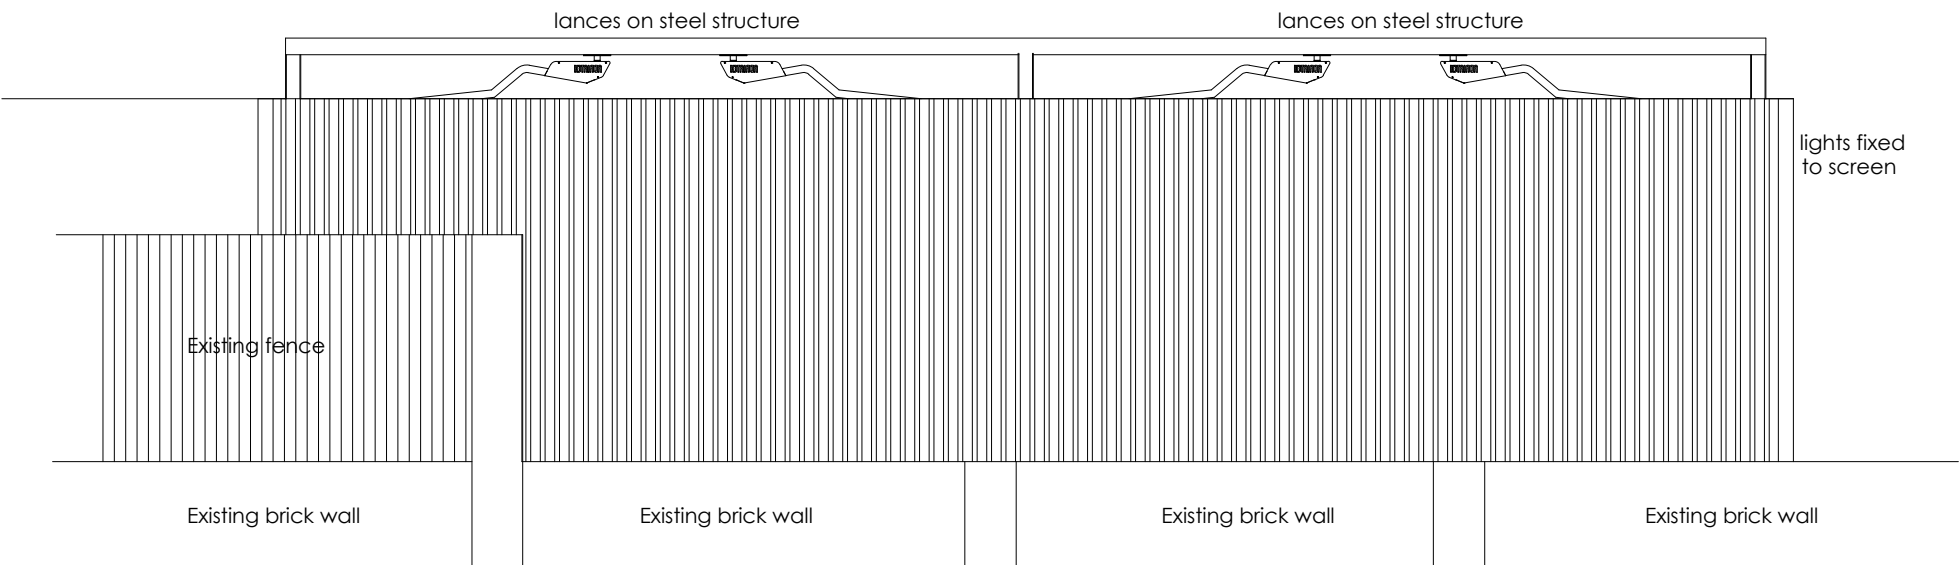

Rear Elevation
Scale 1:50

A 16-0126 Landscaping added

Revision	Date	Description
Client: TANKERFORD		
Project: Park Lane service Station, Park Lane, Bedhampton, Havant, Hants, PO9 3HQ		
Drawing Title: Proposed Site Layout Plan Boom set at 3m		
Scale: 1:50@A1	Date: OCT-2025	Drawn By: JAD
Drawing Number: 2024-P35-PLG-54		Revision: A

CProject

CProject Ltd: 44 Fox Dene,
Godalming, GU7 1YQ
Telephone: 01483 426650
Mobile: 07831 152509
EMail: steve@cproject.co.uk