


P01	Planning issue	25.11.25
P00	Preliminary issue	24.06.25
Rev	Description	Date

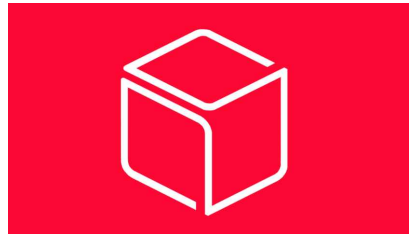


Whitebox Architecture + Design
3 Kenswick Manor
Lower Broadheath
Worcester WR2 6QB

Client
WESTMINSTER PROJECT SERVICES LTD

Project
UNIT 3, WELLINGTON RETAIL PARK
2 HAMBLEDON ROAD, WATERLOOVILLE, PO7 7FG


Drawing Title
ELEVATIONS AS PROPOSED

Project No. 1277	Drawing No. WHB-MA[2]0010	Revision P01
Scale 1:100@A1	Date 24.06.25	Drawn by WHB
Status	PLANNING	

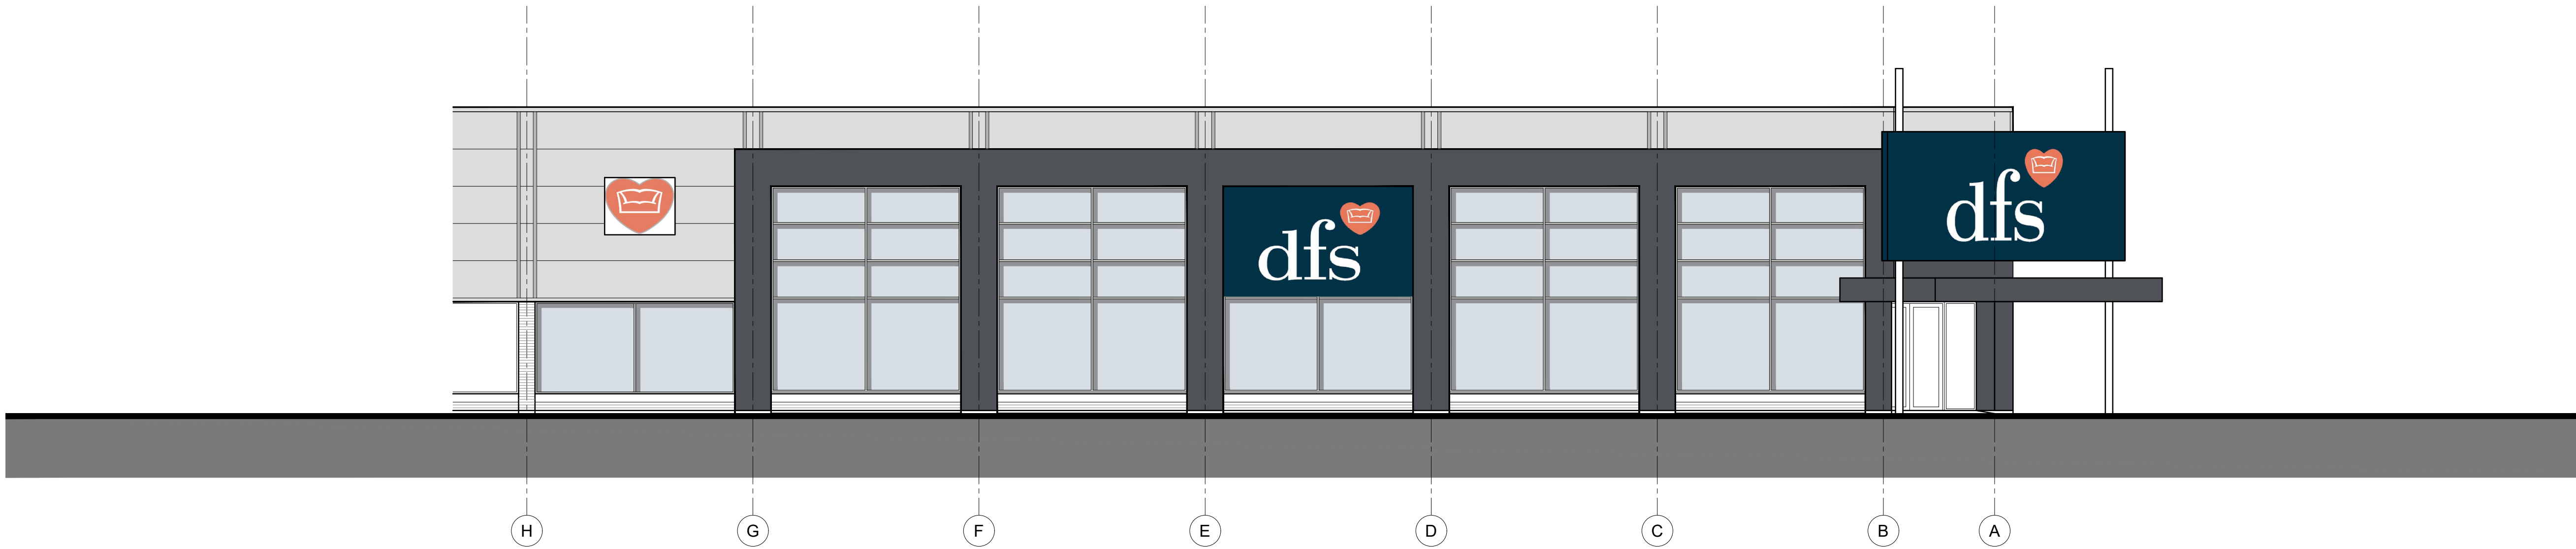


01 FRONT ELEVATION
1:100

SCALE 1 : 100
SCALE 1 : 1
0m 1m 2m 4m 6m 8m 10m
0m 10mm 20mm 40mm 60mm 80mm 100mm

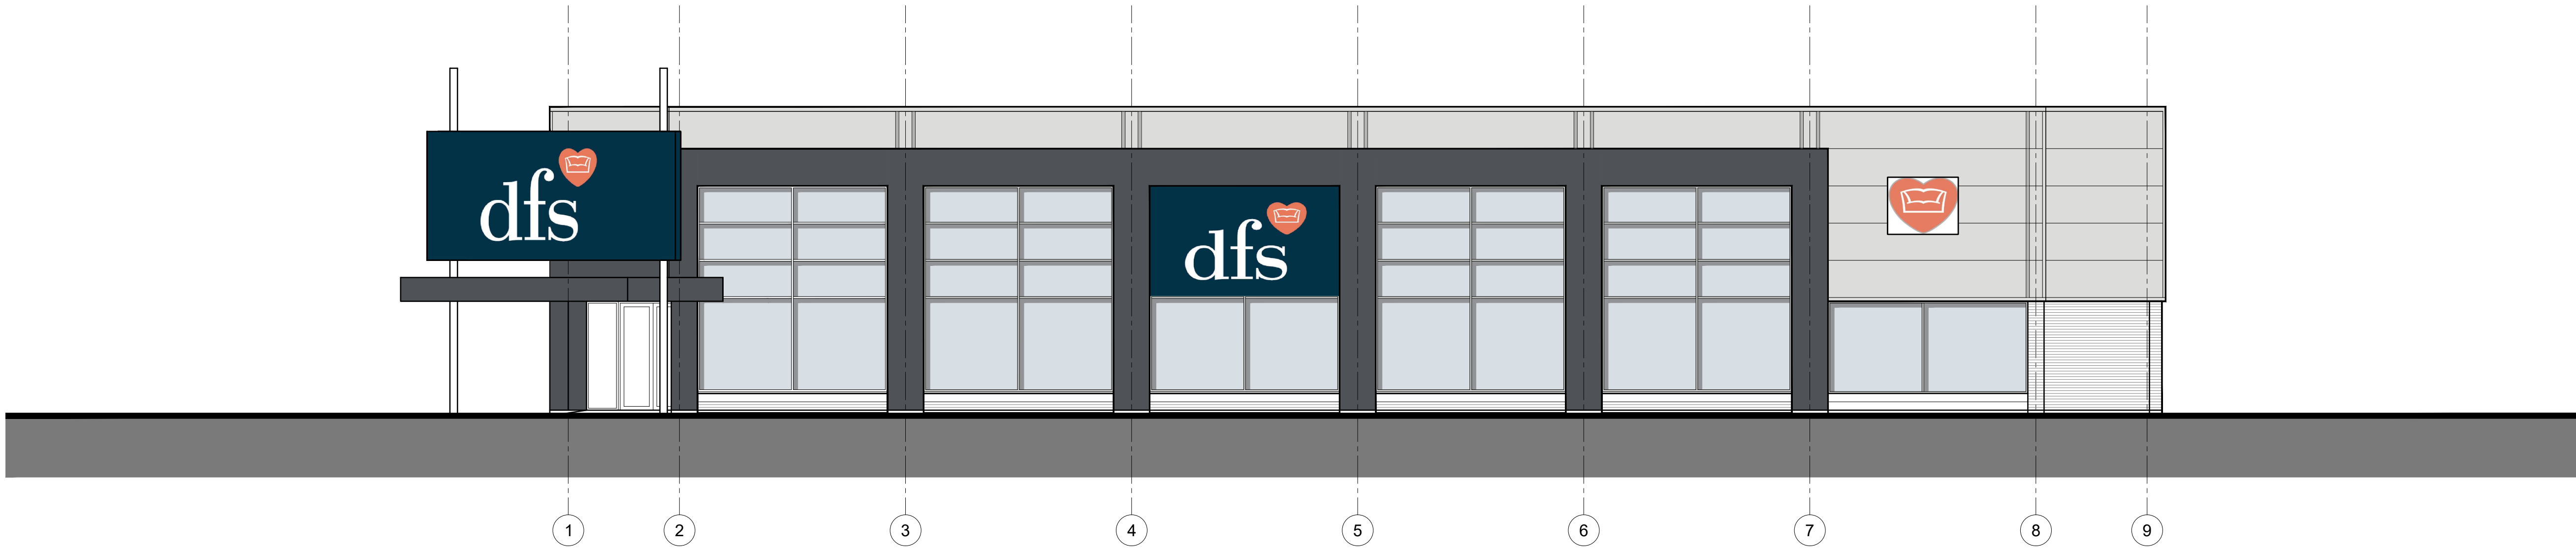

02 SIDE ELEVATION
1:100

SCALE 1 : 100
SCALE 1 : 1
0m 1m 2m 4m 6m 8m 10m
0m 10mm 20mm 40mm 60mm 80mm 100mm

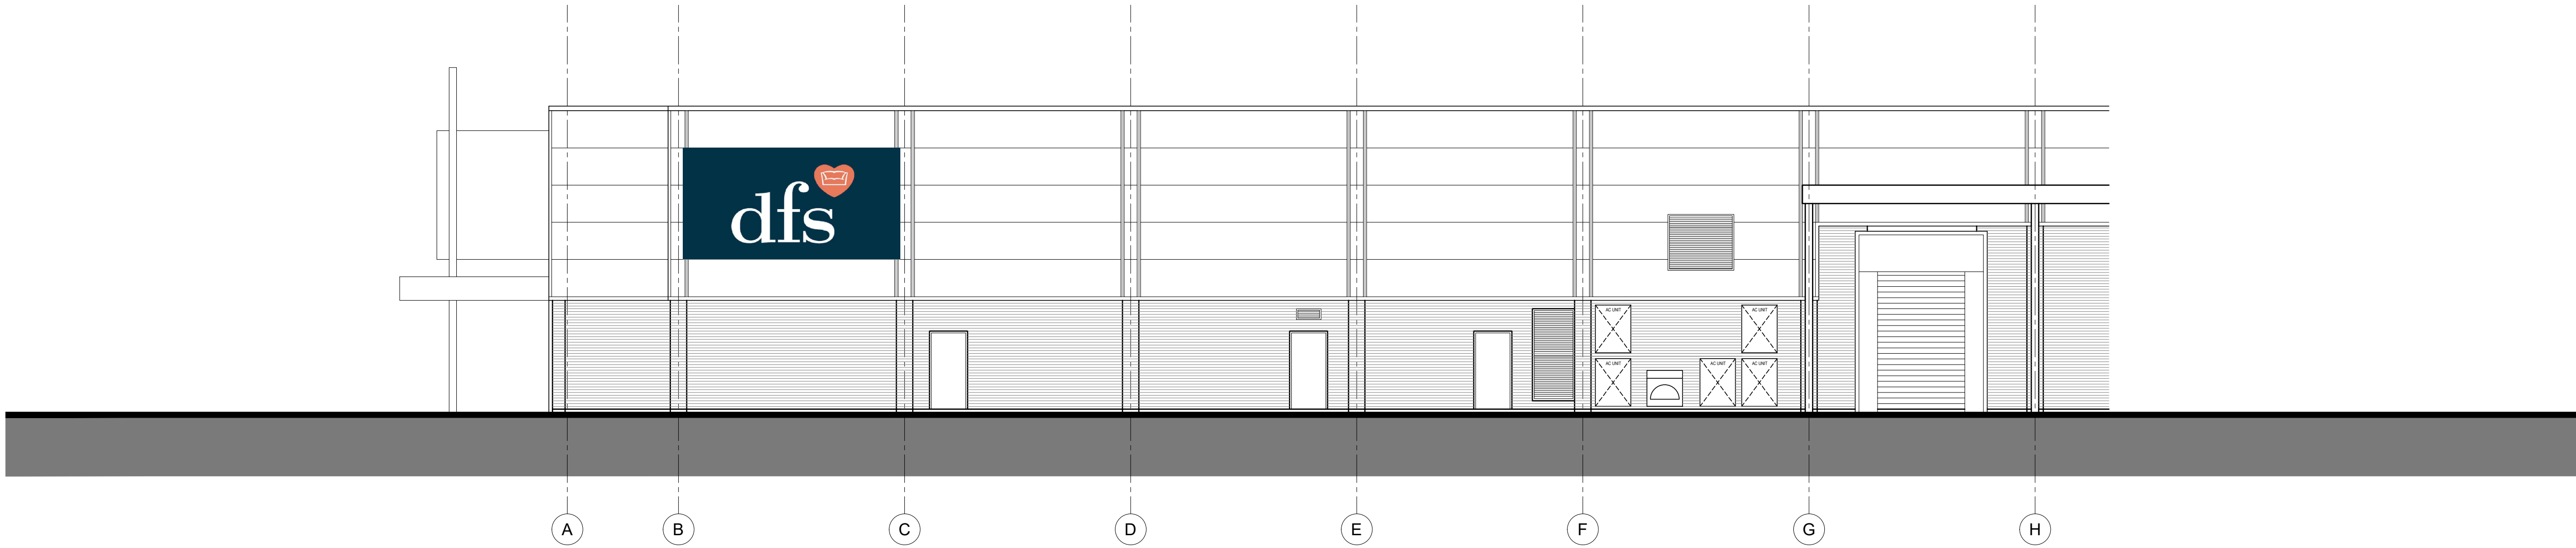

03 REAR ELEVATION
1:100

SCALE 1 : 100
SCALE 1 : 1
0m 1m 2m 4m 6m 8m 10m
0m 10mm 20mm 40mm 60mm 80mm 100mm