


This drawing is the copyright of Axiom Architects. It is for planning application purposes only and may not be reproduced in whole or in part without permission. Drawings lodged for planning approval may be reproduced by the Planning Authority in accordance with the 'Copyright (Material Open to Public Inspection) (Marking of Copies of Plans and Drawings) Order 1990' and must carry the relevant copyright restriction note. Scaling from this drawing should only be carried out from a print at the scale and size specified within the title block. Responsibility for ensuring correct size reproduction remains with the reader.

Notes:

Existing Parking:	107
Existing Hotel:	GEA - 1918m ² GIA - 1754m ²
Existing Restaurant:	GEA - 869m ² GIA - 713m ²
Existing Rooms:	58

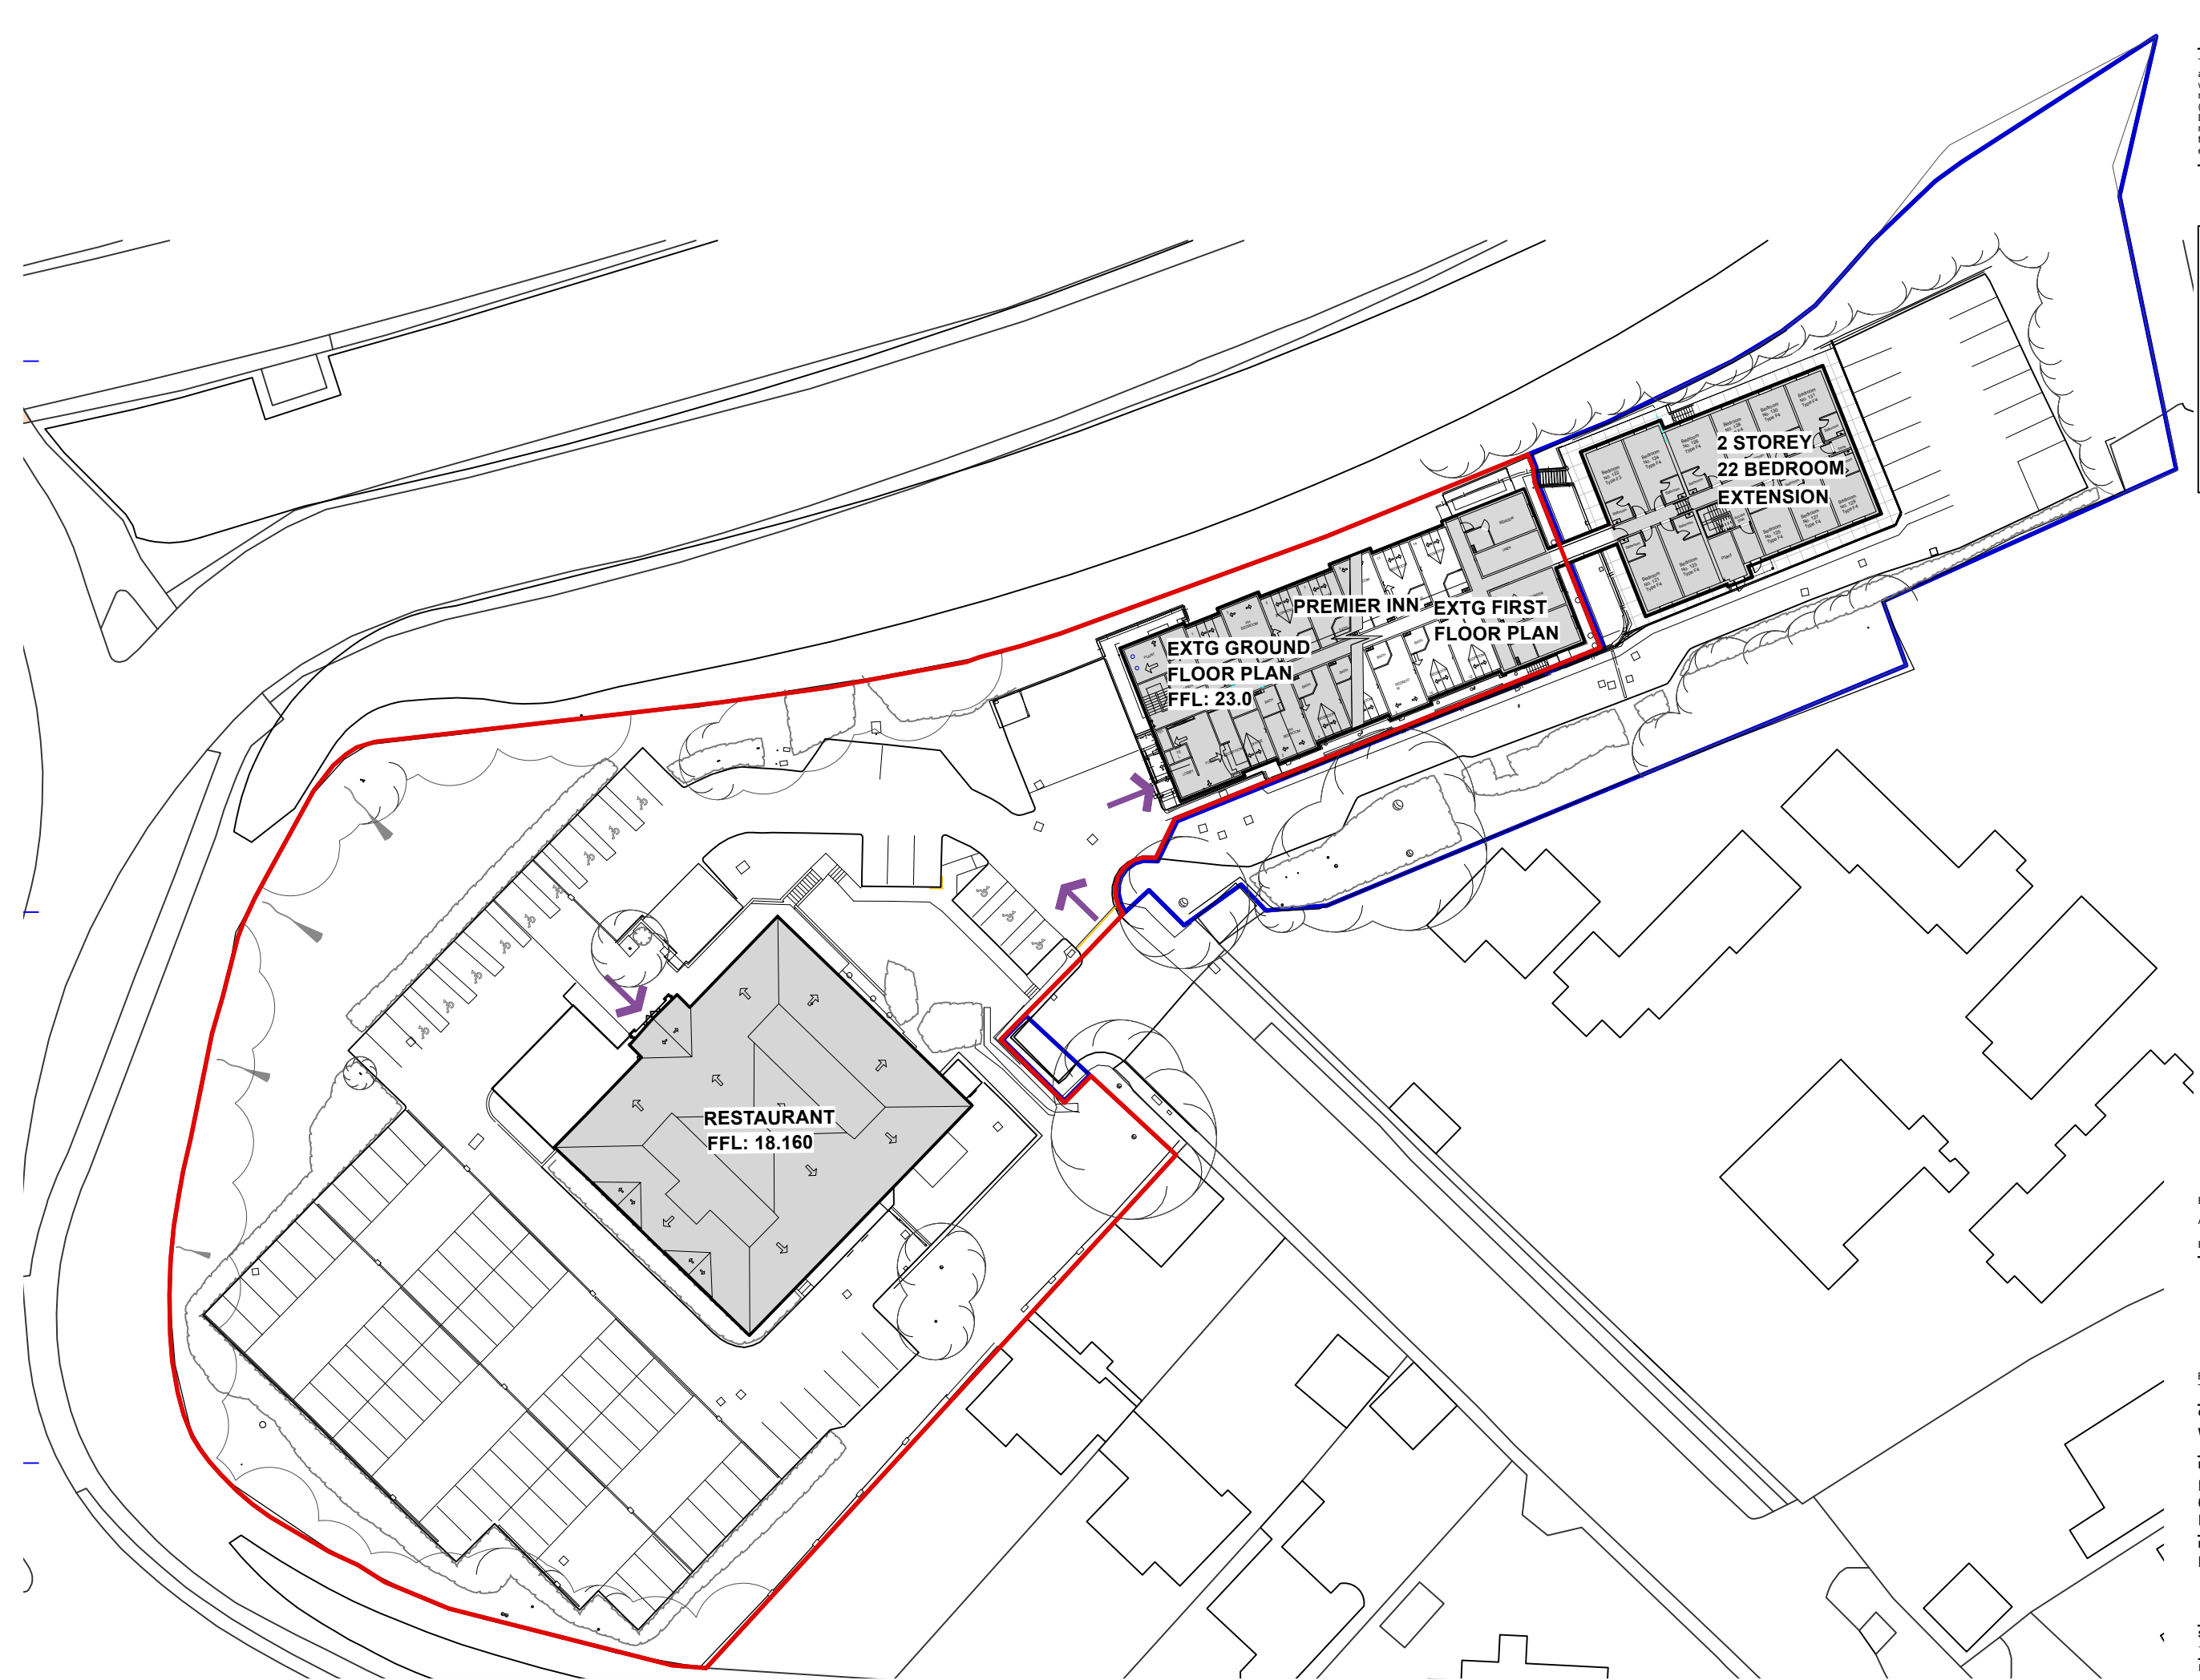

B	08/12/25	Ownership boundary shown	IB
A	28/11/24	Updated to match landscaping scheme	IB RW
Rev	Date	Description	By Chk



**AXIOM
ARCHITECTS**

Barn A Addlepool Business Centre Clyst St George Exeter EX3 0NR
Tel. 01392 368426 www.axiomarchitects.co.uk

Client
WHITBREAD GROUP PLC

Project
PORTSMOUTH HAVANT PREMIER INN
65 BEDHAMPTON HILL
HAVANT PO9 3JN

Drawing
EXISTING SITE PLAN

Scale	Date	Drawn	Checked
1:550@A3	26/09/24	IB	RW
Drawing No.	Revision		

6261-PL- 002 B

Status
PLANNING