




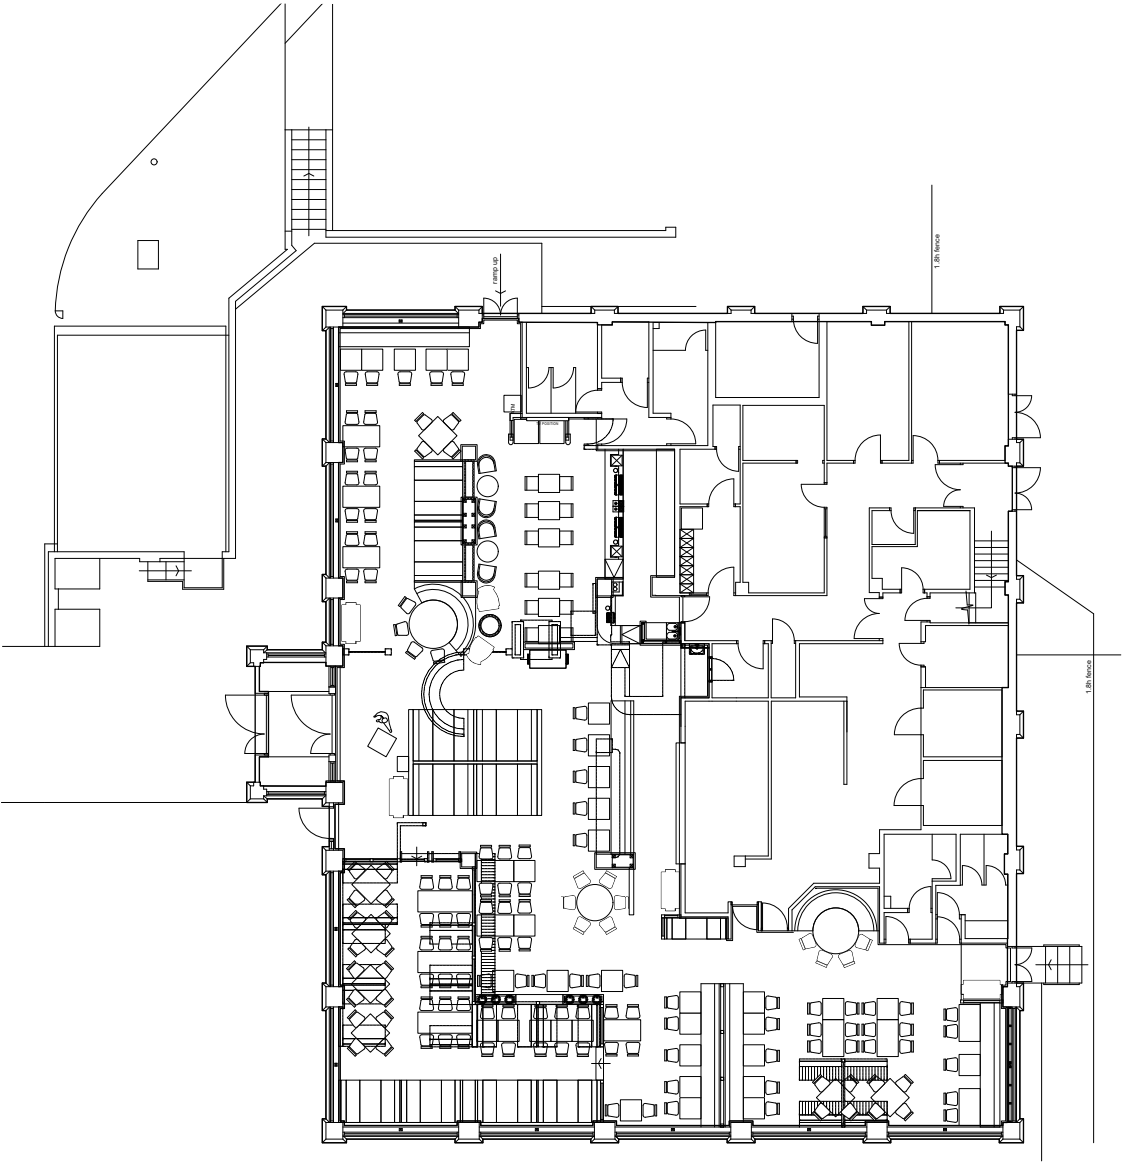

1 **EXISTING RESTAURANT GROUND FLOOR PLAN**
Scale: 1:250

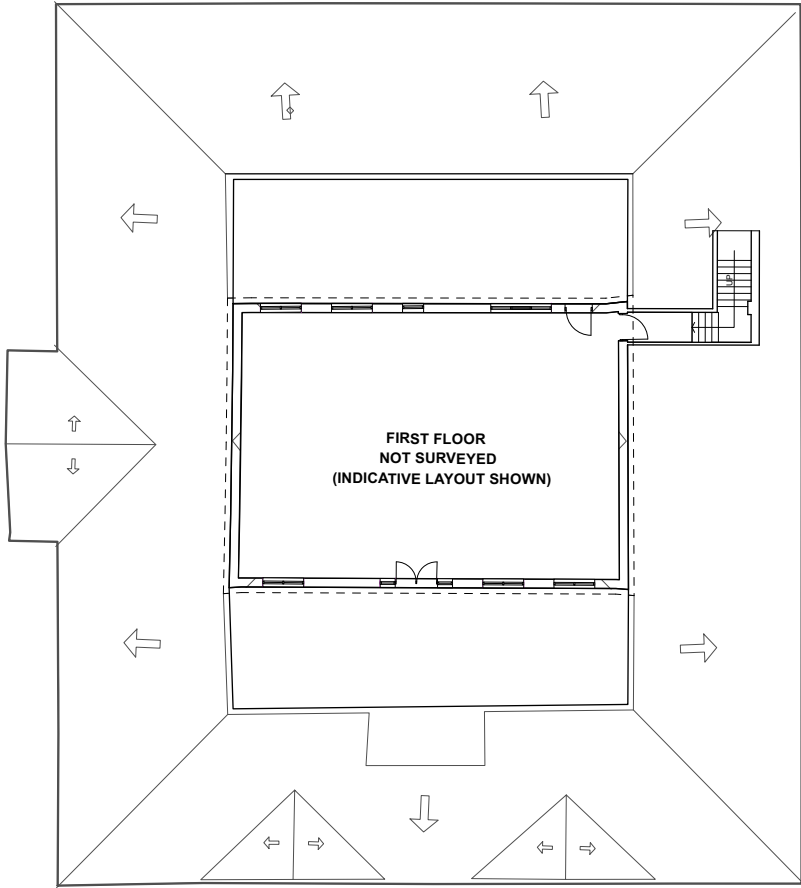

2 **EXISTING RESTAURANT FIRST FLOOR PLAN**
Scale: 1:250

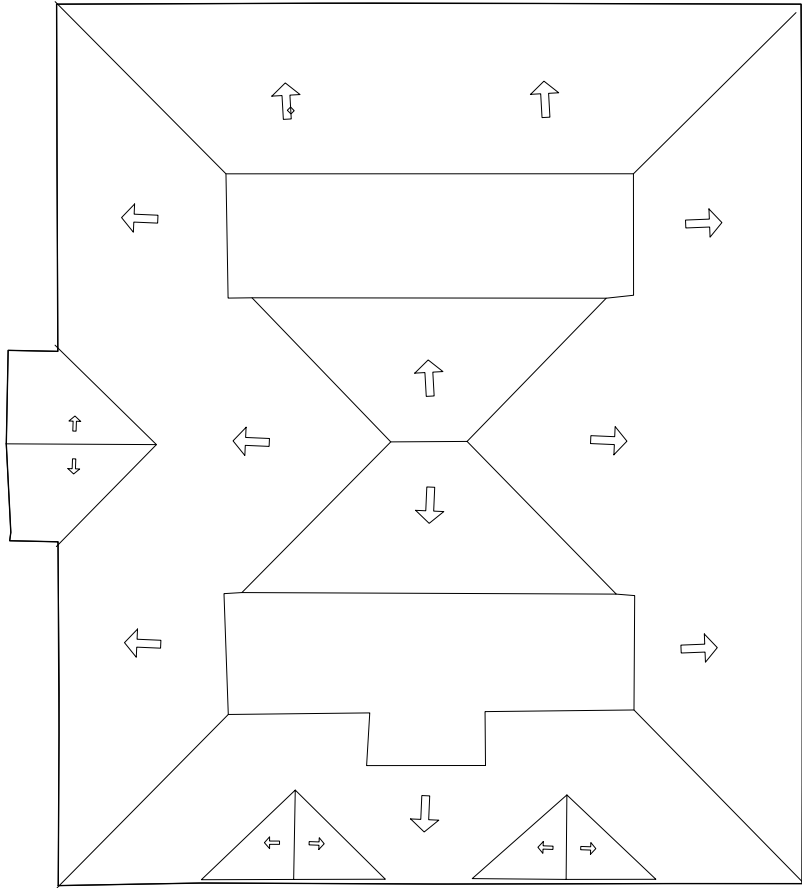

3 **EXISTING RESTAURANT ROOF PLAN**
Scale: 1:250

Rev	Date	Description	By	Chk
-----	------	-------------	----	-----



**AXIOM
ARCHITECTS**

Barn A Addlepool Business Centre Clyst St George Exeter EX3 0NR
Tel. 01392 368426 www.axiomarchitects.co.uk

Client
WHITBREAD GROUP PLC

Project
PORTSMOUTH HAVANT PREMIER INN
65 BEDHAMPTON HILL
HAVANT PO9 3JN

Drawing
EXISTING RESTAURANT FLOOR PLANS

Scale	Date	Drawn	Checked
1:250@A3	26/09/24	IB	RW
Drawing No.		Revision	

6261-PL- 100

Status
PLANNING

