




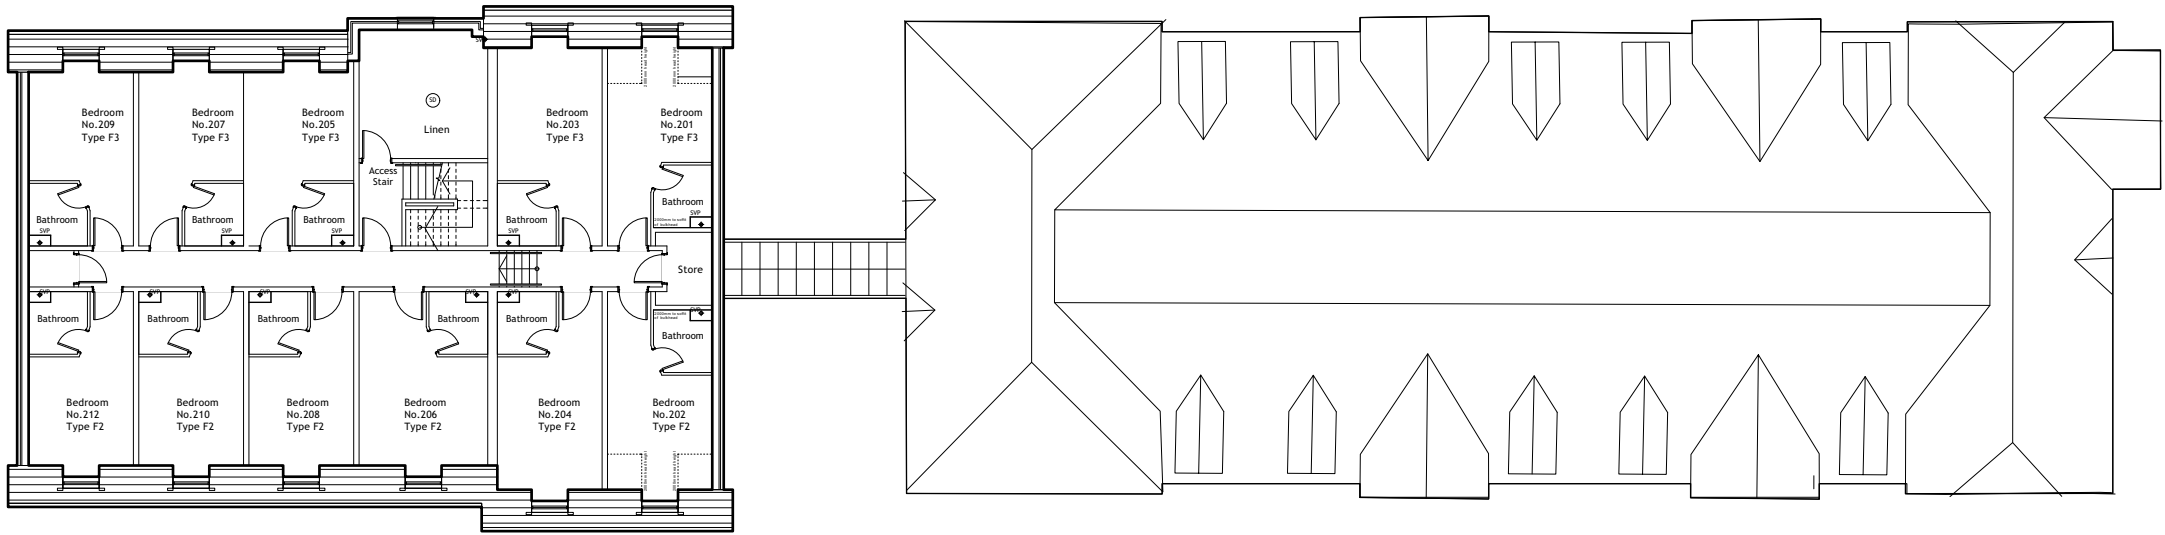


3 EXISTING HOTEL SECOND FLOOR PLAN
Scale: 1:250

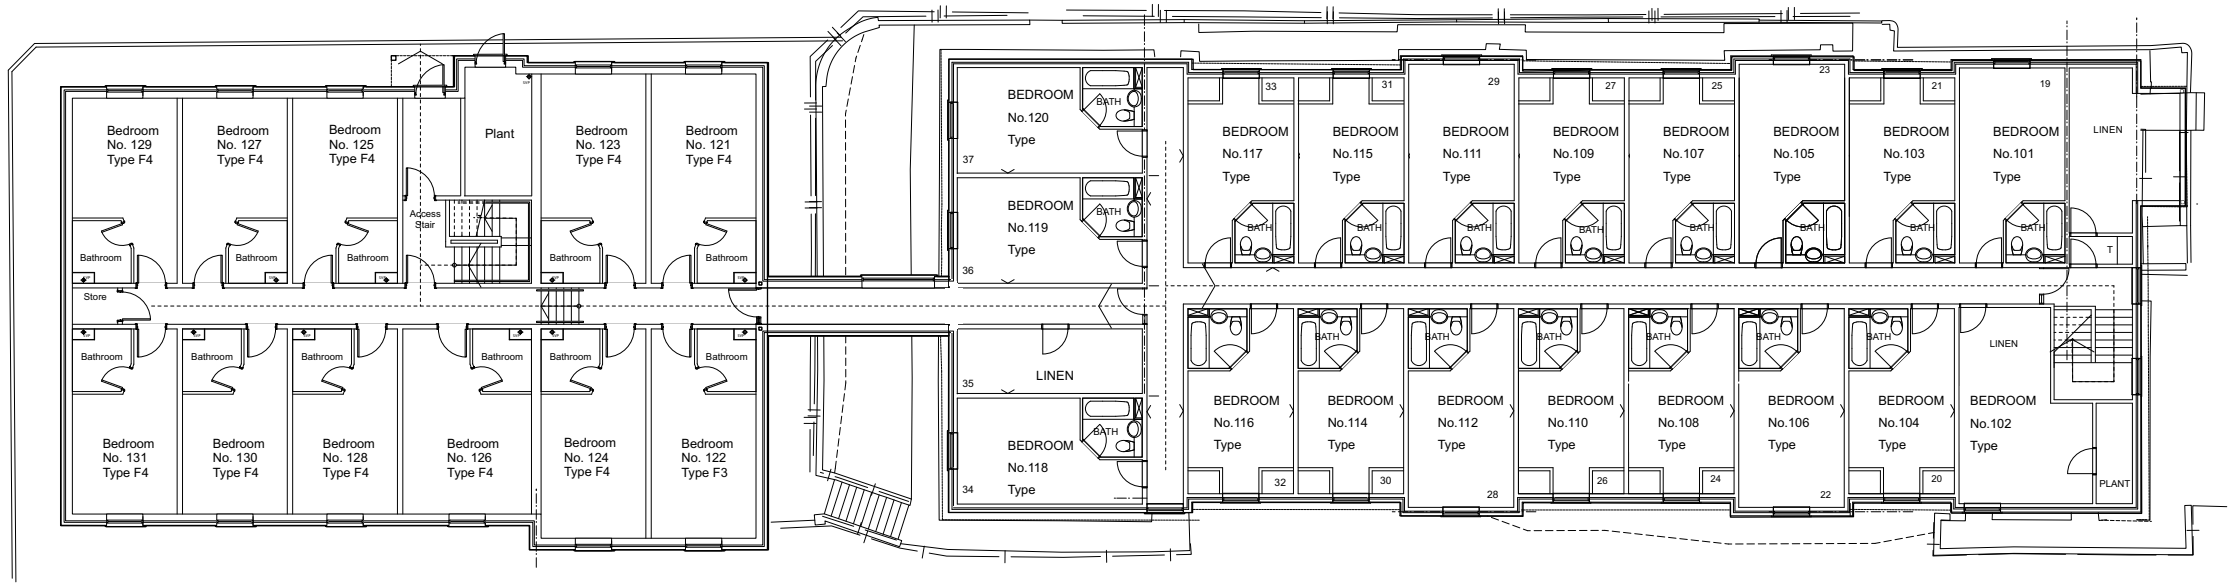

2 EXISTING HOTEL FIRST FLOOR PLAN
Scale: 1:250

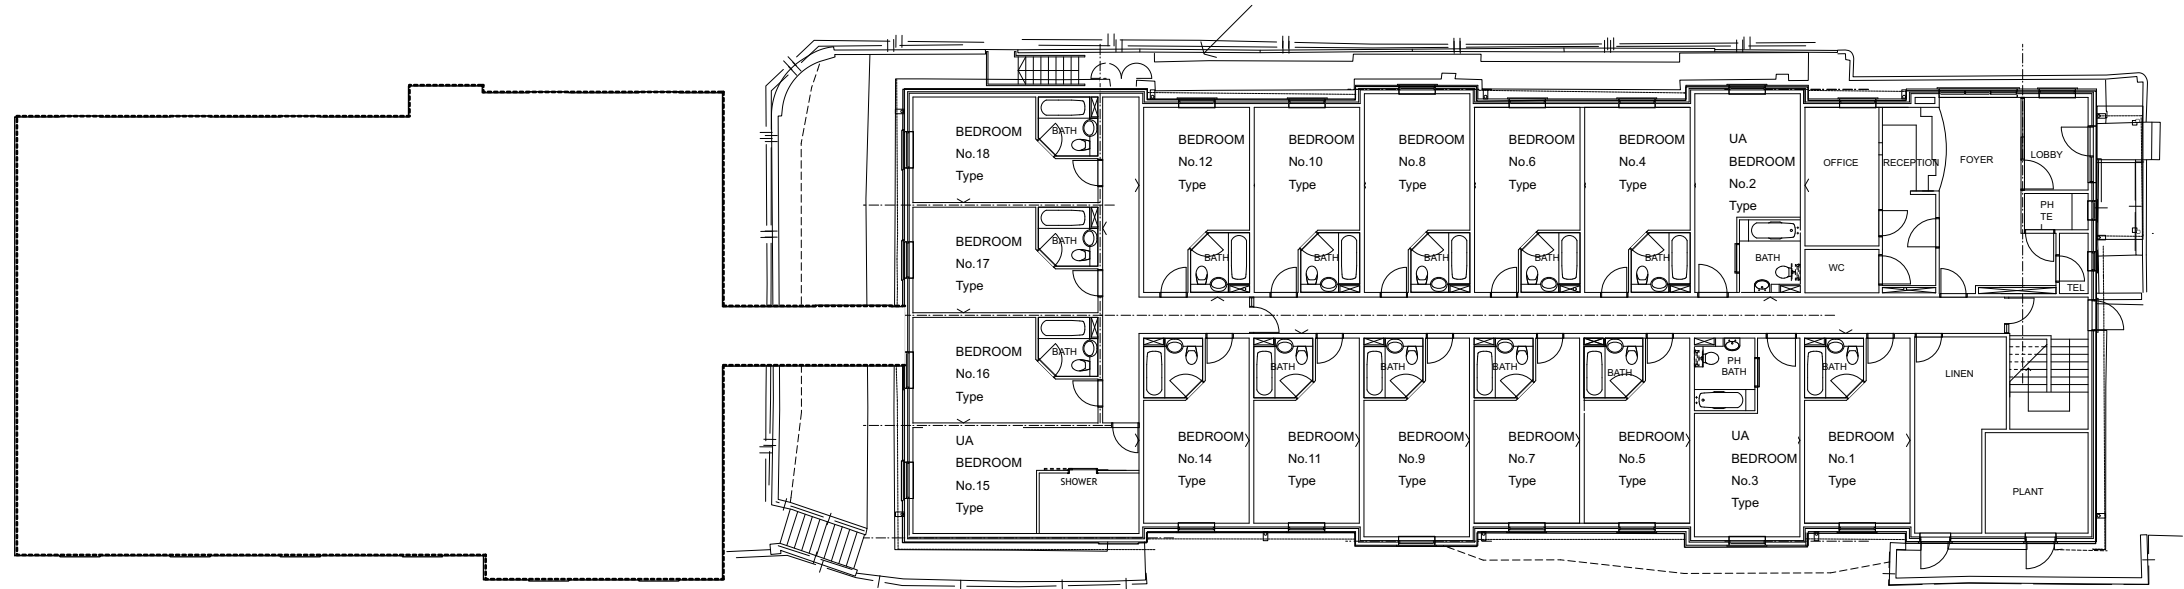

1 EXISTING HOTEL GROUND FLOOR PLAN
Scale: 1:250

 

Rev	Date	Description	By	Chk
-----	------	-------------	----	-----

AXIOM ARCHITECTS
Barn A Addlepool Business Centre Clyst St George Exeter EX3 0NR
Tel. 01392 368426 www.axiomarchitects.co.uk

Client
WHITBREAD GROUP PLC

Project
PORTSMOUTH HAVANT PREMIER INN
65 BEDHAMPTON HILL
HAVANT PO9 3JN

Drawing
EXISTING HOTEL FLOOR PLANS

Scale	Date	Drawn	Checked
1:250@A3	26/09/24	IB	RW
Drawing No.	Revision		

6261-PL- 101

Status
PLANNING