




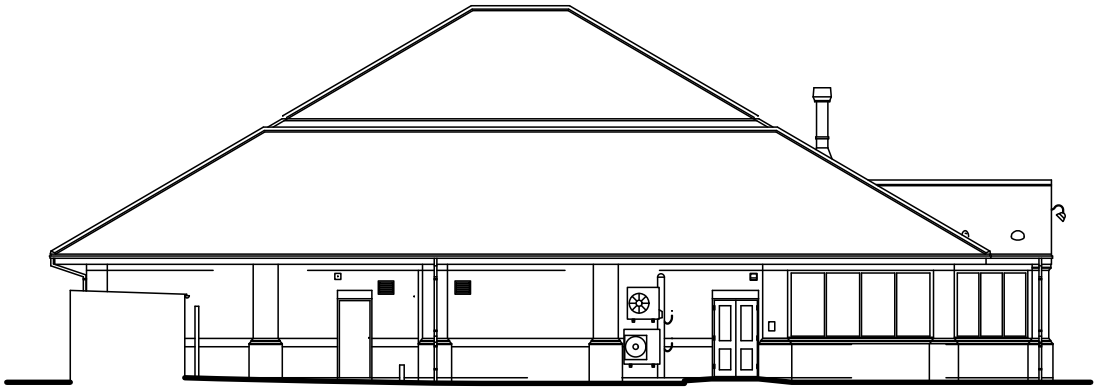


1 EXISTING RESTAURANT NORTH-WEST ELEVATION
Scale: 1:200

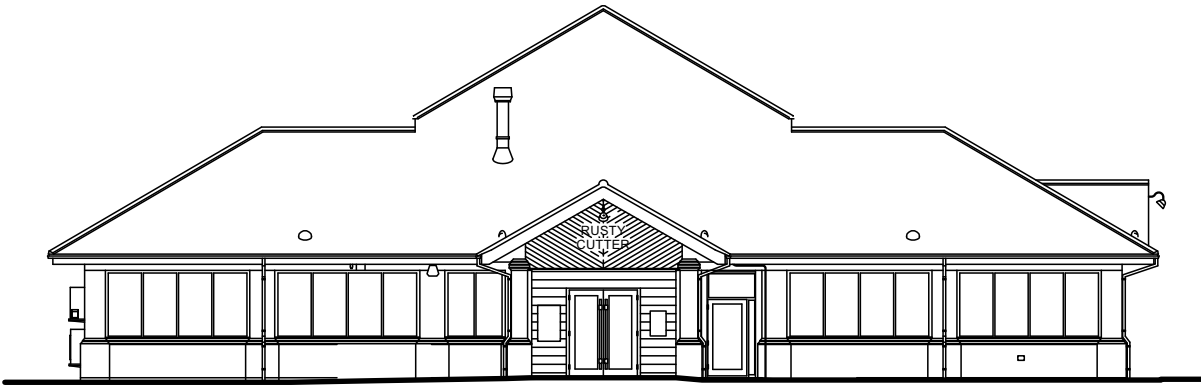

3 EXISTING RESTAURANT SOUTH-WEST ELEVATION
Scale: 1:200

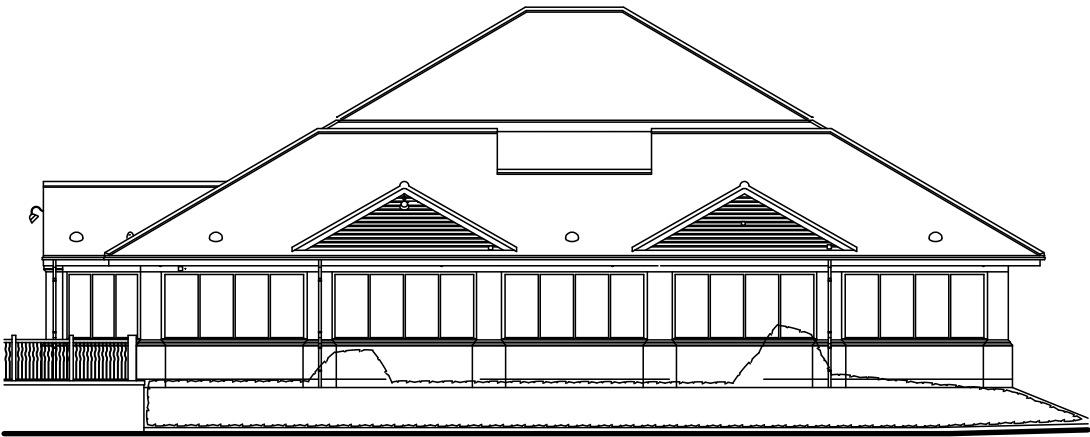

2 EXISTING RESTAURANT SOUTH-EAST ELEVATION
Scale: 1:200

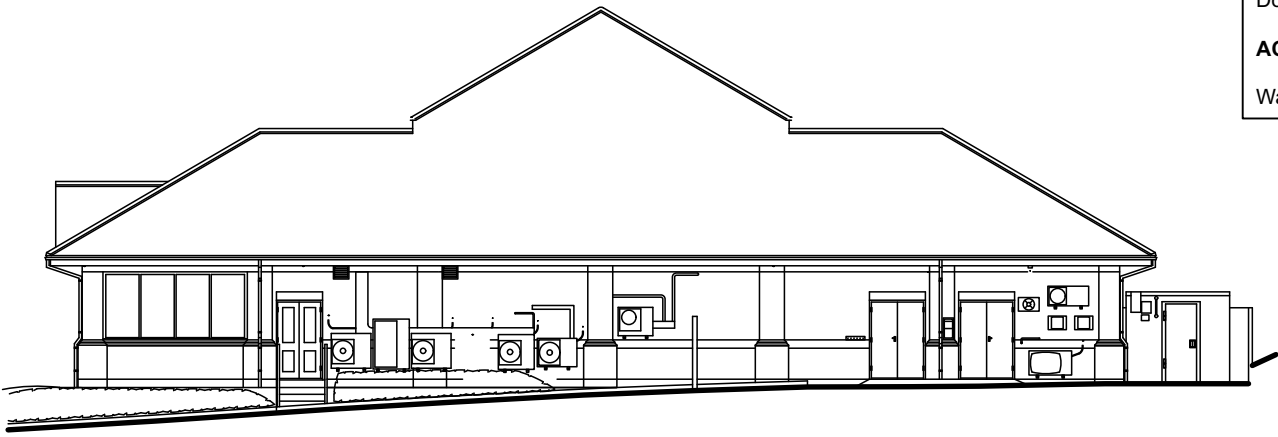

4 EXISTING RESTAURANT NORTH-EAST ELEVATION
Scale: 1:200

Existing Materials:

Walls:

Brick: Sandfaced red multi

Cladding: N/A

Windows and doors:

Frame and cill: Grey UPVC

Dressings: Blue engineering brick soldier course

Doors: Grey aluminium

Roof:

Pitched: Clay effect interlocking tiles

Ridge: Terracotta effect half-round tiles

Rainwater goods:

Gutter: Black UPVC

Downpipes: Black UPVC

AC Compound:

Walls: N/A

Rev	Date	Description	By	Chk
-----	------	-------------	----	-----



AXIOM
ARCHITECTS

Barn A Addlepool Business Centre Clyst St George Exeter EX3 0NR
Tel. 01392 368426 www.axiomarchitects.co.uk

Client
WHITBREAD GROUP PLC

Project
PORTSMOUTH HAVANT PREMIER INN
65 BEDHAMPTON HILL
HAVANT PO9 3JN

Drawing
EXISTING RESTAURANT ELEVATIONS

Scale	Date	Drawn	Checked
1:200@A3	25/09/24	IB	RW
Drawing No.		Revision	

6261-PL- 200

Status
PLANNING

