




2 PROPOSED ALTERATIONS TO EXISTING HOTEL - EAST ELEVATION
Scale: 1:250

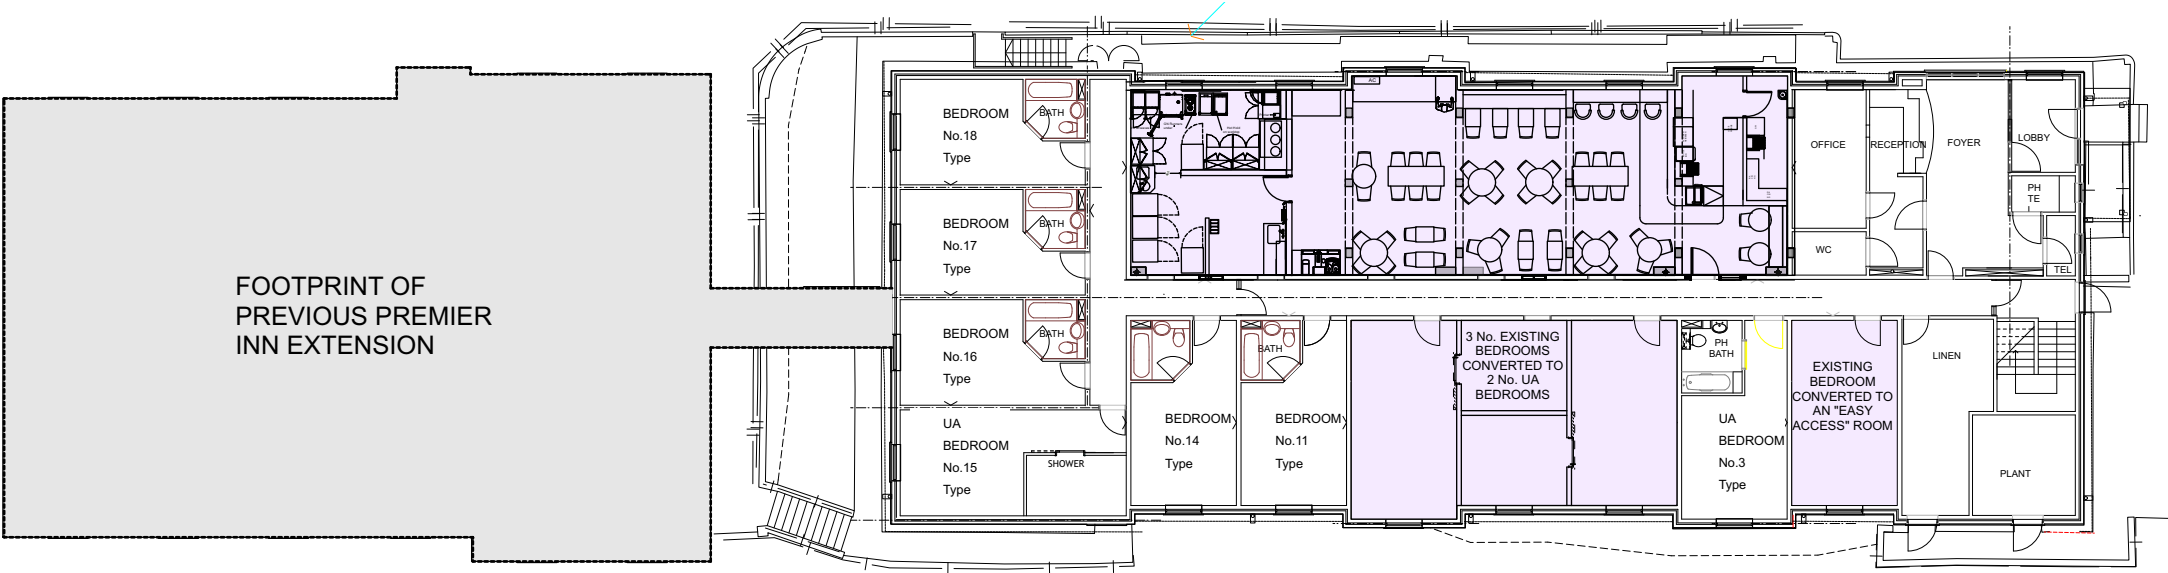

1 PROPOSED ALTERATIONS TO EXISTING HOTEL - GROUND FLOOR PLAN
Scale: 1:250



Rev	Date	Description	By	Chk
-----	------	-------------	----	-----



**AXIOM
ARCHITECTS**

Barn A Addlepool Business Centre Clyst St George Exeter EX3 0NR
Tel. 01392 368426 www.axiomarchitects.co.uk

Client
WHITBREAD GROUP PLC

Project
PORTSMOUTH HAVANT PREMIER INN
65 BEDHAMPTON HILL
HAVANT PO9 3JN

Drawing
PROPOSED ALTERATIONS TO EXISTING HOTEL

Scale	Date	Drawn	Checked
1:250@A3	26/09/24	IB	RW
Drawing No.	Revision		

6261-PL- 111

Status
PLANNING