


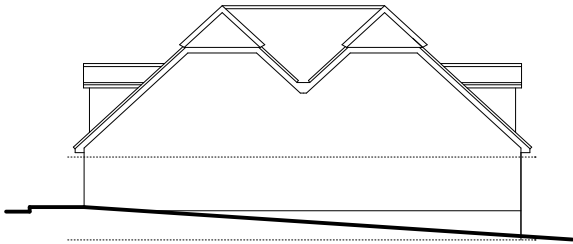


1 EXISTING HOTEL EAST ELEVATION
Scale: 1:250




2 EXISTING HOTEL WEST ELEVATION
Scale: 1:250



3 EXISTING HOTEL NORTH ELEVATION
Scale: 1:250

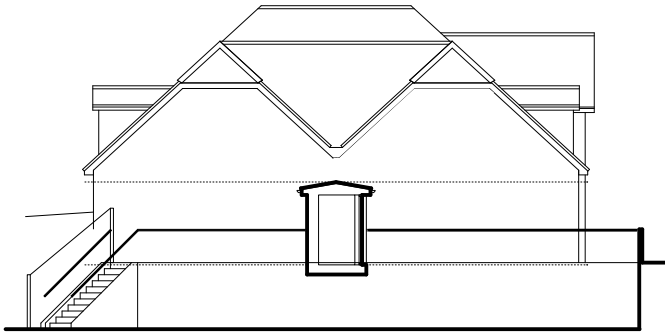

4 EXISTING HOTEL SOUTH ELEVATION
Scale: 1:250

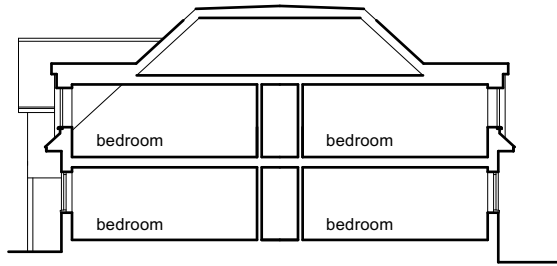

5 SECTION A-A
Scale: 1:250

Existing Materials:

Walls:

Brick: Sandfaced red multi

Cladding: Black shiplap timber

Windows and doors:

Frame and cill: White UPVC

Dressings: Blue engineering brick soldier course

Doors: White painted timber

Roof:

Pitched: Clay effect interlocking tiles

Ridge: Terracotta effect half-round tiles

Rainwater goods:

Gutter: Black UPVC

Downpipes: Black UPVC

AC Compound:

Walls: N/A

Rev	Date	Description	By	Chk
-----	------	-------------	----	-----



**AXIOM
ARCHITECTS**

Barn A Addlepool Business Centre Clyst St George Exeter EX3 0NR
Tel. 01392 368426 www.axiomarchitects.co.uk

Client
WHITBREAD GROUP PLC

Project
PORTSMOUTH HAVANT PREMIER INN
65 BEDHAMPTON HILL
HAVANT PO9 3JN

Drawing
EXISTING HOTEL ELEVATIONS

Scale	Date	Drawn	Checked
1:250@A3	25/09/24	IB	RW
Drawing No.		Revision	
6261-PL- 201		PLANNING	

