
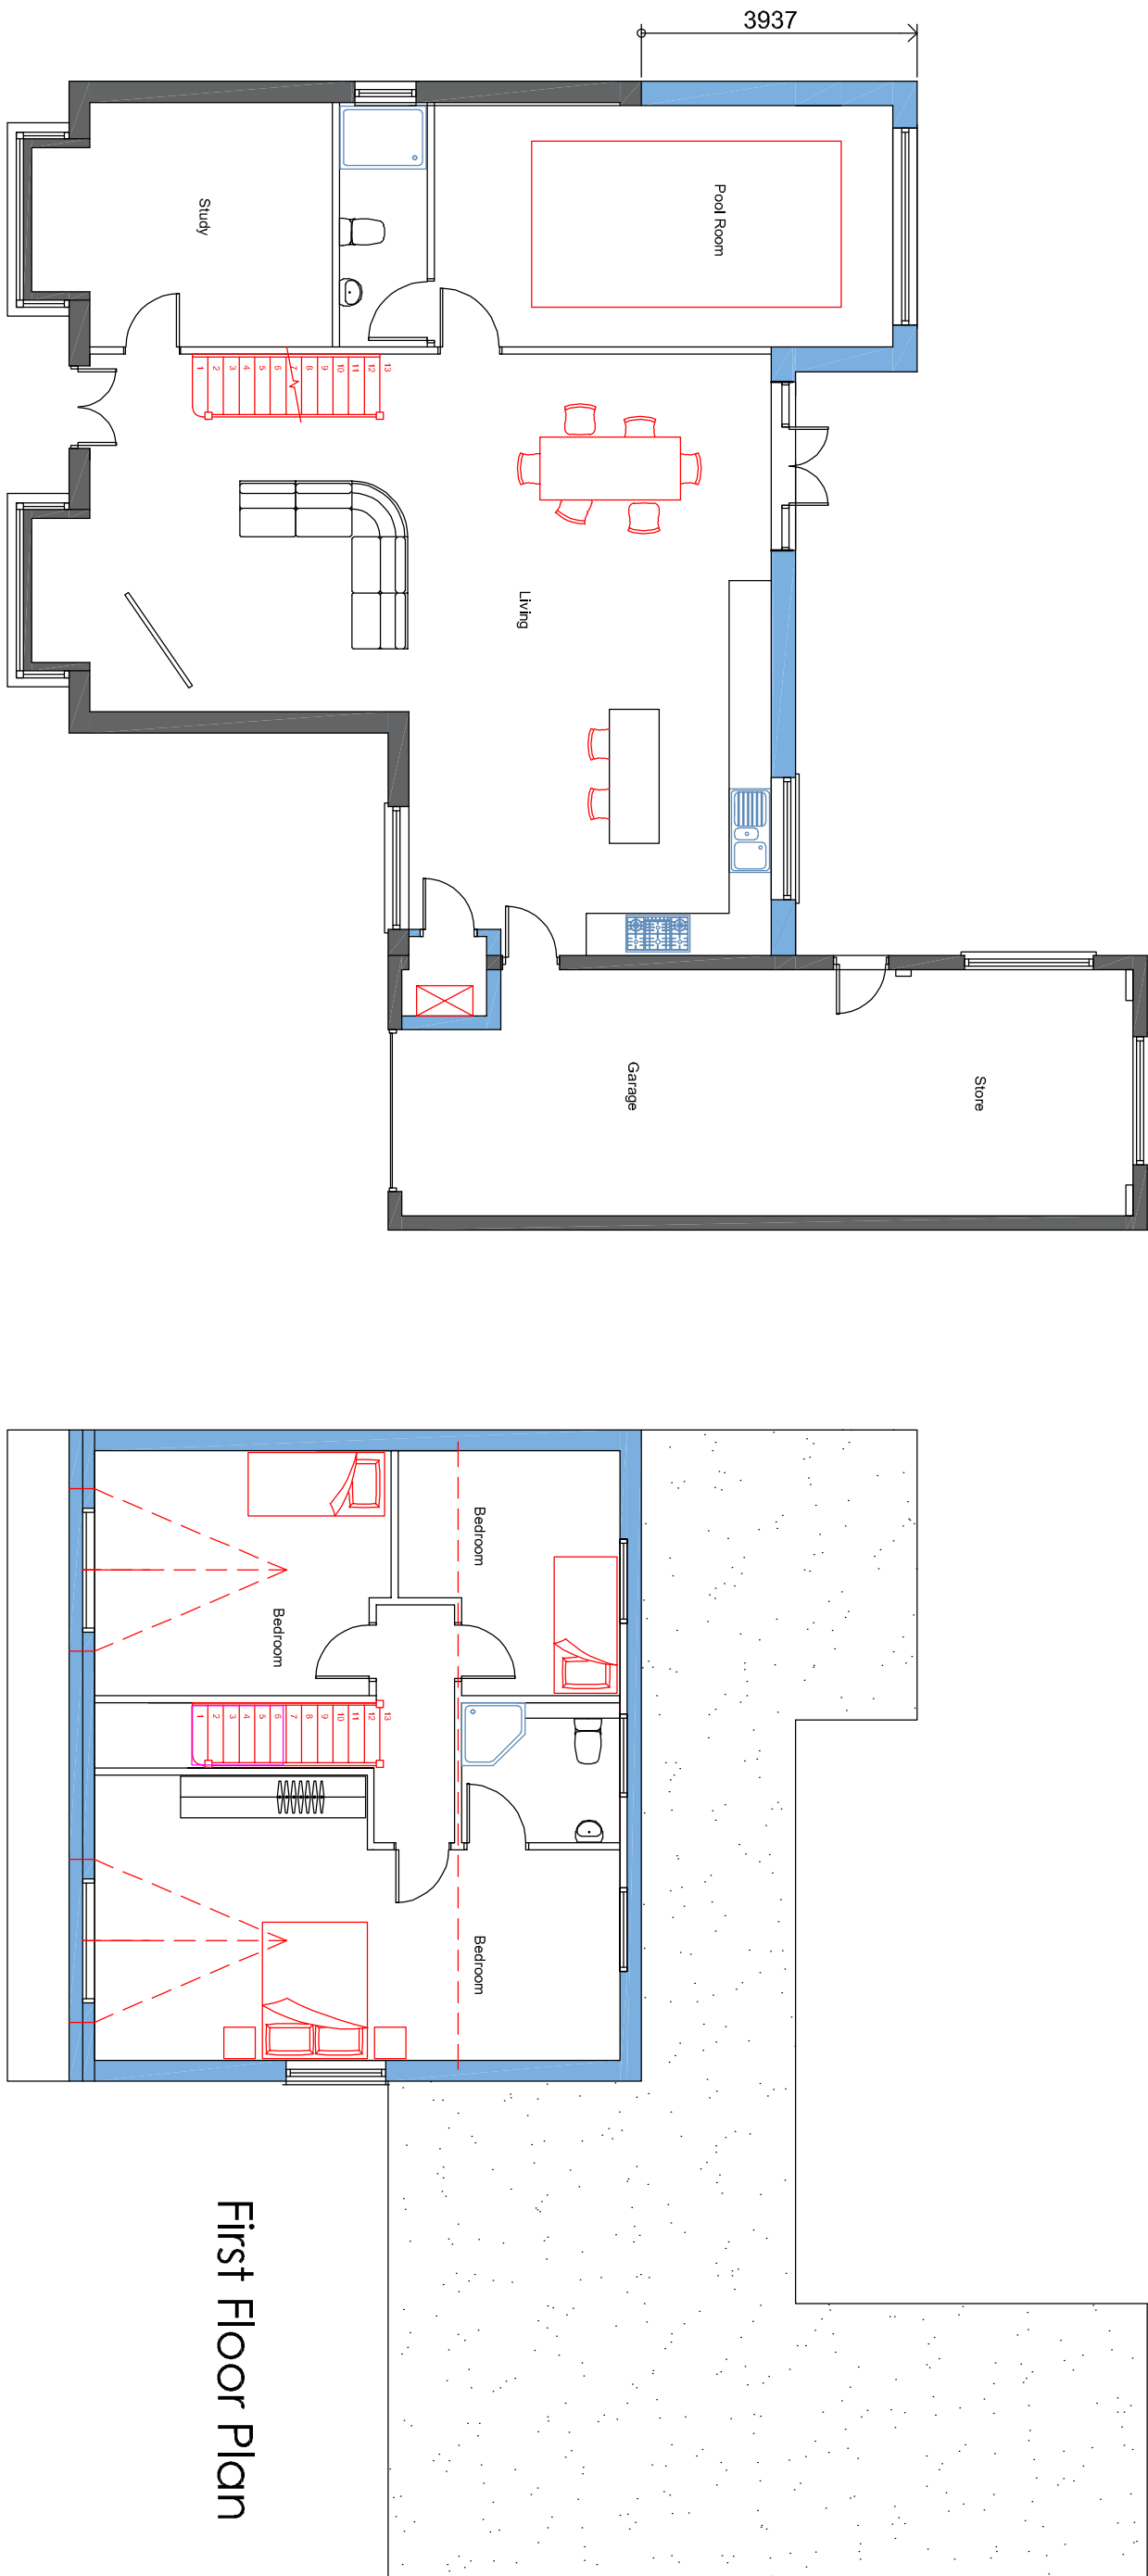


All dimensions to be checked on site prior to commencement of any construction works. Planned dimensions are to be used in preference to scaled dimensions.


Proposed Floor Plans

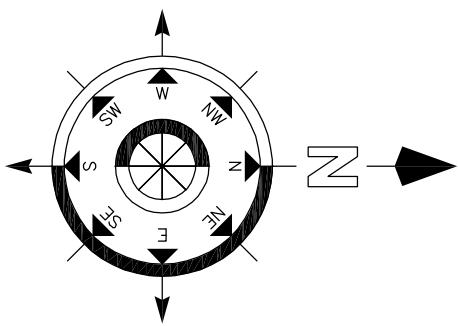

First Floor Plan


Ground Floor Plan

Proposed Elevations

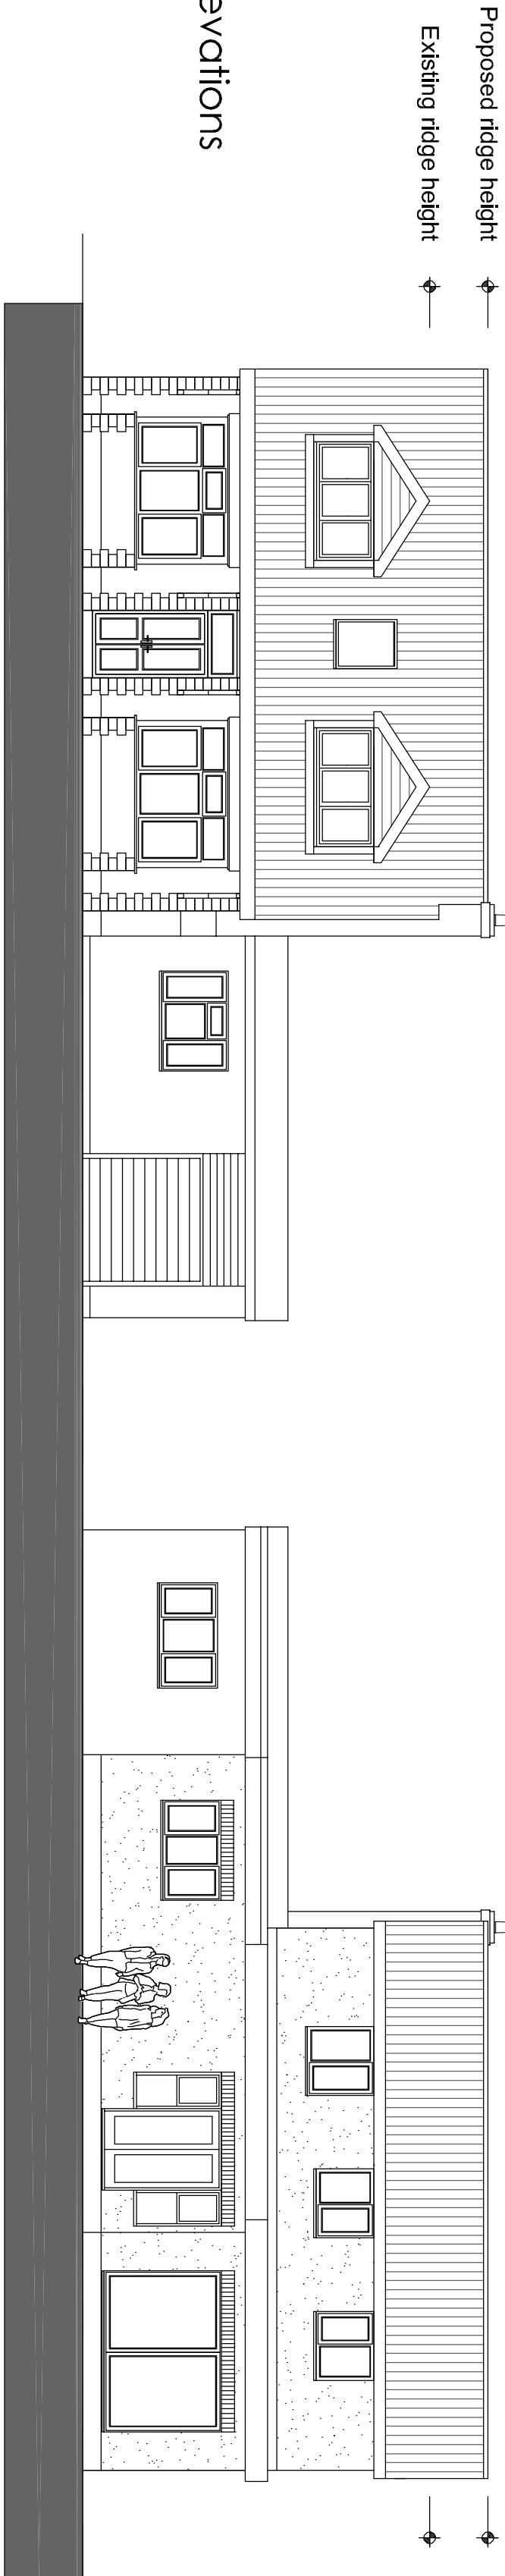


North Elevation

South Elevation

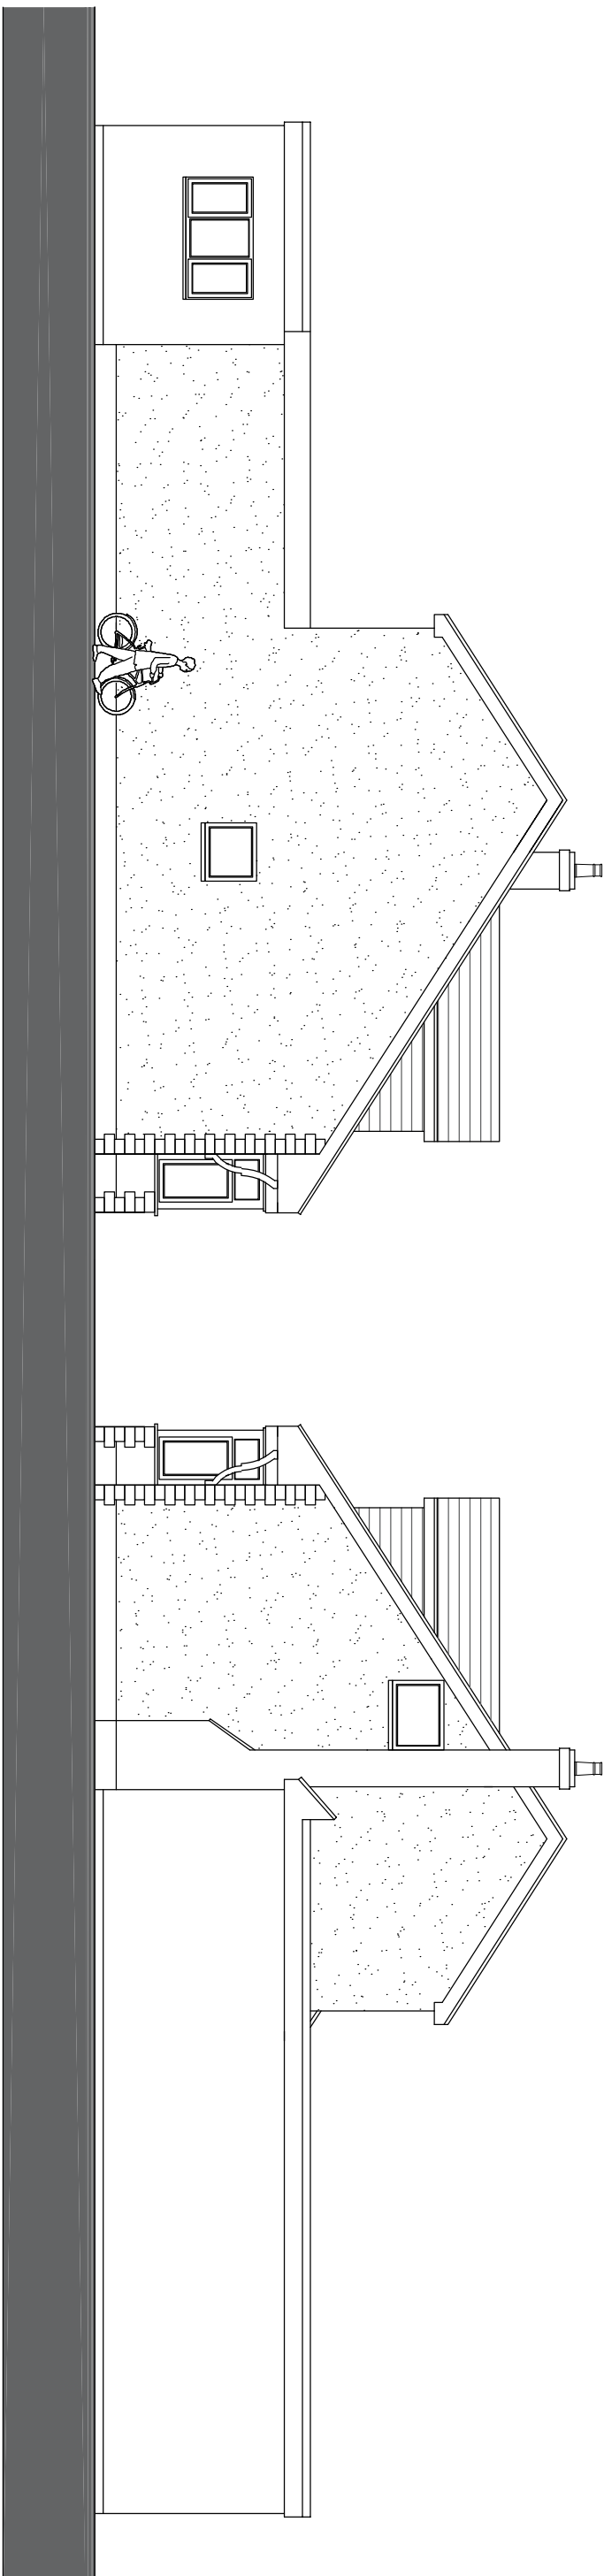


East Elevation

West Elevation

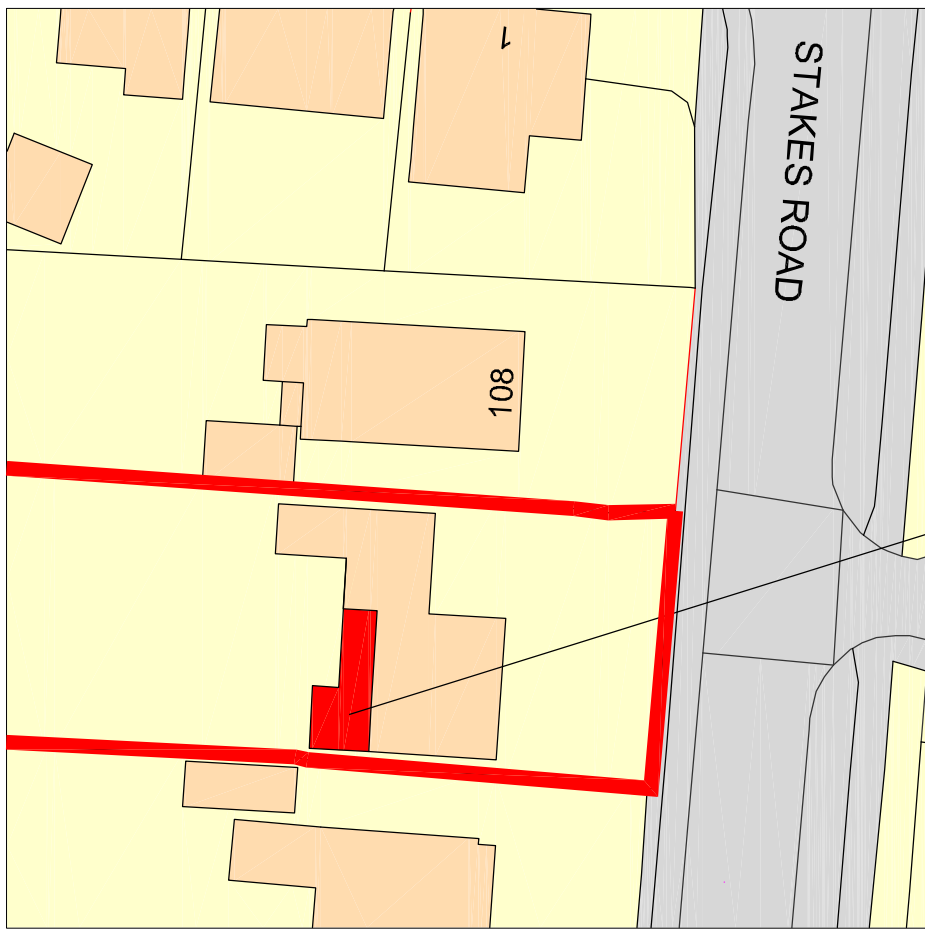

Proposed Extension

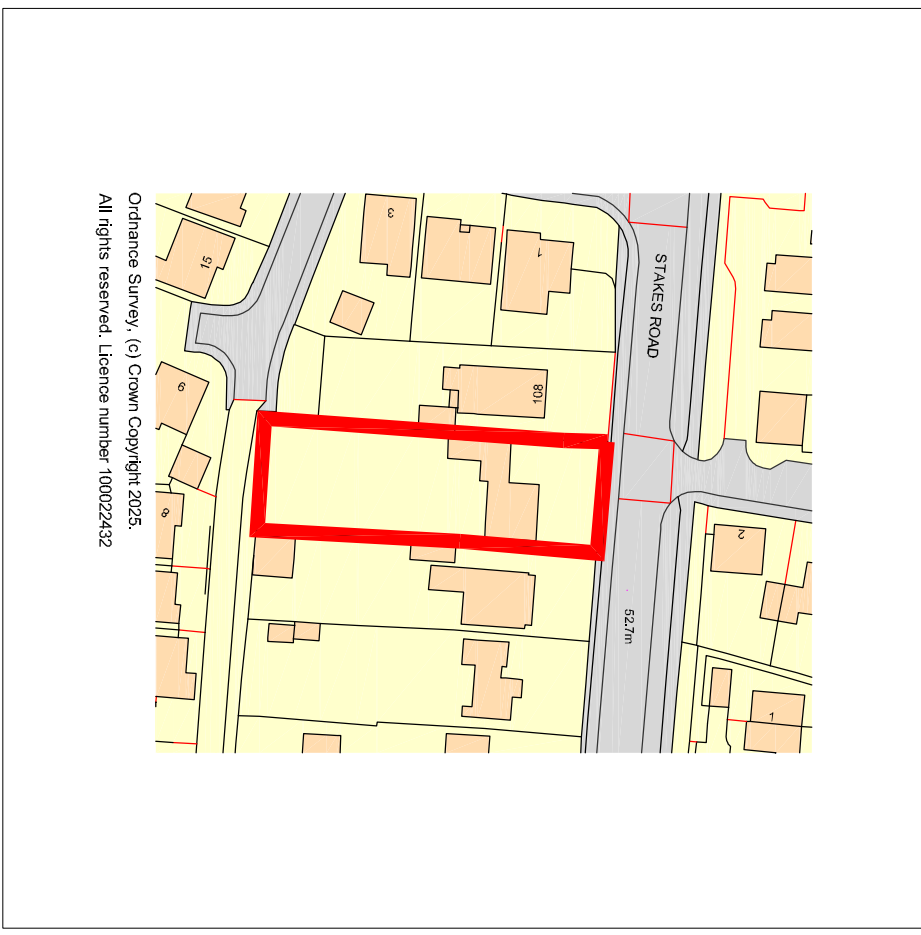

Ordinance Survey, (c) Crown Copyright 2005.
All rights reserved. License number: 100020462

Rev	Revised description	Date	CR
01	Revised description	21/10/25	CR

Project:
Mr Simon Daw
110 Stakes Road
Waterlooville

Proposed Floor Plans and Elevations

Chris Flint Associates Ltd
CHARTERED SURVEYORS - PROJECT MANAGERS
DEVELOPMENT CONSULTANTS

Drawn By	Date	SHEET SIZE	Approved By	Date
CF	21/10/25	A1		

Drawn By	Date	SHEET SIZE	Approved By	Date
CFA	FULL	01	01	1-100

PLANNING

REC'D: 0000 - 20 QUEENS ROAD - WATERLOOVILLE - PO7 5SR
Tel: 01329 432464
Email: chris@flintassociates.co.uk