
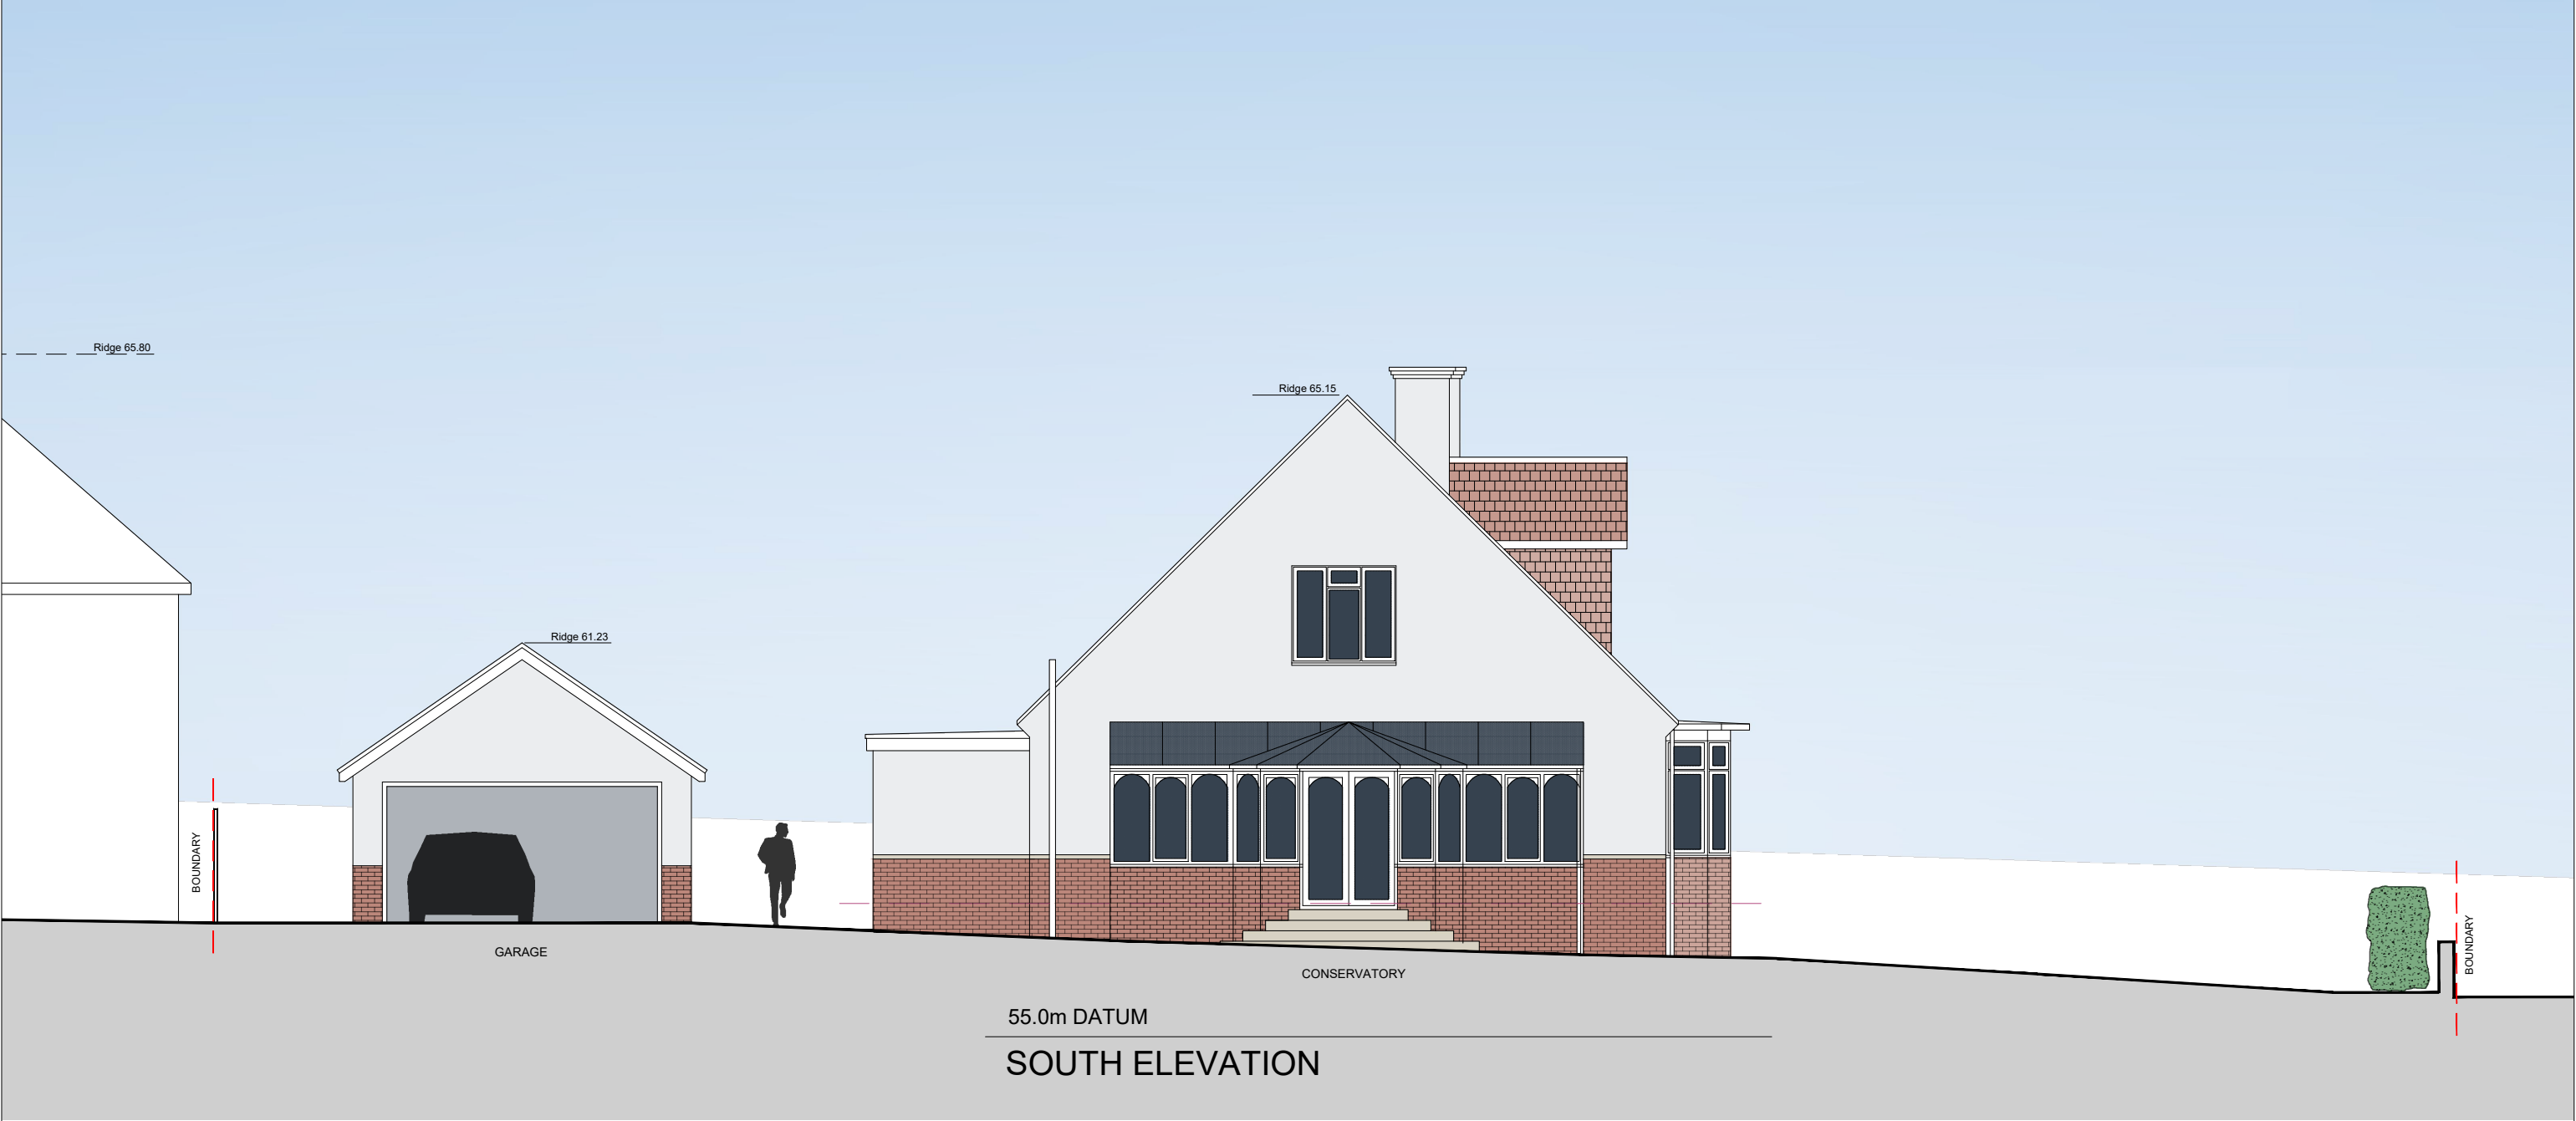


NOTES:

This drawing has been prepared for PLANNING APPLICATION and is not to be used for any other purpose. Dimensions are indicative and should be referenced against measured surveys only.

This drawing is the property of LUNDI ARCHITECTS and must not be reproduced, in part or whole, or deviated from, without their permission.

 

	AMENDMENTS		DATE	<div>LUNDI ARCHITECTS</div> <div>Lundi Architects Ltd THE STUDIO 12A FIVE HEADS ROAD HORNDEN HANTS, PO8 9NW www.lundi-architects.co.uk studio@lundi-architects.co.uk</div>	CLIENT M HOBSON ESQ	DRAWING TITLE SOUTH ELEVATION AS EXISTING	
					PROJECT NEW EXTENSION and MODIFICATIONS TO 211 LONDON ROAD, WATERLOOVILLE	DATE SEPTEMBER 2025	
						SCALE 1:100 @ A3	
						DRAWING No. LA2538 18	REVISION .