

Proposed Development


The main changes are rear and side extensions and replacement garage

Proposed ground floor measures **234 sqm (GIA)**, which includes a 56sqm replacement garage.

The accommodation consists of open plan Kitchen Dining room with adjacent Utility, guest WC and a Study.
Separate Lounge, Living and Games Rooms.

First floor measures **88 sqm (GIA)** and continues to contains 2 bedrooms but now with bathrooms.

External detached garage is **31 sqm (GIA)** and the existing shed is **12 sqm (GIA)**

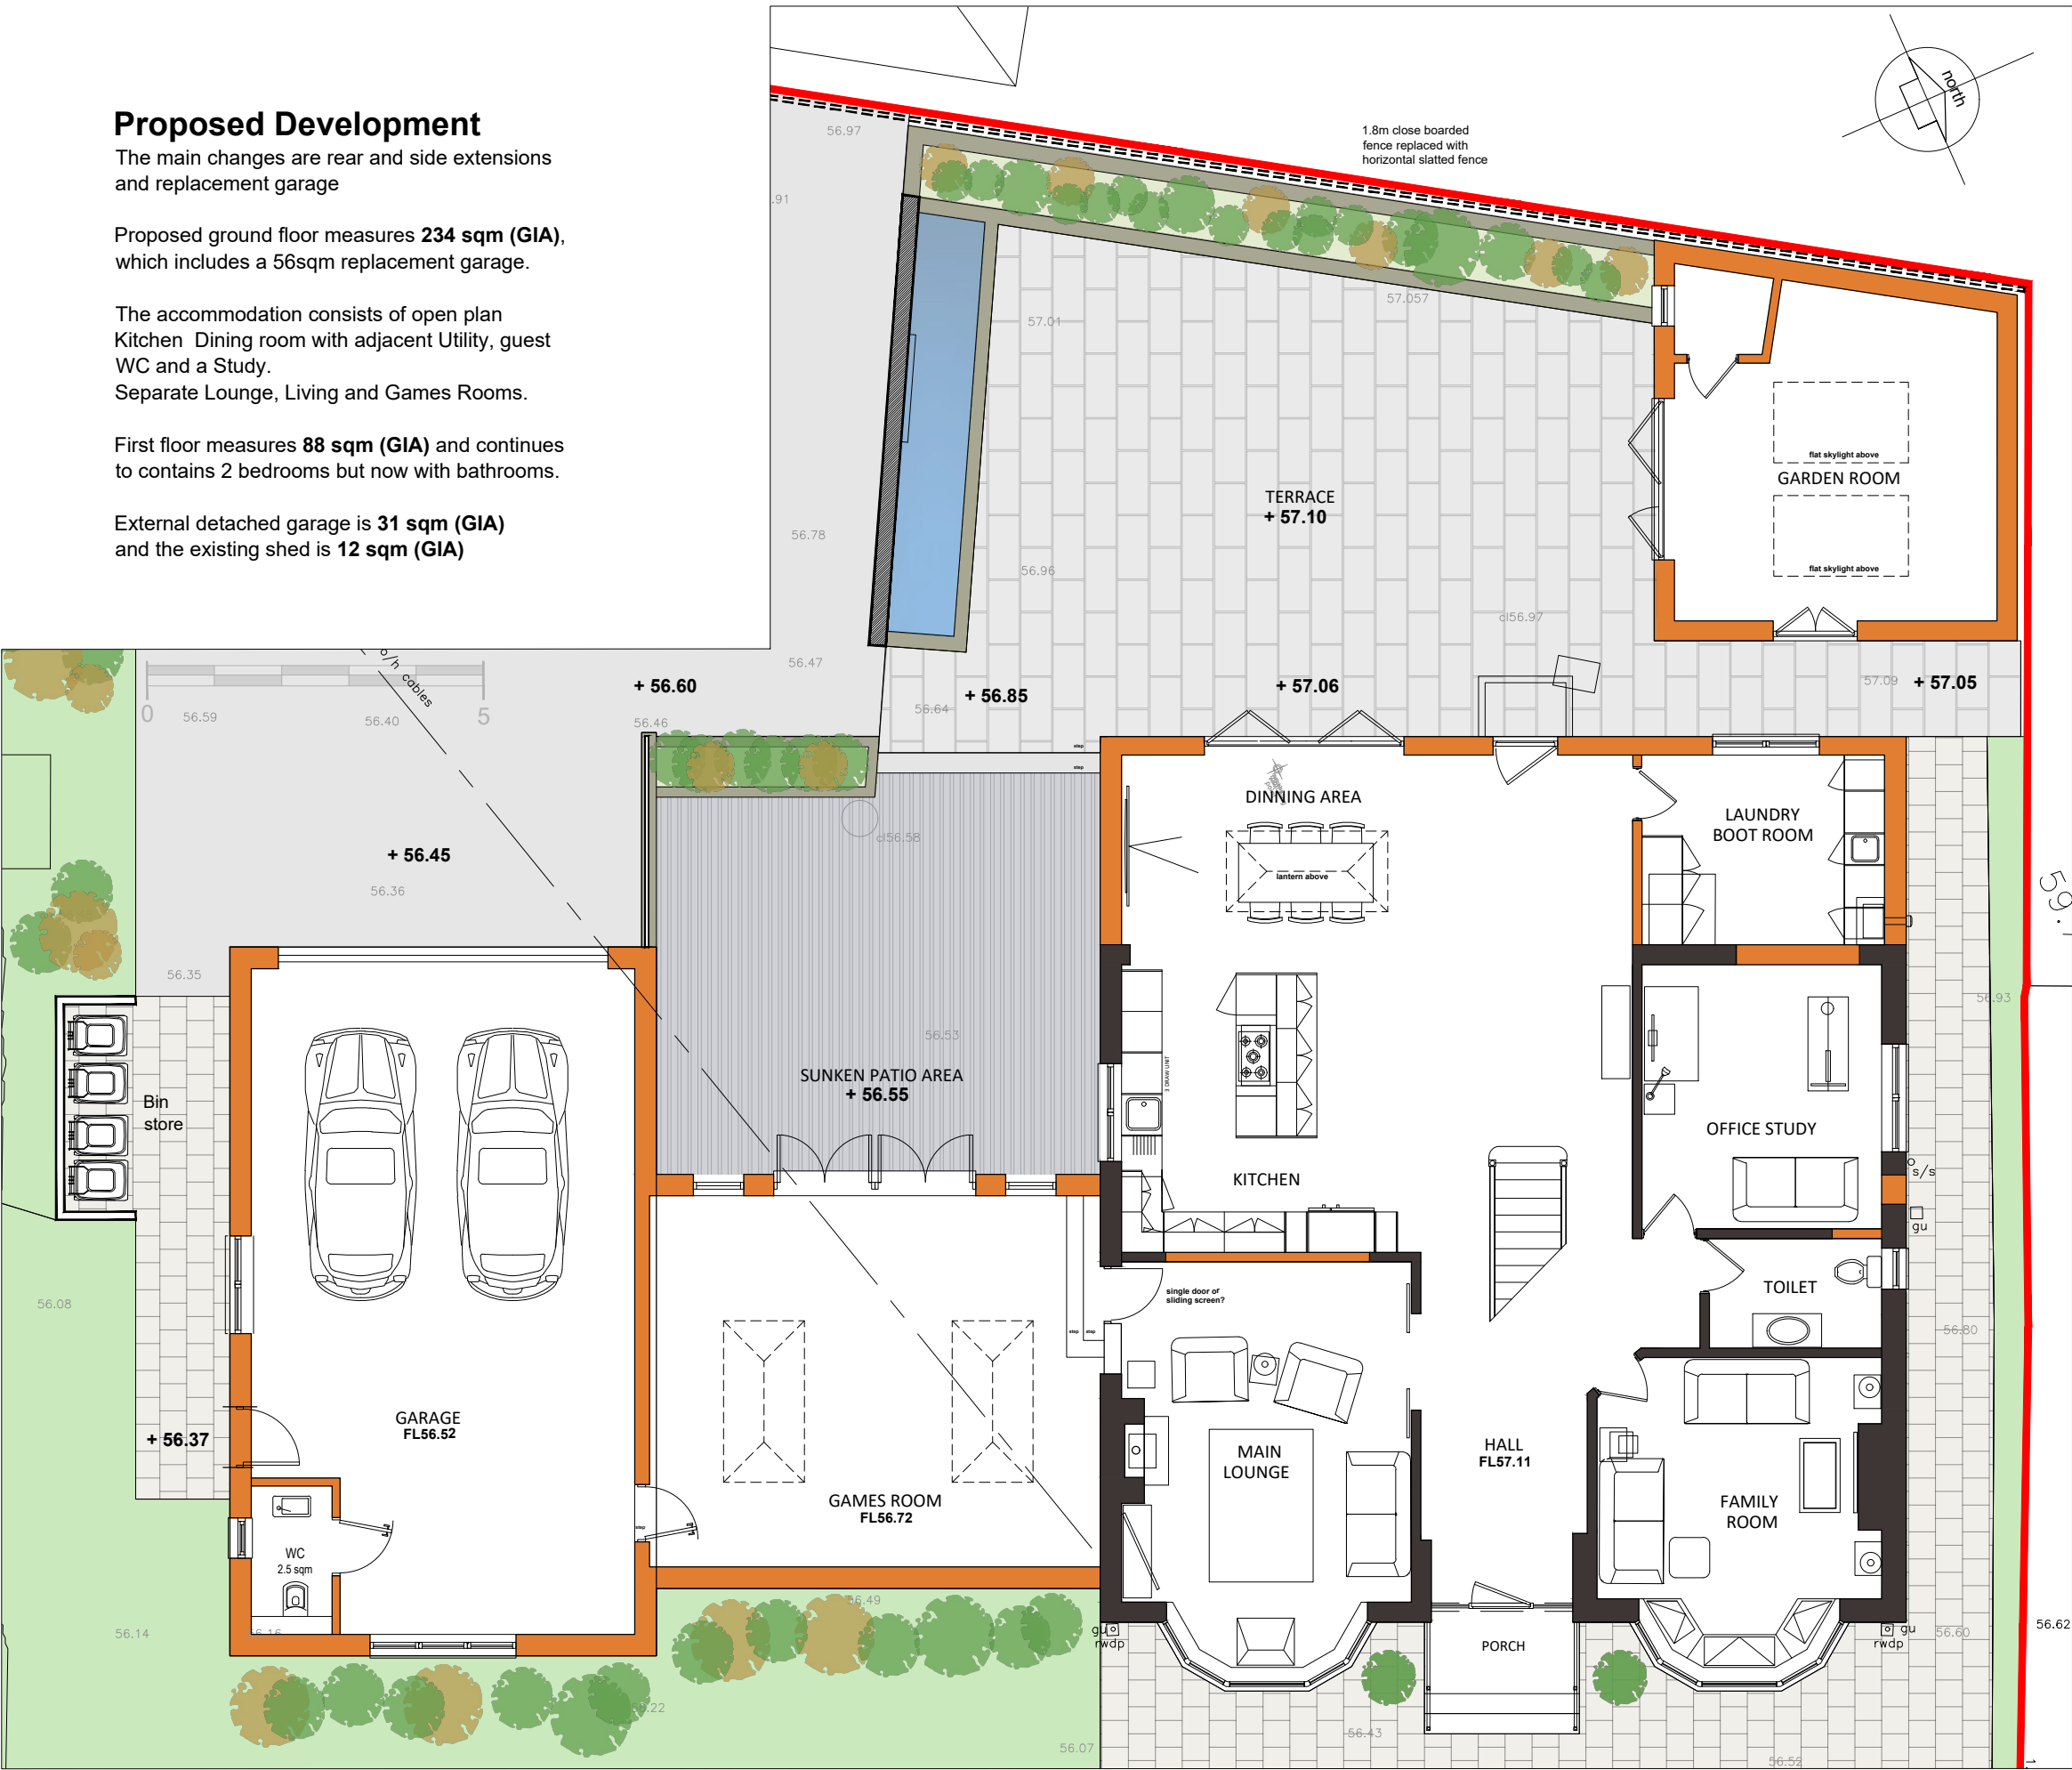

GROUND FLOOR - 1:100

NOTES:

This drawing has been prepared for PLANNING APPLICATION and is not to be used for any other purpose. Dimensions are indicative and should be referenced against measured surveys only.

This drawing is the property of LUNDI ARCHITECTS and must not be reproduced, in part or whole, or deviated from, without their permission.

AMENDMENTS	DATE
A	General update
	21.01.26

CLIENT

M HOBSON ESQ

PROJECT

NEW EXTENSION TO
211 LONDON ROAD
WATERLOOVILLE

DRAWING TITLE

GROUND FLOOR PLAN
AS PROPOSED

DATE

SEPTEMBER 2025

SCALE

1:100 @ A3

DRAWING No.	REVISION
LA2538 09	A

LUNDI
ARCHITECTS

Lundi Architects Ltd
THE STUDIO
12A FIVE HEADS ROAD
HORDEAN
HANTS, PO8 9NW

www.lundi-architects.co.uk
studio@lundi-architects.co.uk