


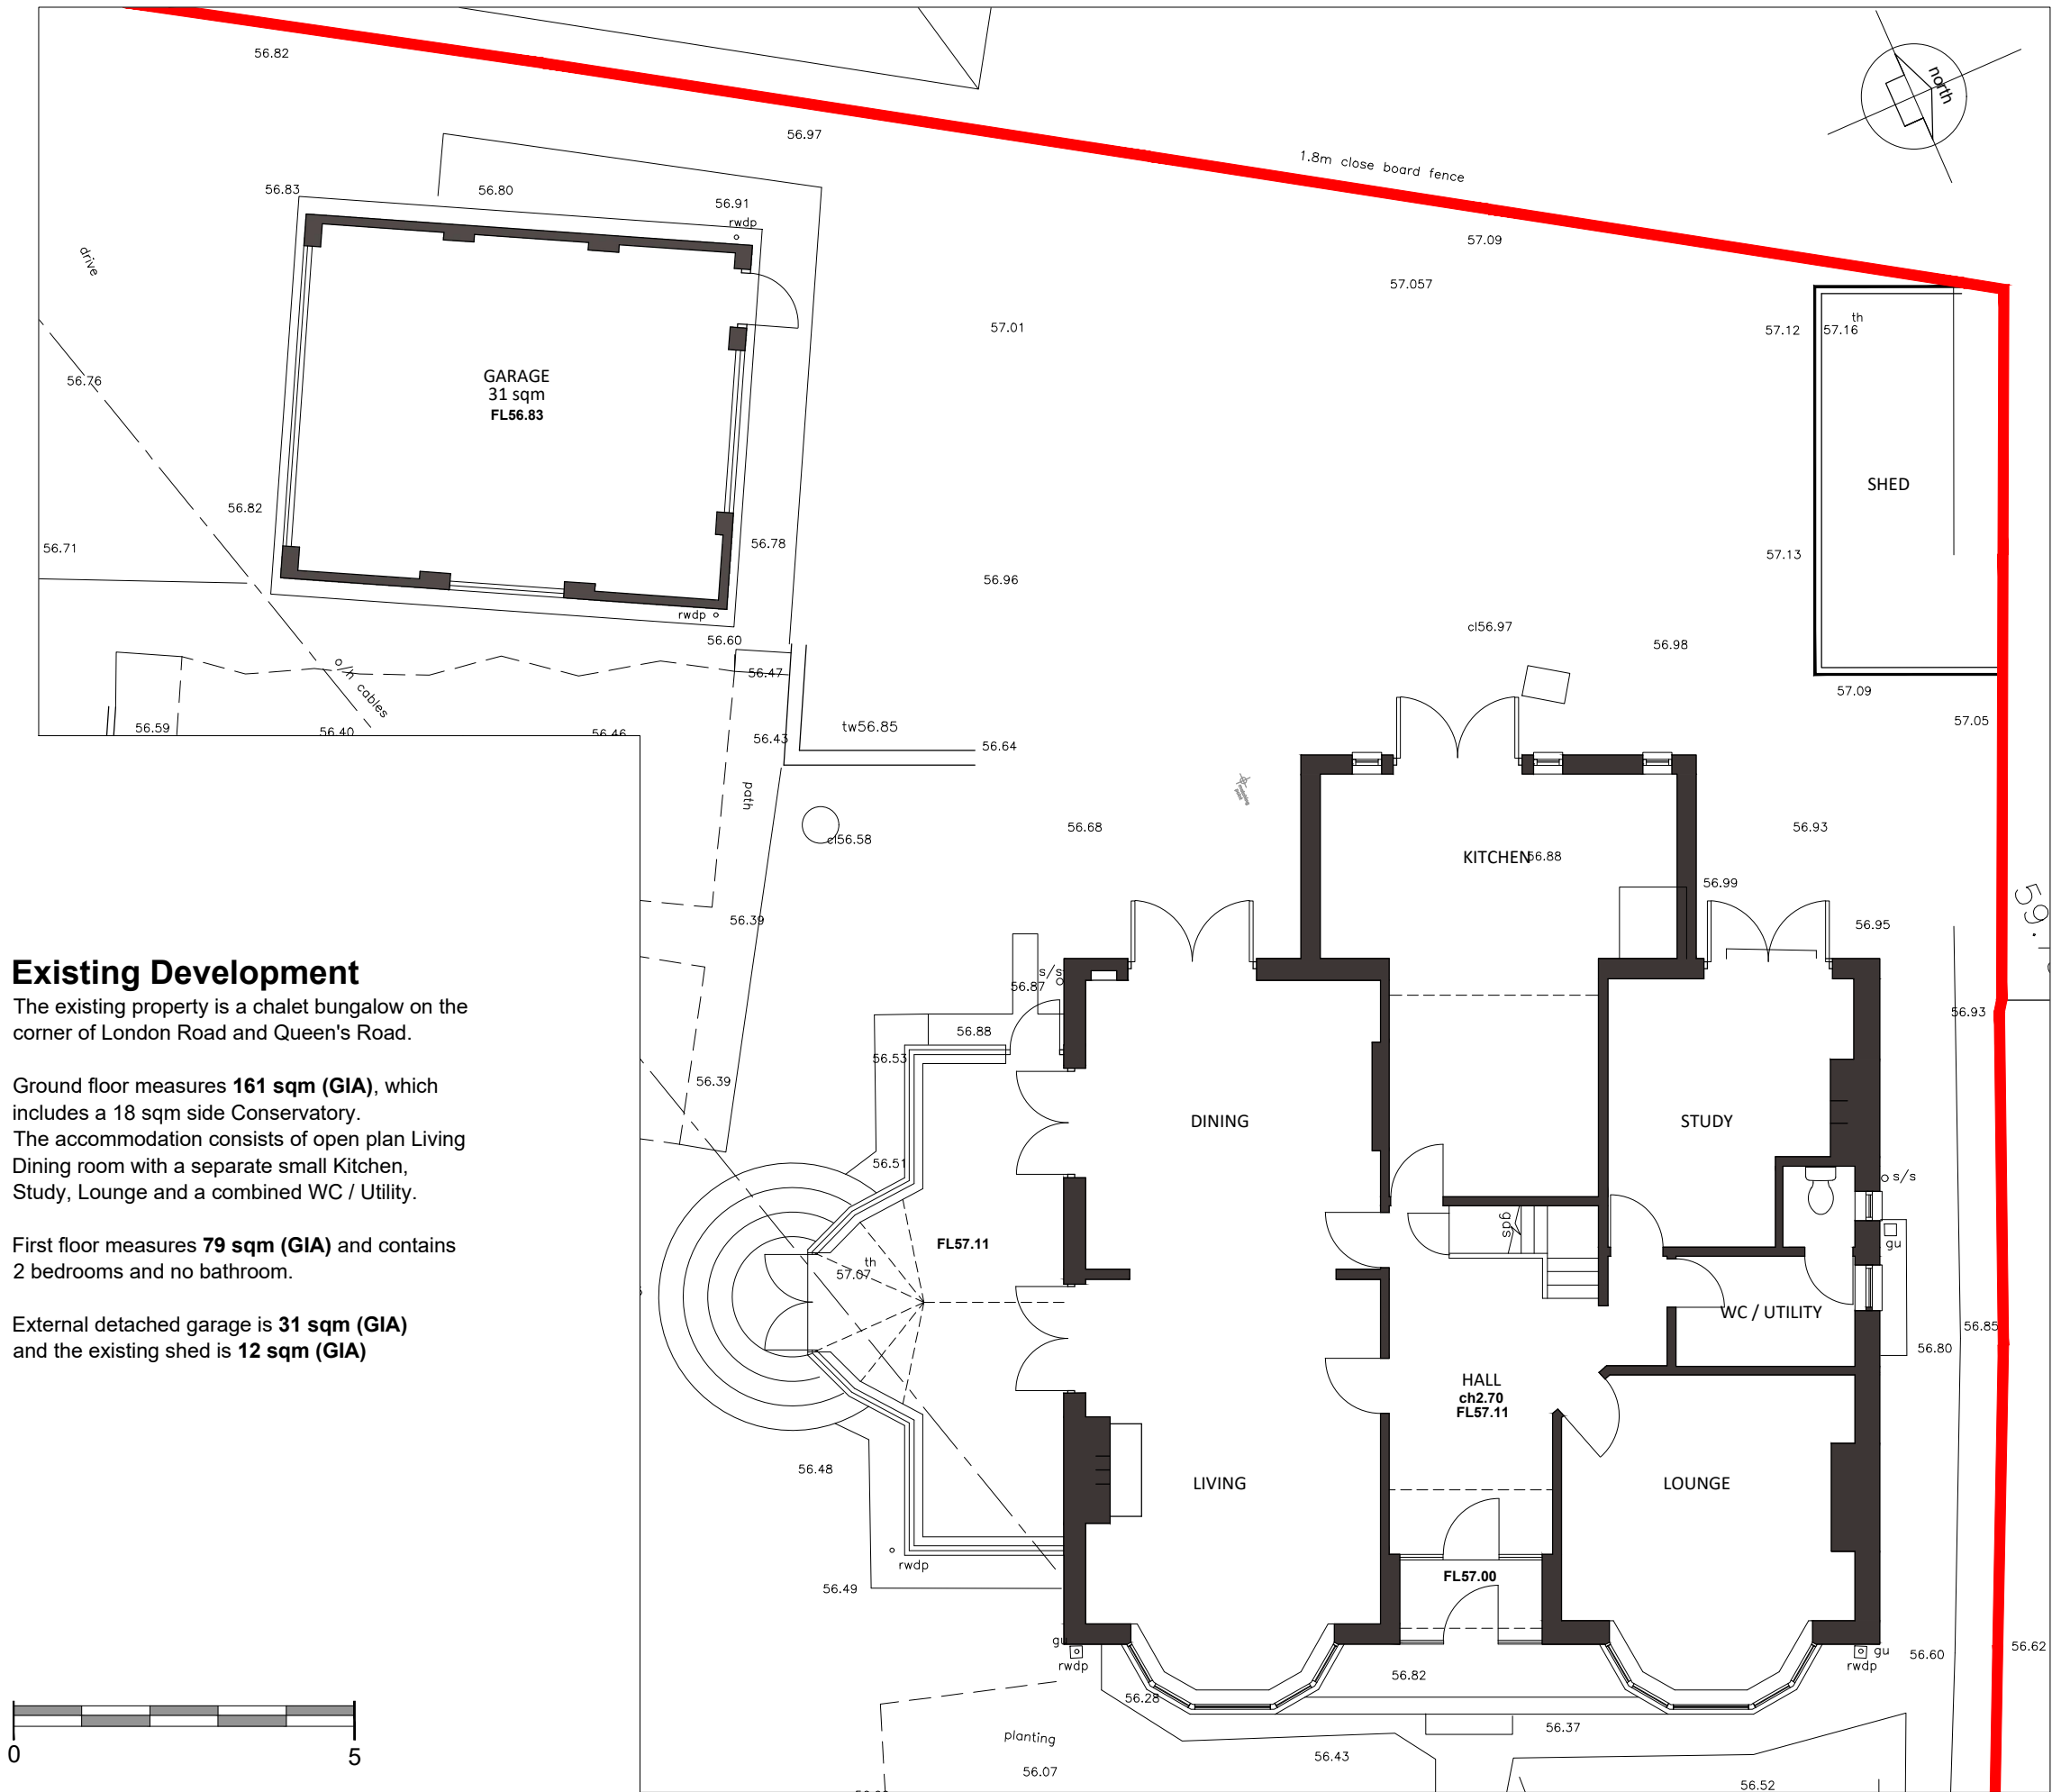

Existing Development

The existing property is a chalet bungalow on the corner of London Road and Queen's Road.

Ground floor measures **161 sqm (GIA)**, which includes a 18 sqm side Conservatory. The accommodation consists of open plan Living Dining room with a separate small Kitchen, Study, Lounge and a combined WC / Utility.

First floor measures **79 sqm (GIA)** and contains 2 bedrooms and no bathroom.

External detached garage is **31 sqm (GIA)** and the existing shed is **12 sqm (GIA)**

NOTES:

This drawing has been prepared for PLANNING APPLICATION and is not to be used for any other purpose. Dimensions are indicative and should be referenced against measured surveys only.

This drawing is the property of LUNDI ARCHITECTS and must not be reproduced, in part or whole, or deviated from, without their permission.

AMENDMENTS	DATE
A	General update
	21.01.26

CLIENT

M HOBSON ESQ

PROJECT

NEW EXTENSION TO
211 LONDON ROAD
WATERLOOVILLE

DRAWING TITLE

GROUND FLOOR PLANS
AS EXISTING

DATE

SEPTEMBER 2025

SCALE

1:100 @ A3

DRAWING No.

LA2538 07

REVISION

A

LUNDI
ARCHITECTS

Lundi Architects Ltd
THE STUDIO
12A FIVE HEADS ROAD
HORDEAN
HANTS, PO8 9NW

www.lundi-architects.co.uk
studio@lundi-architects.co.uk

GROUND FLOOR - 1:100