



Box Plans Ltd.
124 City Road, London, EC1V 2NX
07748123419
info@boxplans.co.uk
www.boxplans.co.uk

Notes:

- 1. Do not scale from drawings, except for planning purposes. All dimensions are for reference only.
- 2. All dimensions are to be verified on site by the contractor prior to setting out, ordering any materials, fabrication or construction.
- 3. Any discrepancies to be reported to Box Plans immediately.


Project North



Key



Rev.	Date	Amendment
Job Title:		
19 PARK LANE PO9 3HG		
Drawing Title:		
Proposed Plans		
Status:		DRAFT
Project Number:	19_PL - 07012026	
Drawing Number:	A3104	
Date:	January 2026	

0 0.5M 1M 2.5M

 

SCALE: 1:50 @ A3

Rear Garden

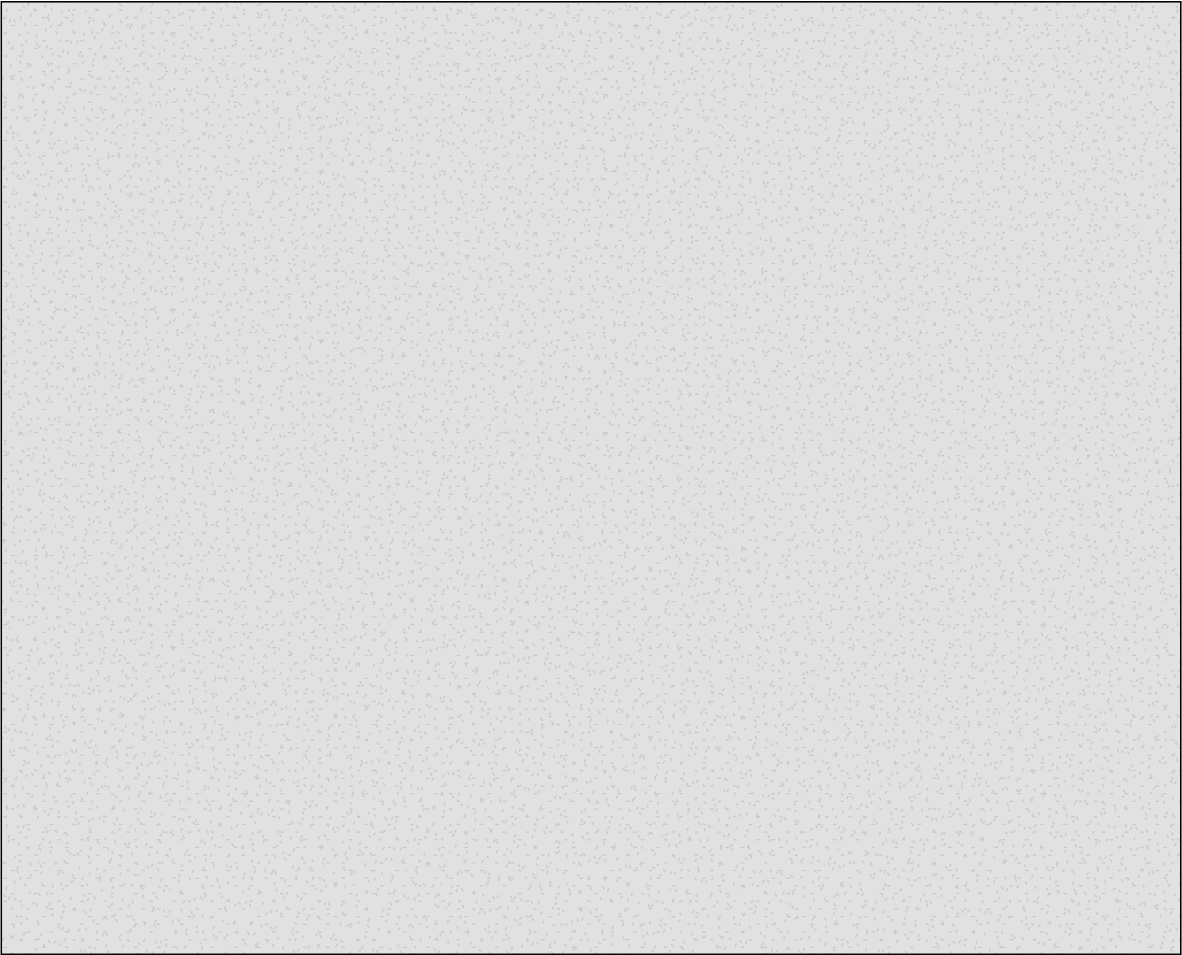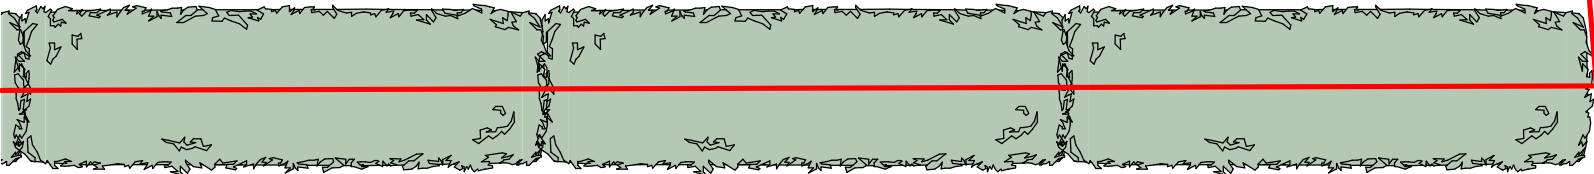

Proposed Roof Plan
1 : 50