

PROJECT ARCHITECT TO BE NOTIFIED OF DISCREPANCIES IN FIGURED DIMENSIONS. CONTRACTOR TO VERIFY ALL DIMENSIONS ON SITE. THIS DRAWING IS COPYRIGHT.

Schedule of Areas	
Ground Floor GIA	17,492 sq.ft / 1625 sq.m
Ground Floor Sales	15,328 sq.ft / 1424 sq.m
Ground Floor Back of House	2,024 sq.ft / 188 sq.m
Mezzanine GIA	926 sq.ft / 86 sq.m

Key

Key Plan

Notes

P00	Preliminary issue	24.06.25
Rev	Description	Date



Whitebox Architecture + Design
3 Kenswick Manor
Lower Broadheath
Worcester WR2 6QB


Client
WESTMINSTER PROJECT SERVICES LTD

Project
UNIT 3, WELLINGTON RETAIL PARK
2 HAMBLEDON ROAD, WATERLOOVILLE, PO7 7FG

Drawing Title
MEZZANINE FLOOR PLAN AS EXISTING

Project No. 1277	Drawing No. WHB-MA[20]0002	Revision P00
Scale 1:100@A1	Date 24.06.25	Drawn by WHB

Status
PLANNING

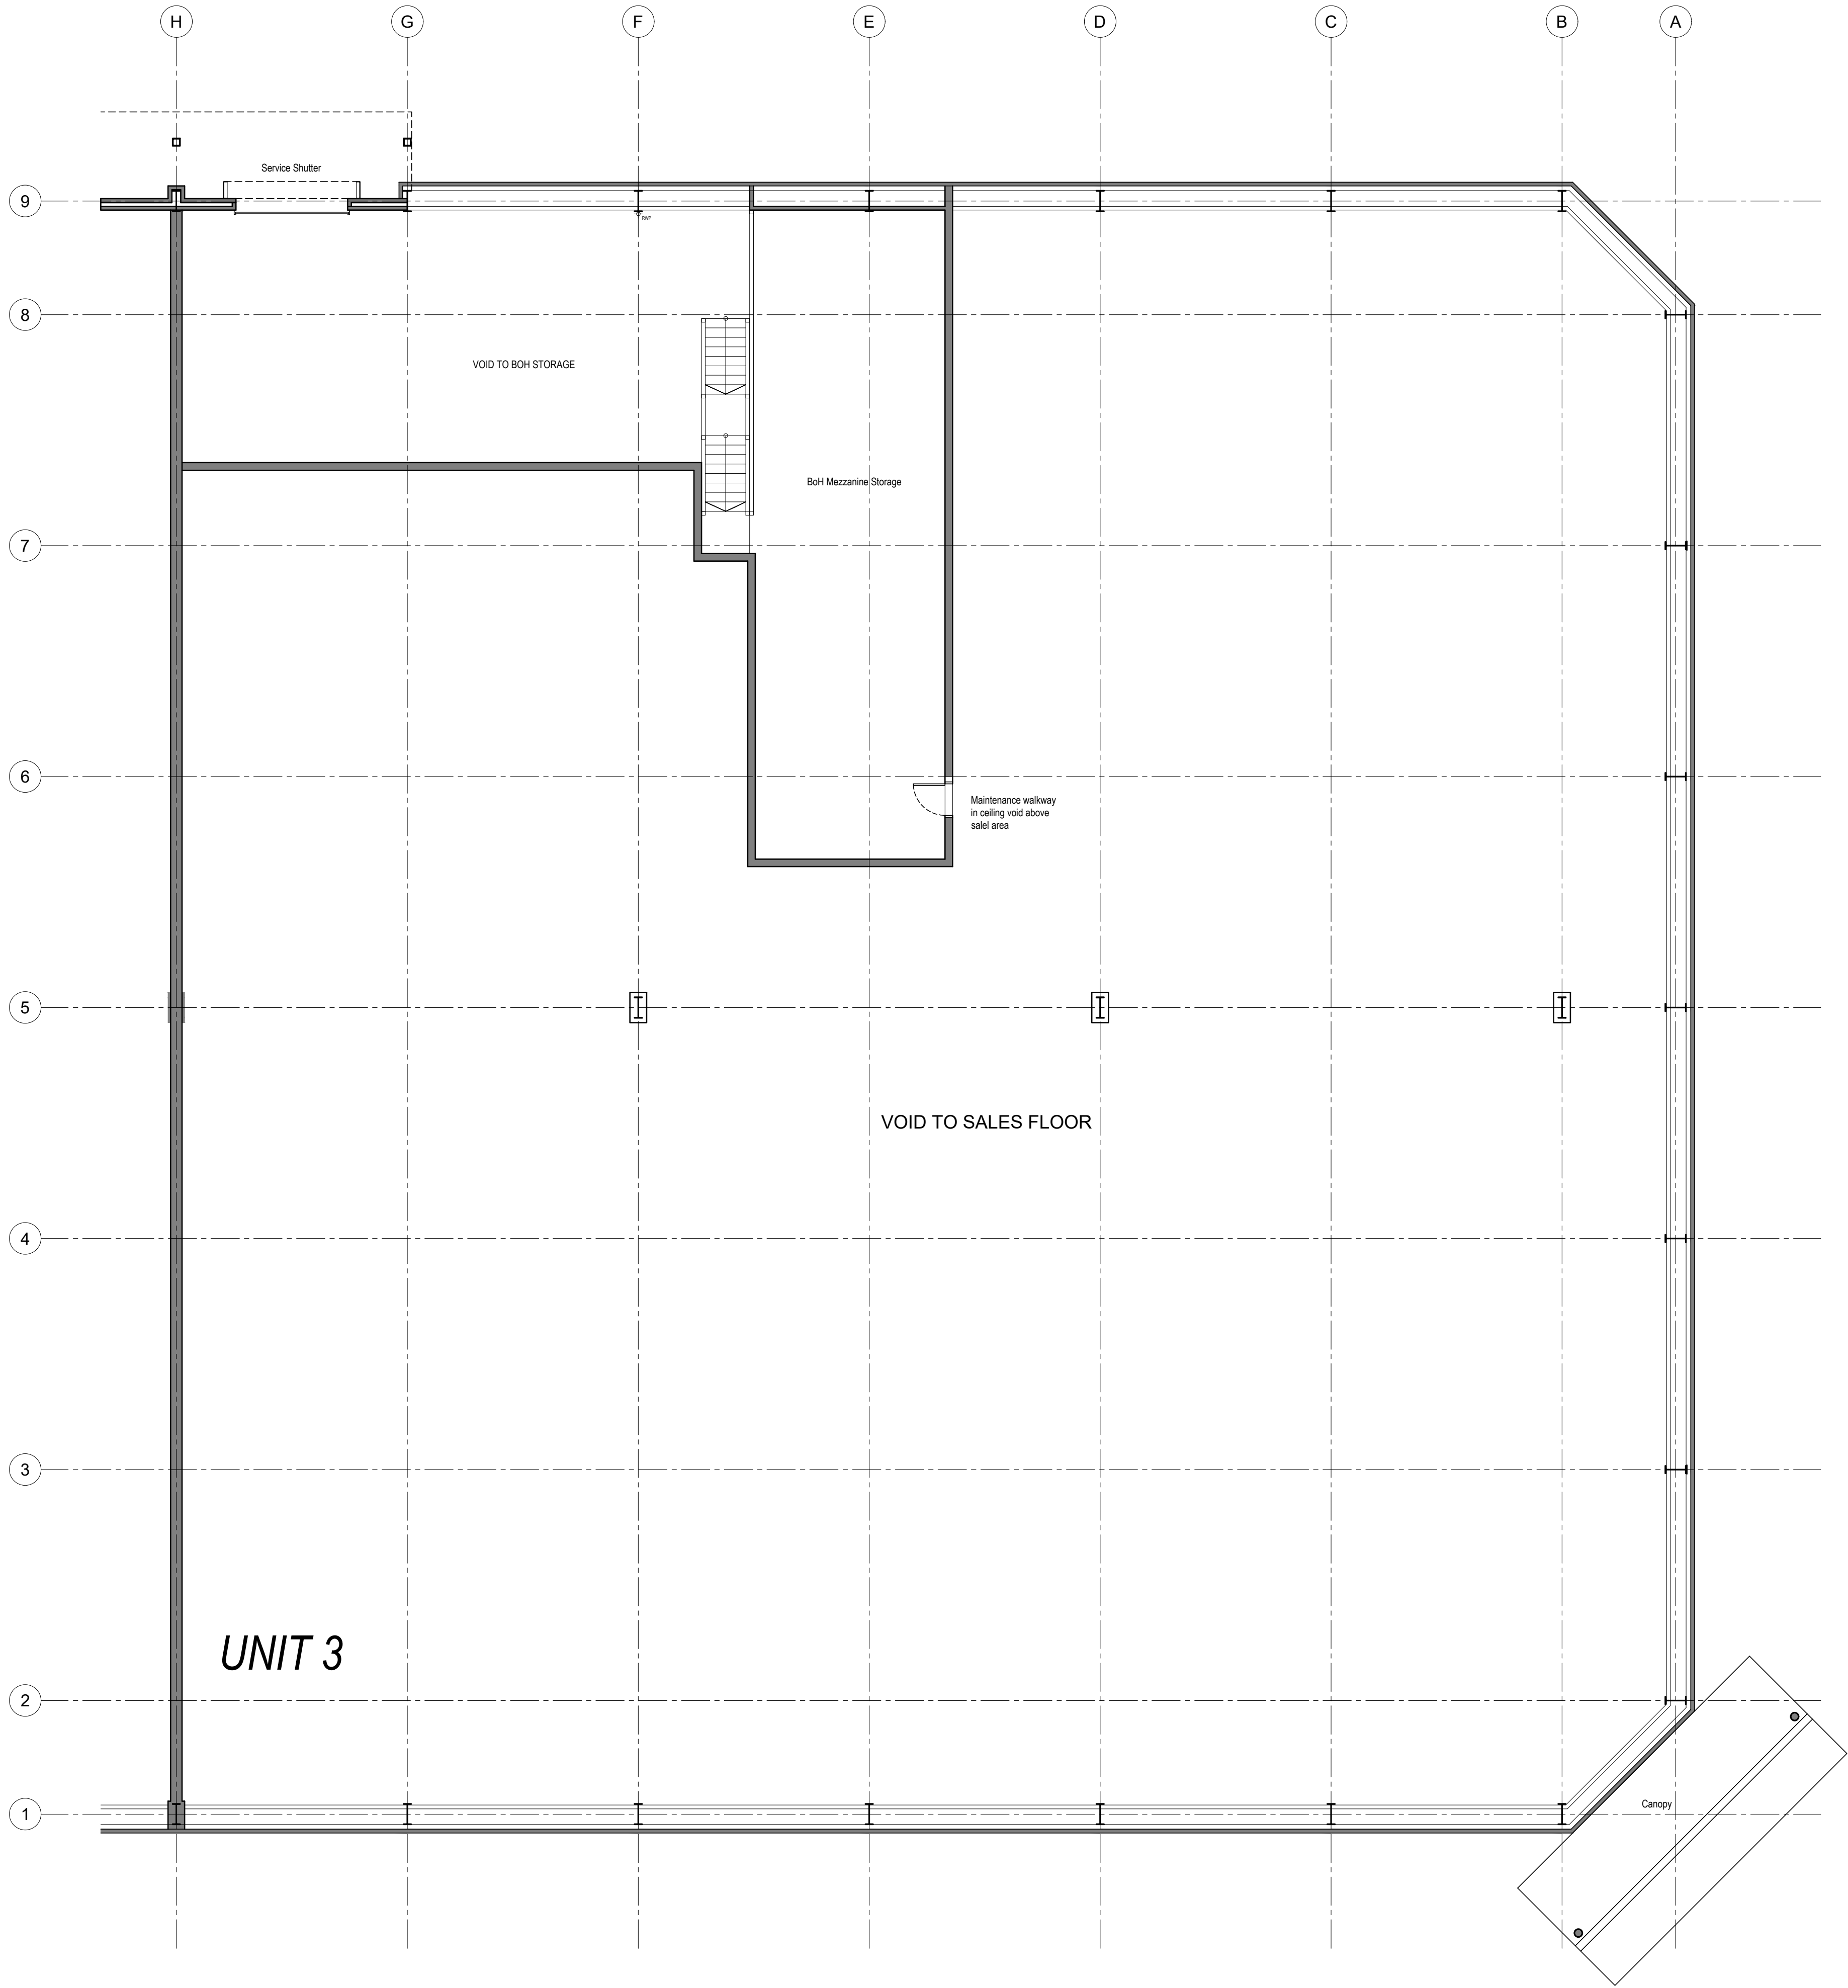

01

MEZZANINE FLOOR AS EXISTING

1:100

SCALE 1 : 100
SCALE 1 : 1

